




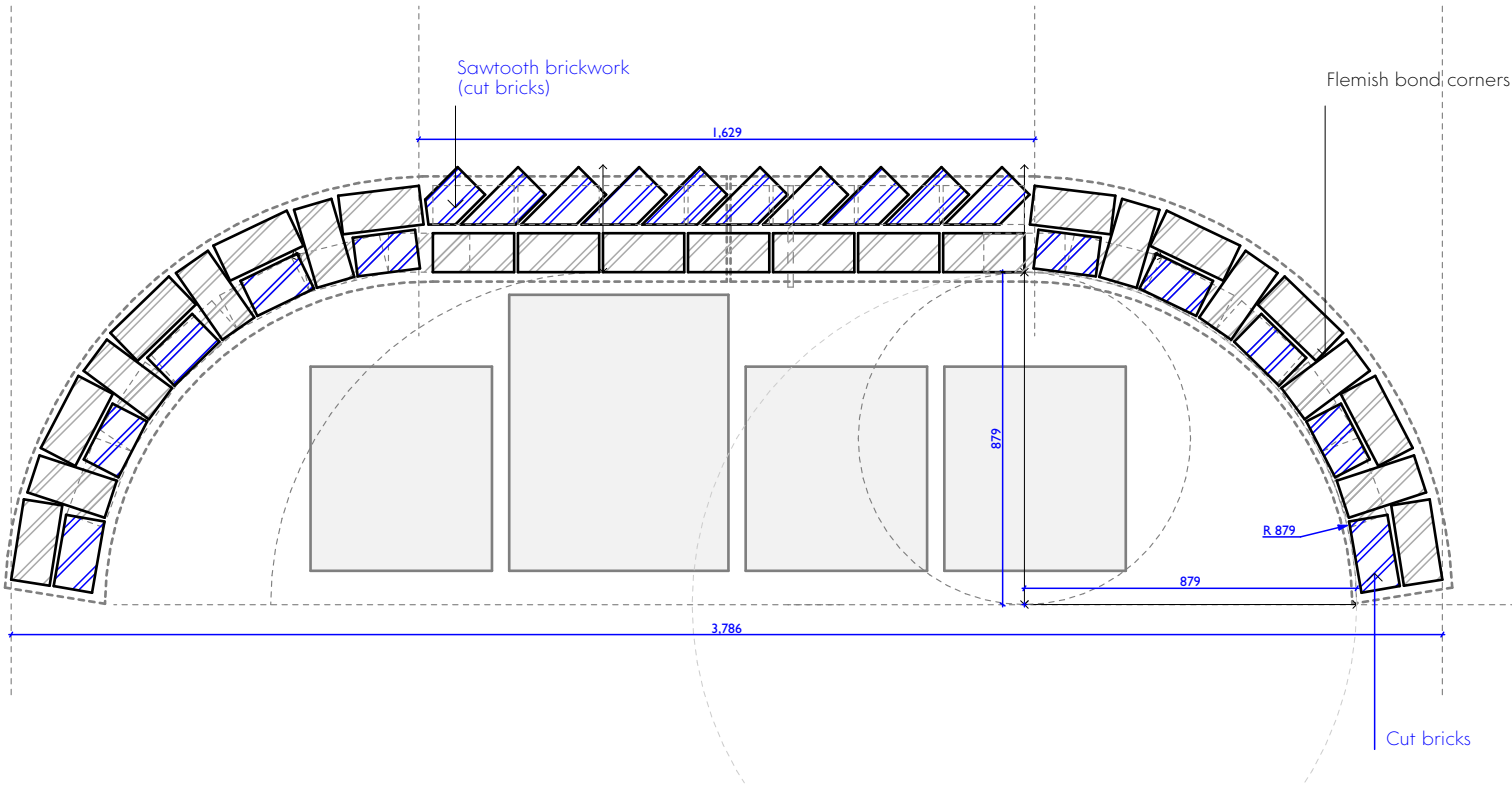

3d View

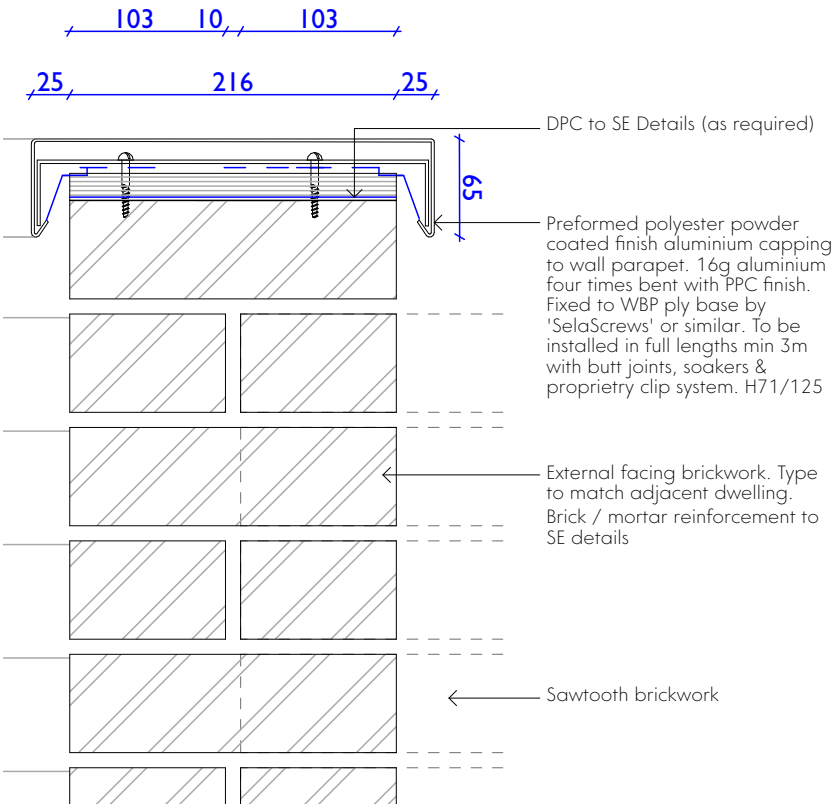

Plan

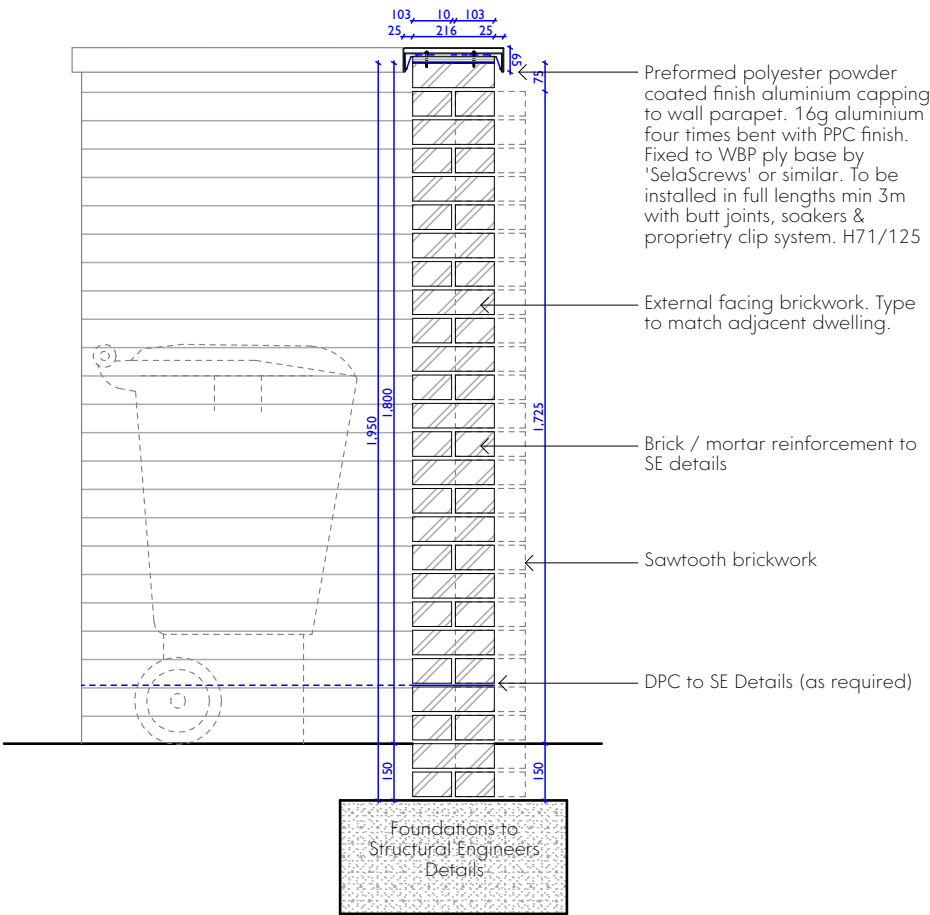

Section

This drawing is the property of GWP Architecture. Copyright is reserved by them and the drawing is issued on the condition that it is not copied, reproduced, retained, or disclosed to any unauthorised person, either wholly or in part, without the consent in writing of GWP Architecture.

All drawings and specifications should be read in conjunction with the project health and safety plan, any possible conflicts should be presented to the Planning Coordinator.

All work to be carried out in accordance with current Building Regulations.


Contractors must verify all dimensions at the job before commencing any work or making shop drawings.

Written dimensions should be taken.

Do not scale off drawing.

Do not take digital dimensions from this drawing.

Any discrepancies to be reported to the Architect.

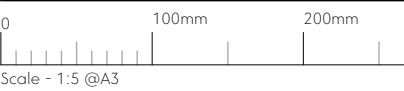

Scale - 1:5 @A3

Rev	Date	Comment	Dr	Ch
C01	18.08.20	Construction issue	CT	DT
P03	22.04.20	general update	CT	DT
P02	06.04.20	Final Tender issue	CT	DT
P01	18.03.20	Tender Issue	DT	JW



CHARTERED ARCHITECTS
INTERIOR DESIGNERS
SPACE PLANNERS
PROJECT MANAGERS
LANDSCAPE ARCHITECTS

Bracken House Leeds LS8 1PQ UK
+44(0)1132665044 (r) +44(0)1132681859 (f)
architecture@gwp-arch.com | www.gwp-arch.com

GWP Job Reference (299)1926

Job Title

Blackrock Street

Client



Feature Bin Store

Name	1926-GWP-00-zz-DR-A-(100)-0043
Scale	1:20@A3
Revision	C01
Drawn/Checked	BP/DT
First Issue	02.03.20
Drawing Status	A - Construction

BitCloud: HP - BitCloud Basic for ARCHICAD 23/Mayton - (299)1914 GWP-01-DR-A-Manchester-One-P09