


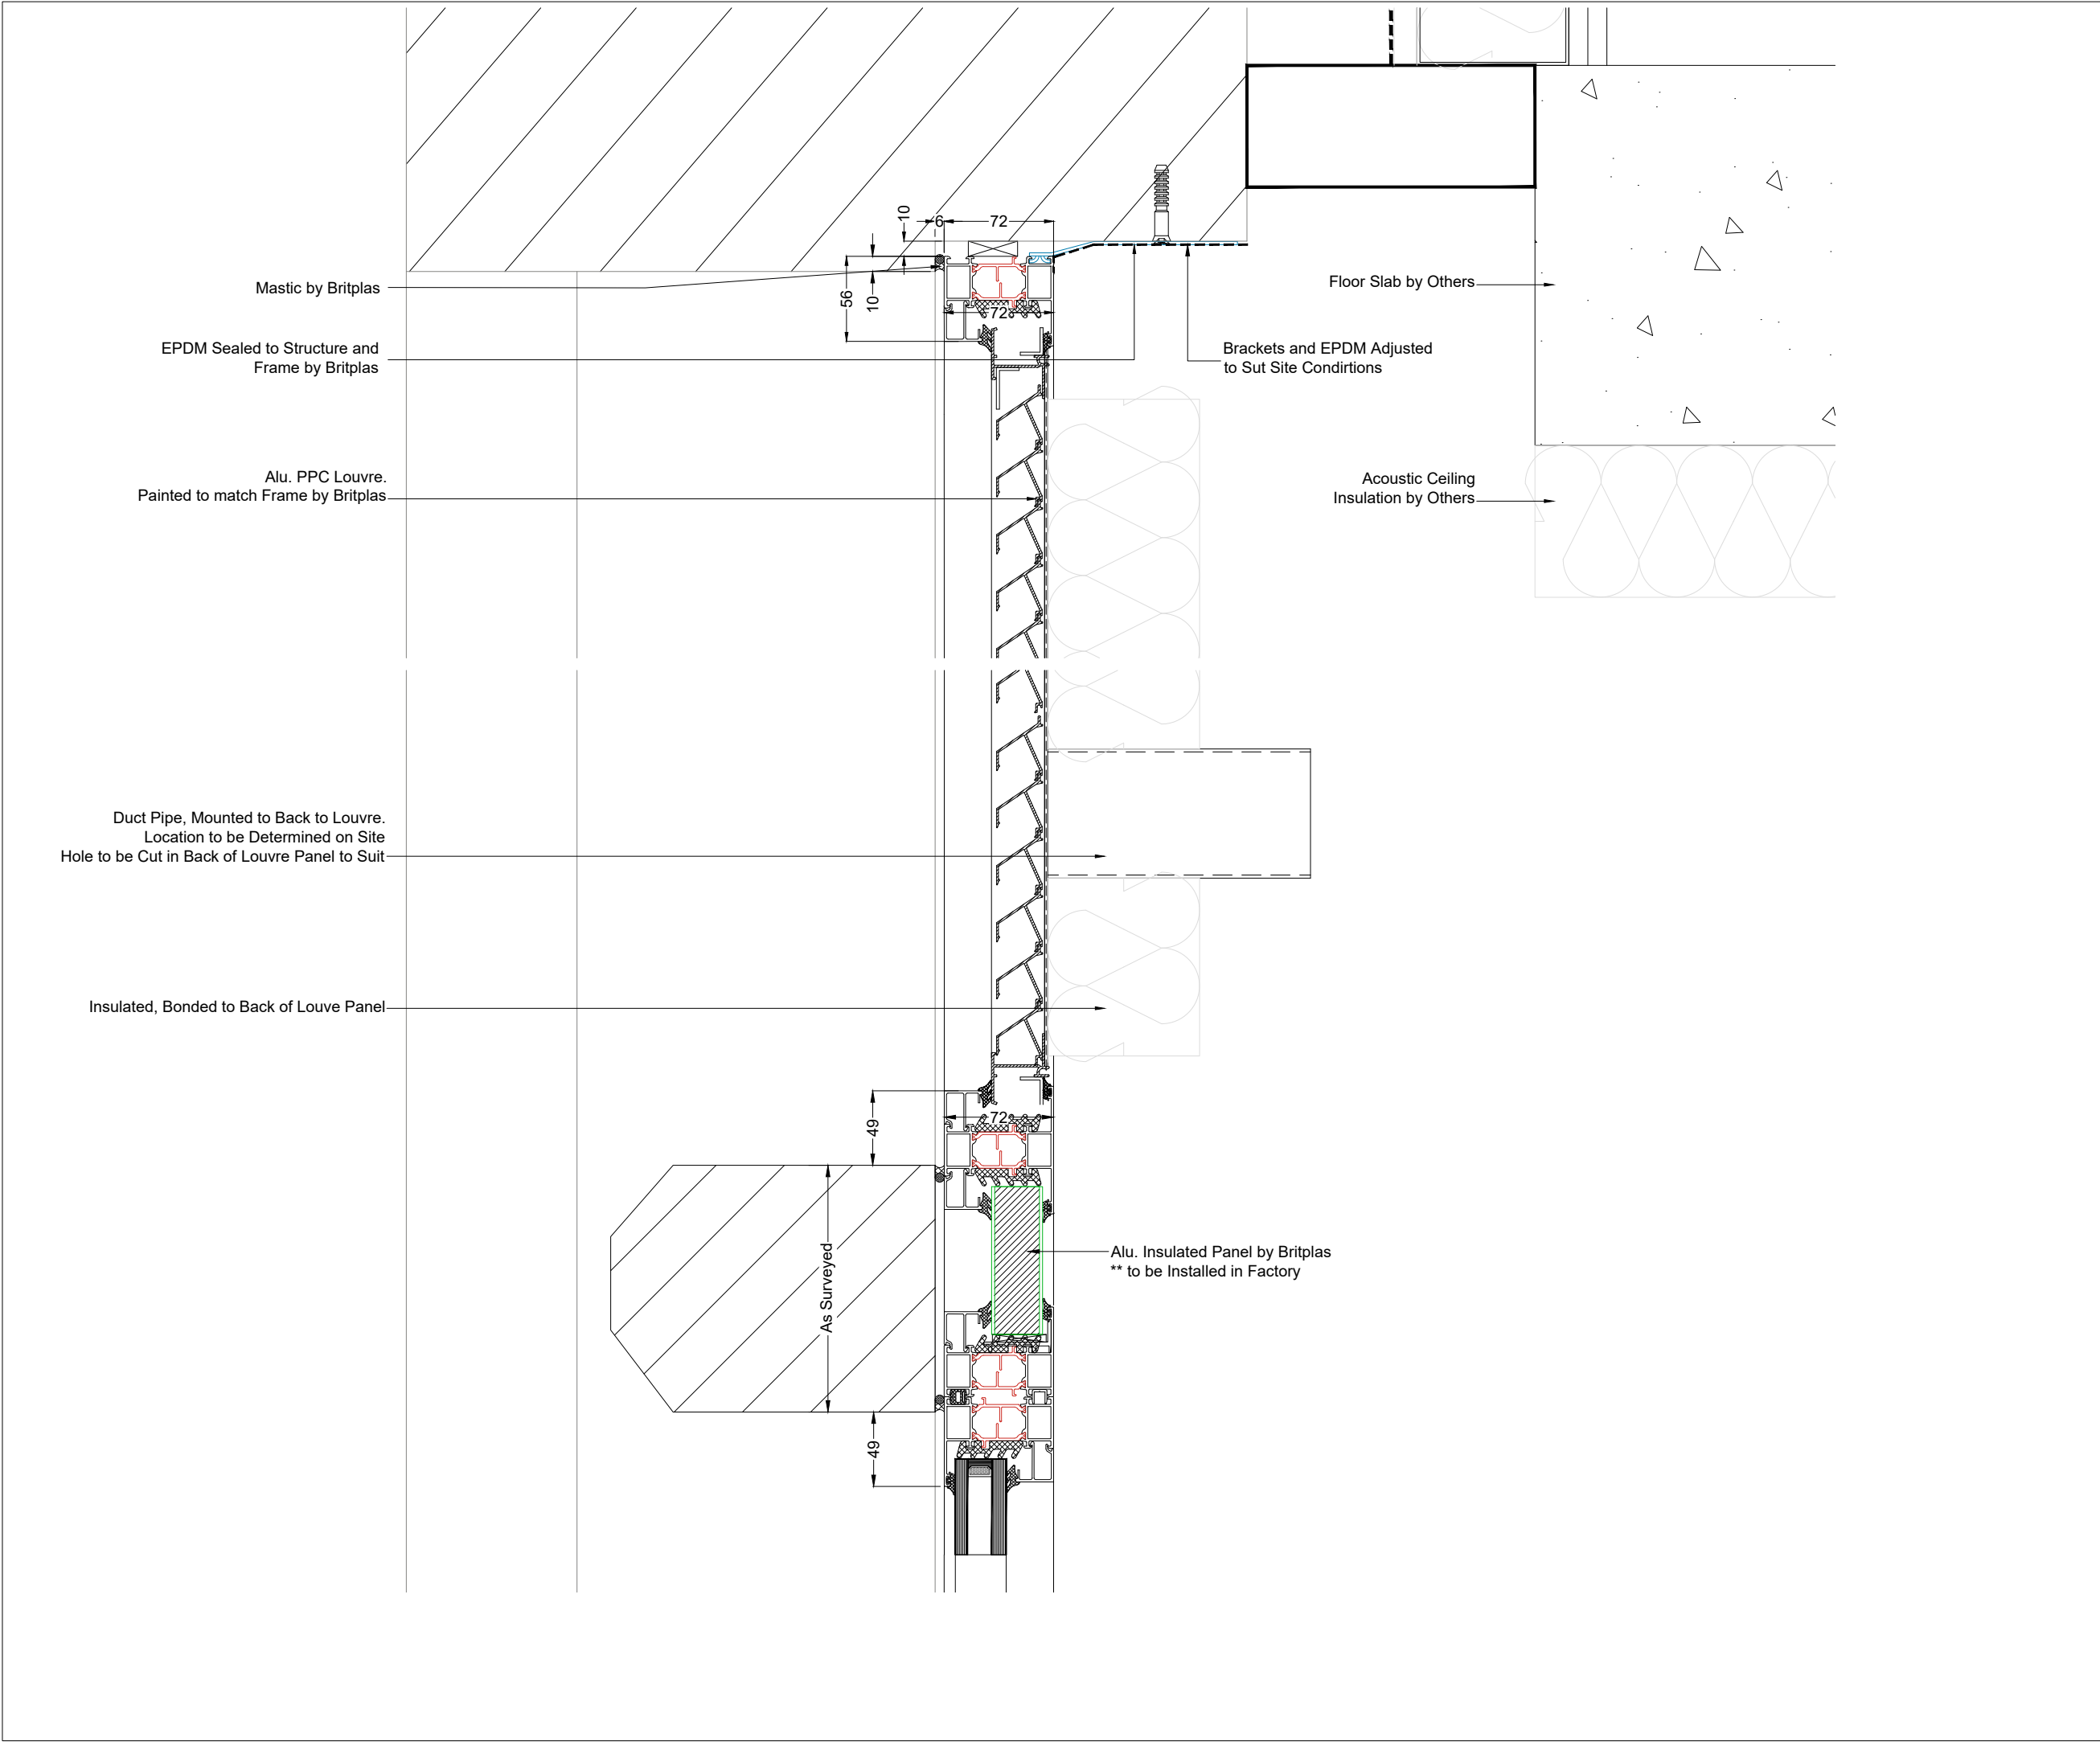

This drawing (or any part thereof) may not be copied, transmitted or disclosed to any third party or unauthorized person without the prior written permission of Britplas.
Patent Publication No. 2446730A.
This drawing is to be read in conjunction with all other relevant drawings prepared by consultants and sub-contractors.
Do not scale from this drawing. Work only to printed dimensions.
Report any discrepancies to the Architect or representatives thereof.

Notes:
Suitable Primary/ Secondary Steelwork not by Britplas. Steelwork/ Concrete structure tolerance +/-18mm in any direction Non-accumulative.

C1	Construction Issue	21/02/21	DG
Rev.	Description.	Date	Initials
Project Title			
Moxy Hotel			
Drawing Title			
Window Detail 20			
FOR CONSTRUCTION			
		Unit 18 Kingsland Grange, Woolston, Warrington, Cheshire, WA1 4RW. Tel - (+44) 01925 824317 Fax - (+44) 01925 284110	
Britplas Commercial Ltd			
Project No.	Scale	DWG Sheet Size	
6602	1:4	A3	
Drawn By	Checked By	Date	
DG	AH	22-02-21	
Drawing Number			Rev.
BP-6602-D119			C1