



GROUND FLOOR PLAN

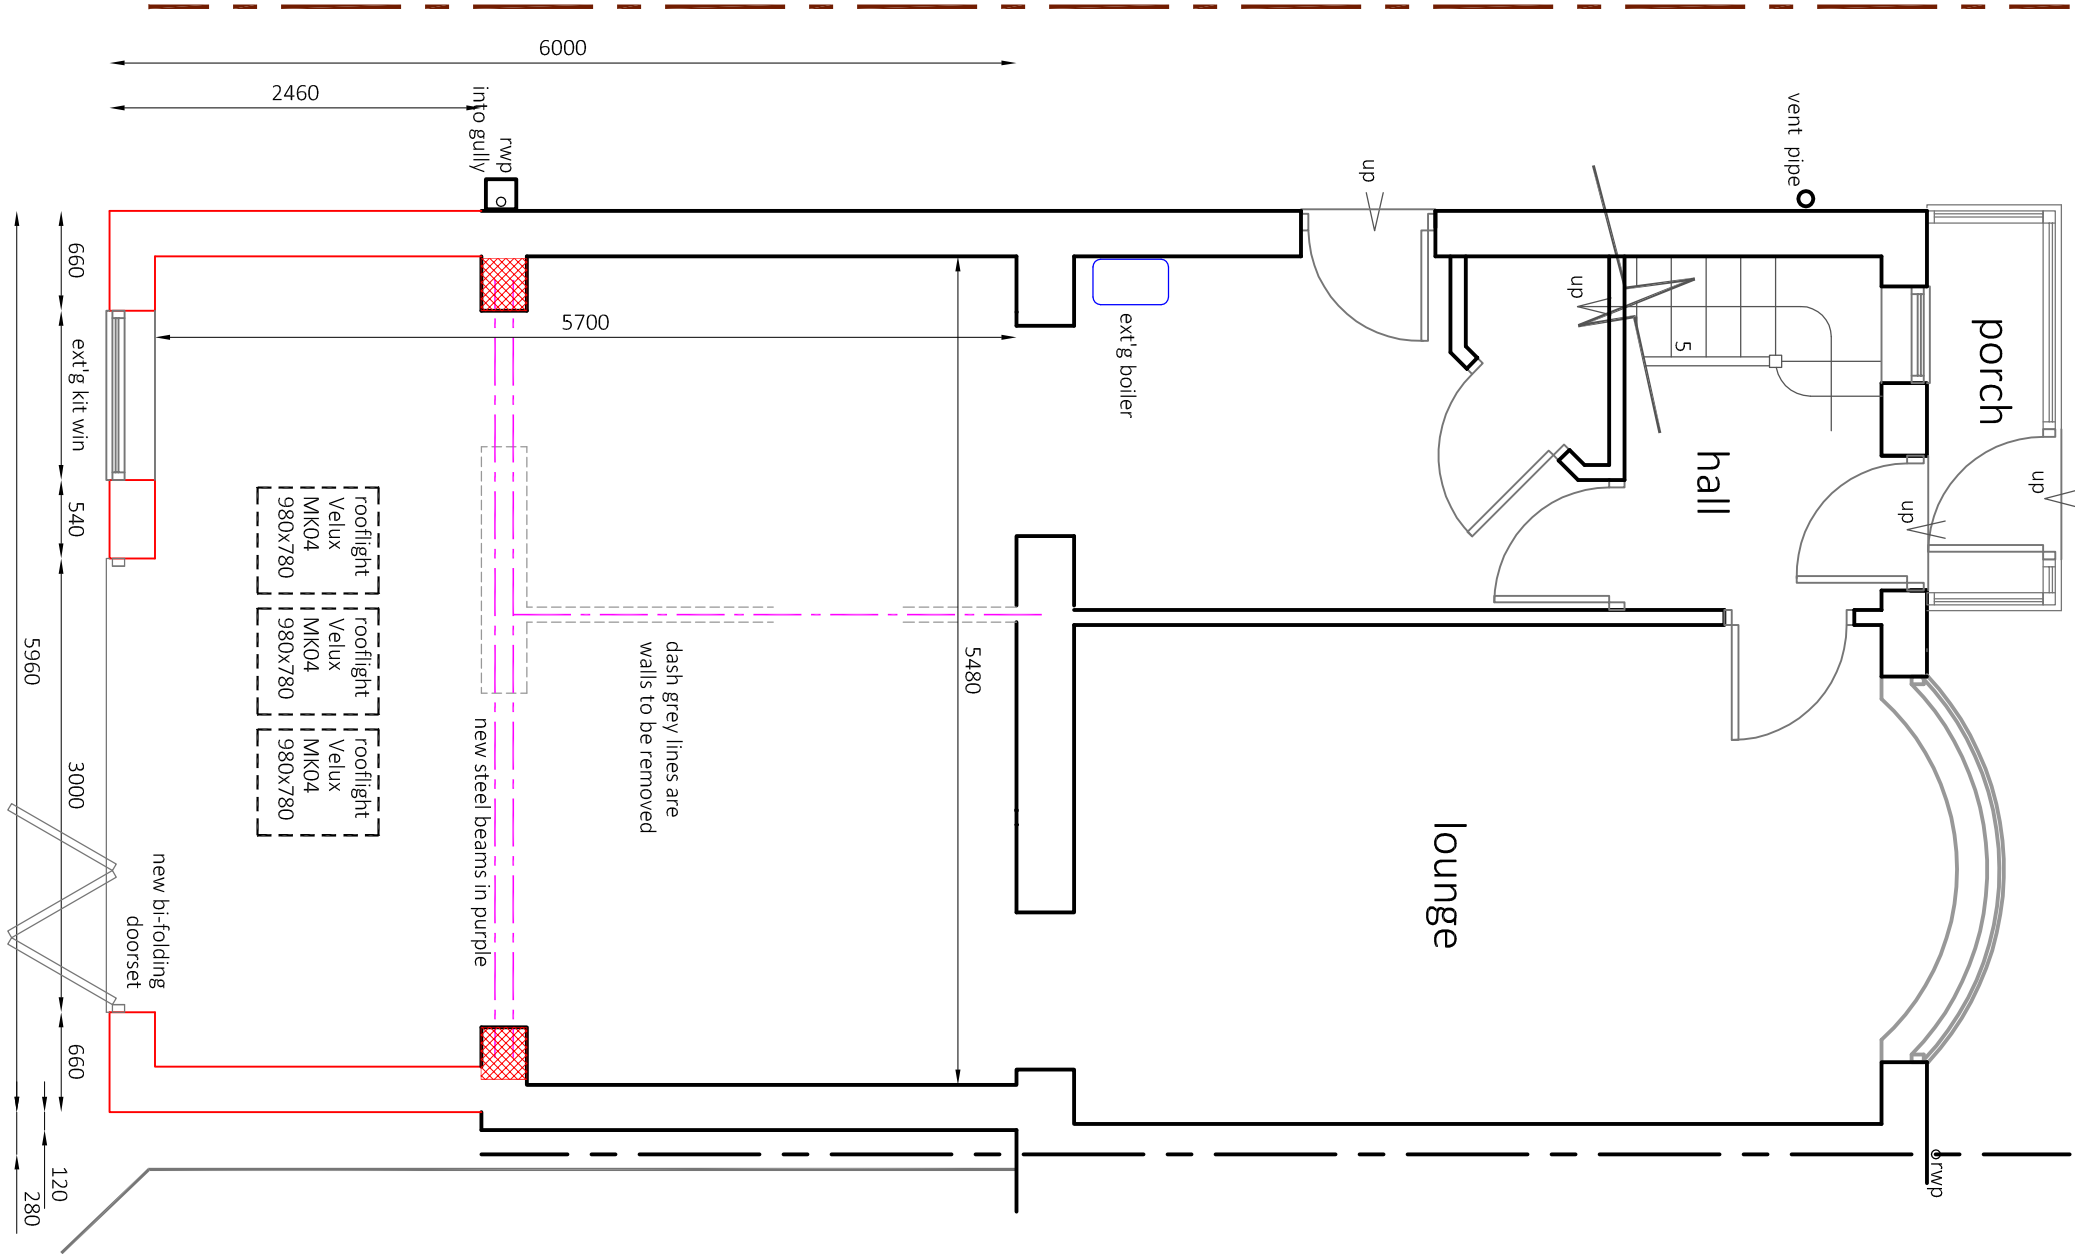


extent of the conservatory to number 183

proposed

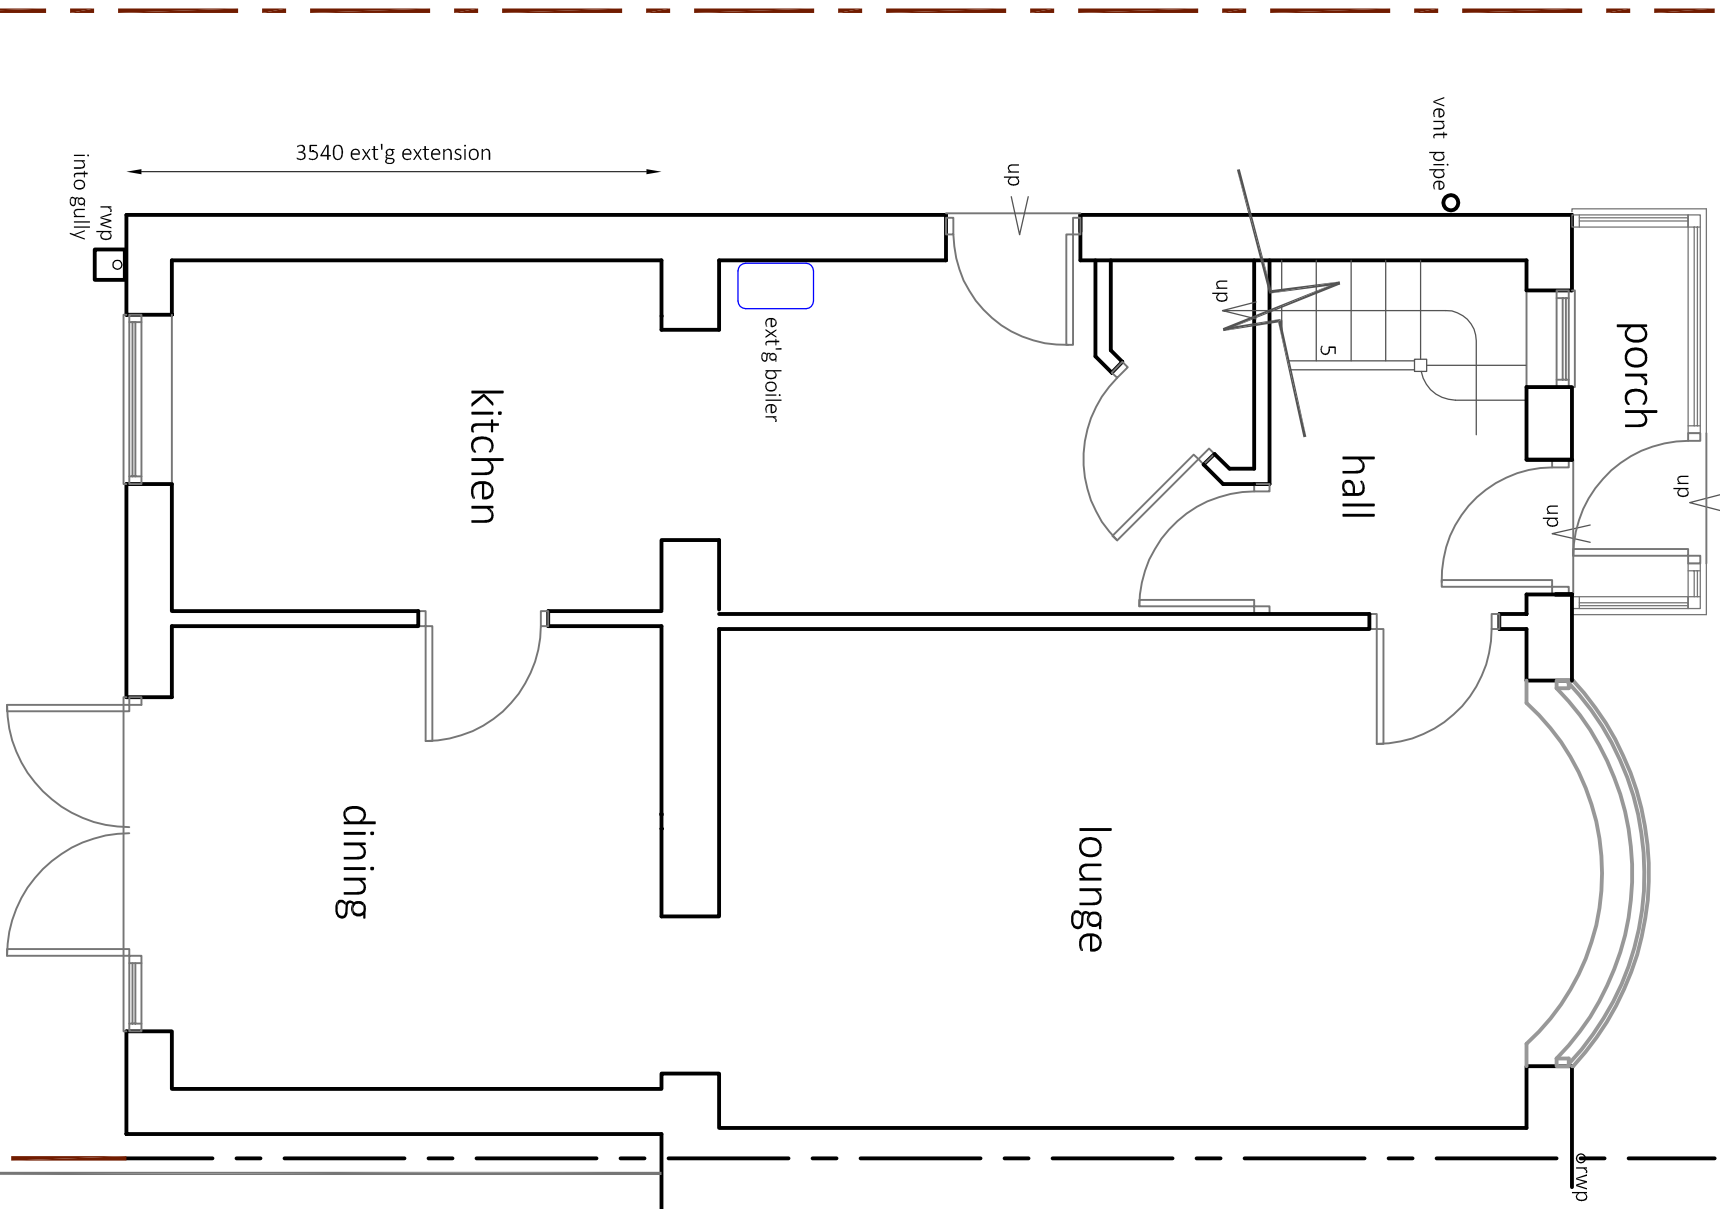

extent of the conservatory to number 183

existing

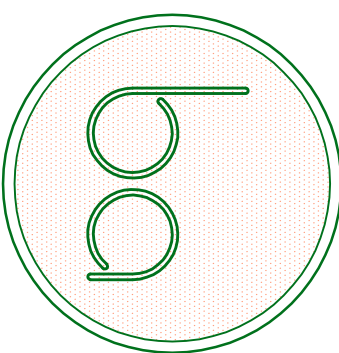BA Property Consultants Ltd. First Floor 132 Market Street Hyde, Cheshire SK14 1EX tel. 0161 351 9777 fax: 0161 351 9666 web: www.baproperlyconsultants.co.uk					
site			M40 0BN		
185 ST. MARYS ROAD MOSTON MANCHESTER FOR MR & MRS EVANS					
project					
SINGLE STOREY EXTENSION TO THE REAR					
date	rev.	scale	drawing ref.		
MAR21		1to50 on A1 1to100 on A3	M40:21/301		