




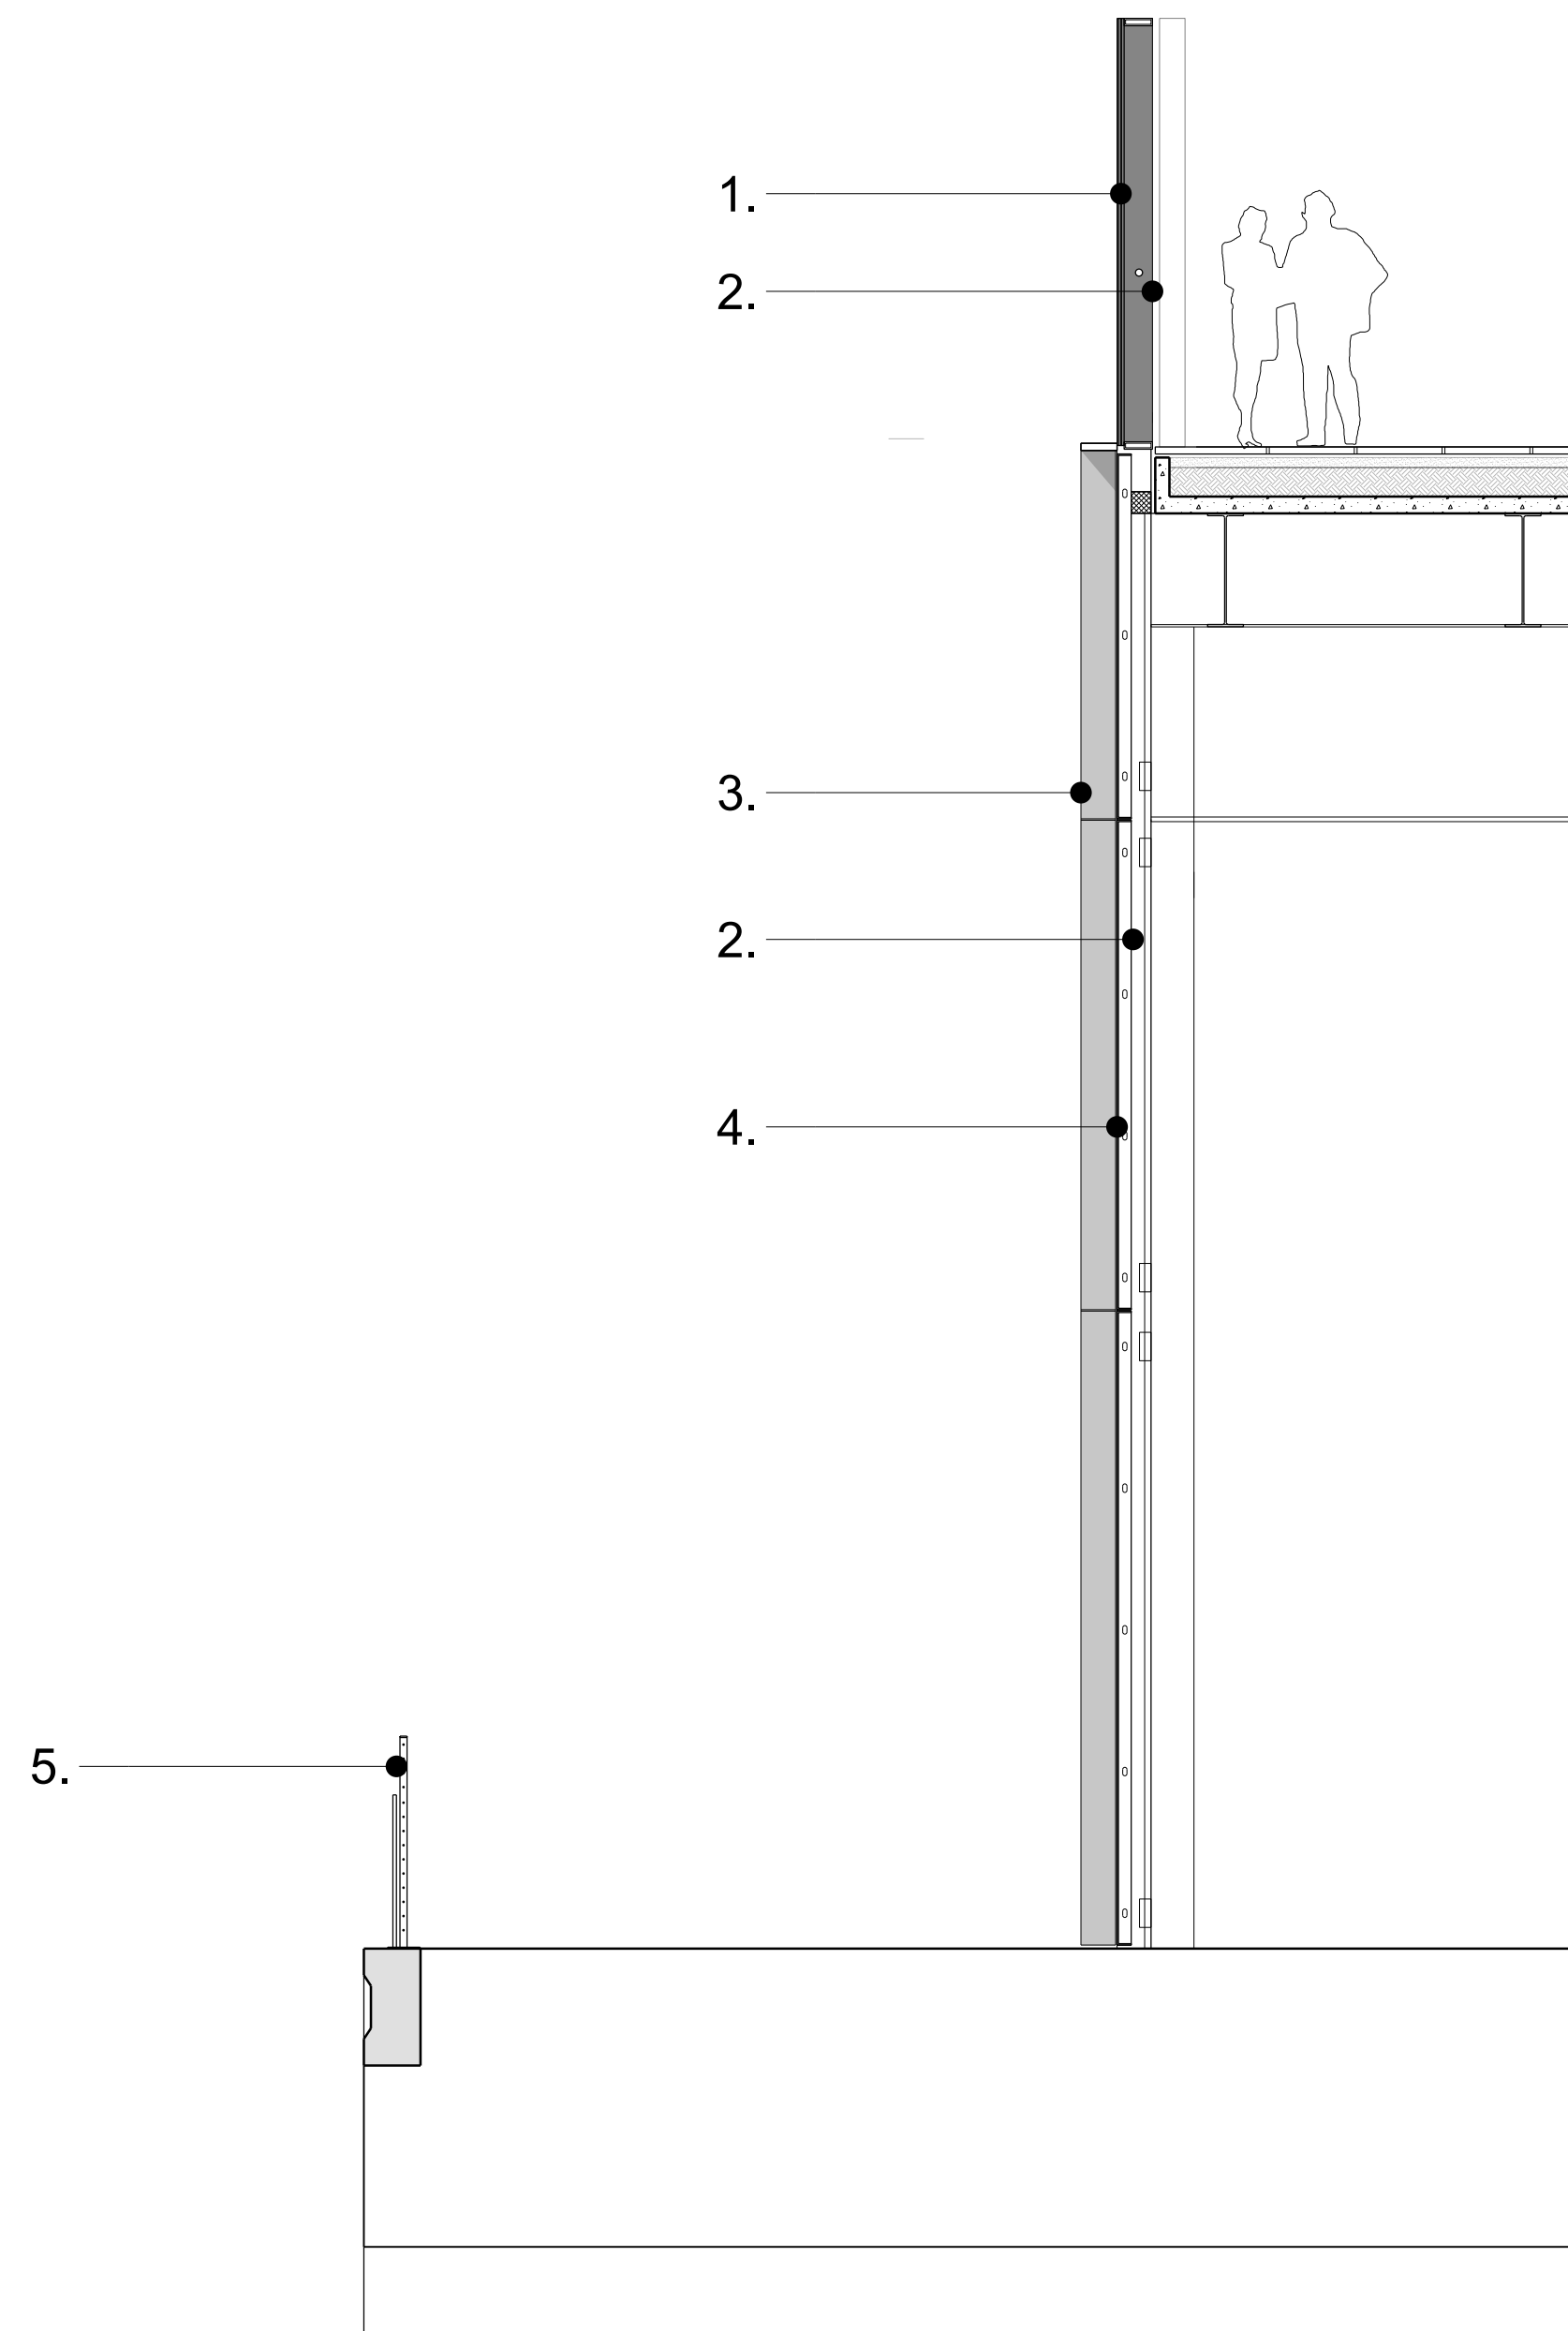


Detail Section | 1:50

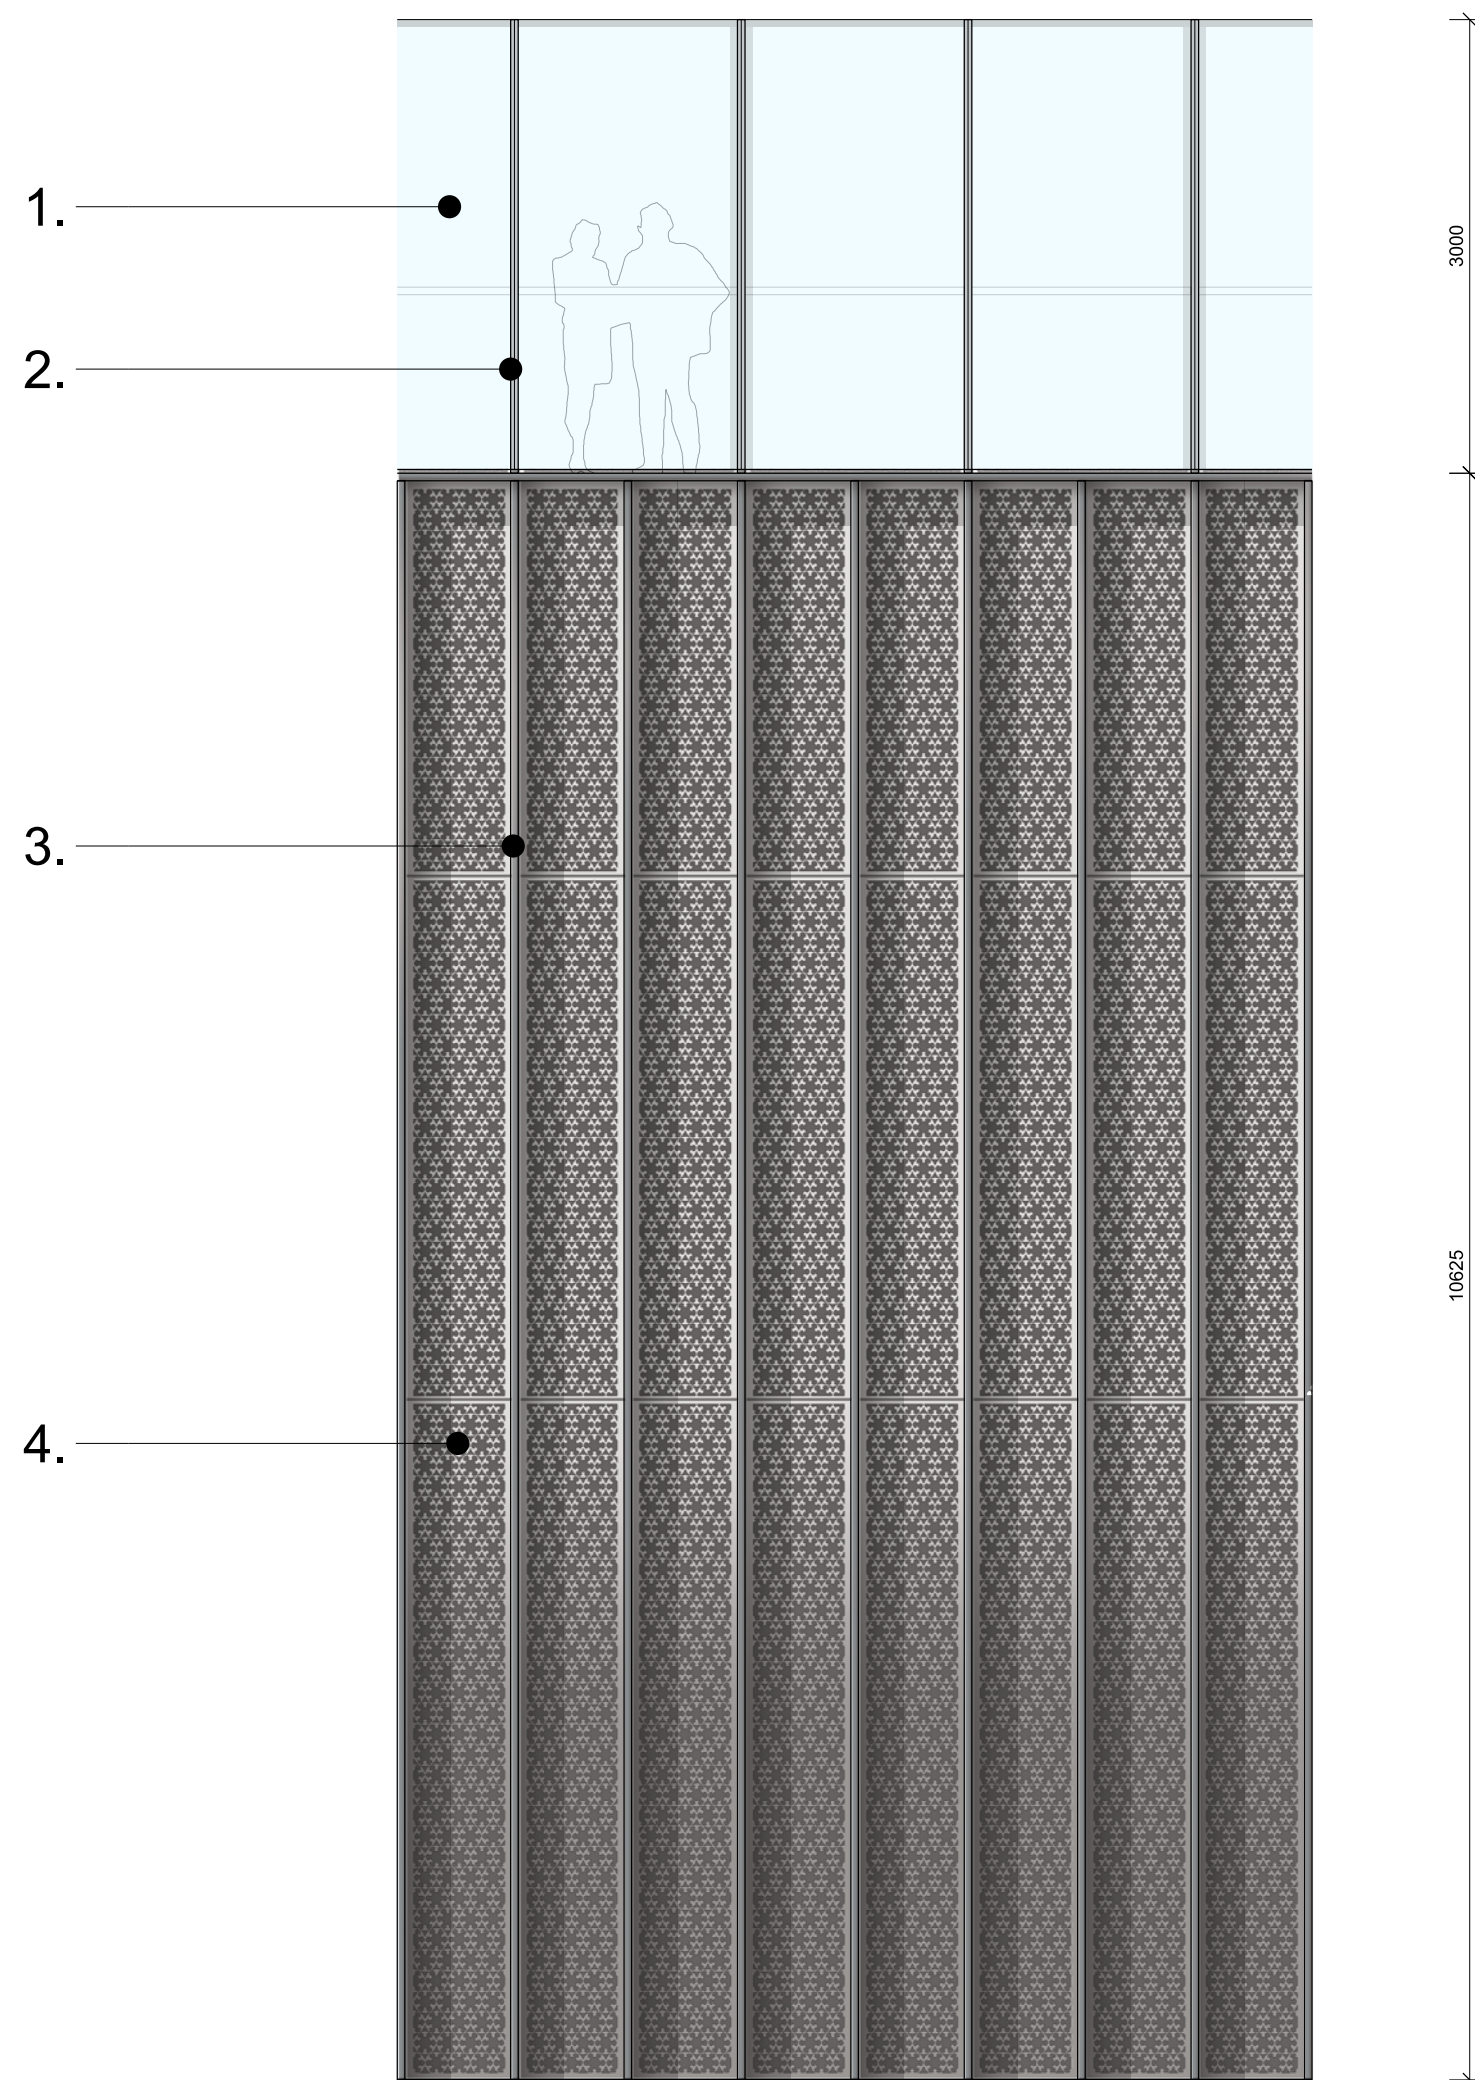


Detail External Elevation | 1:50

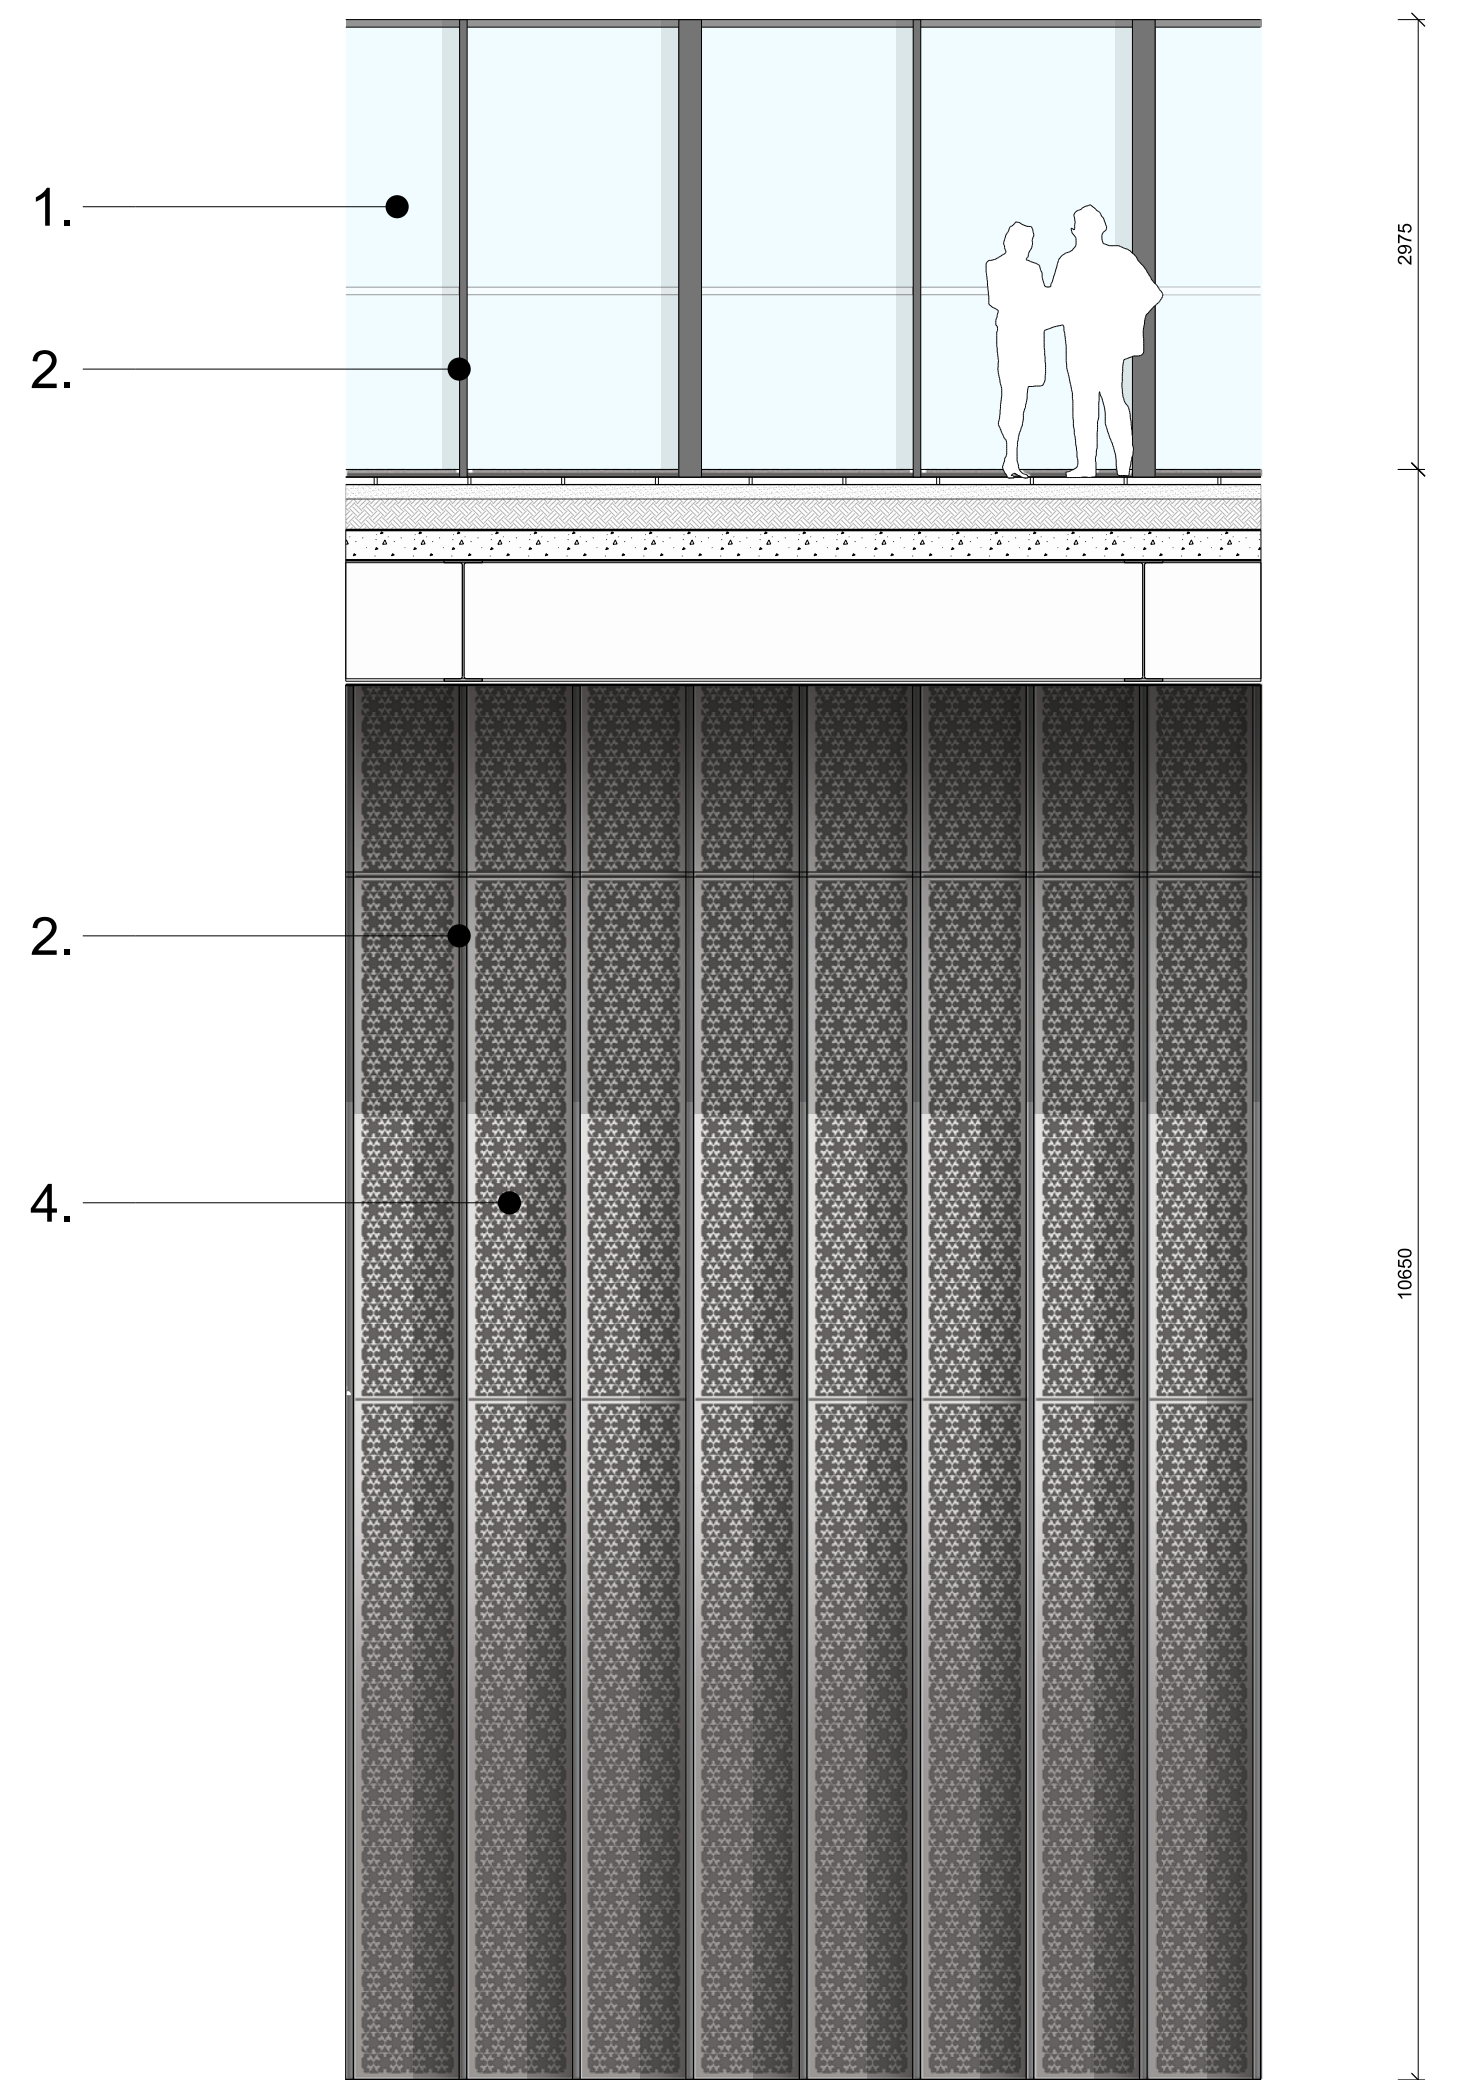

Detail Internal Elevation | 1:50

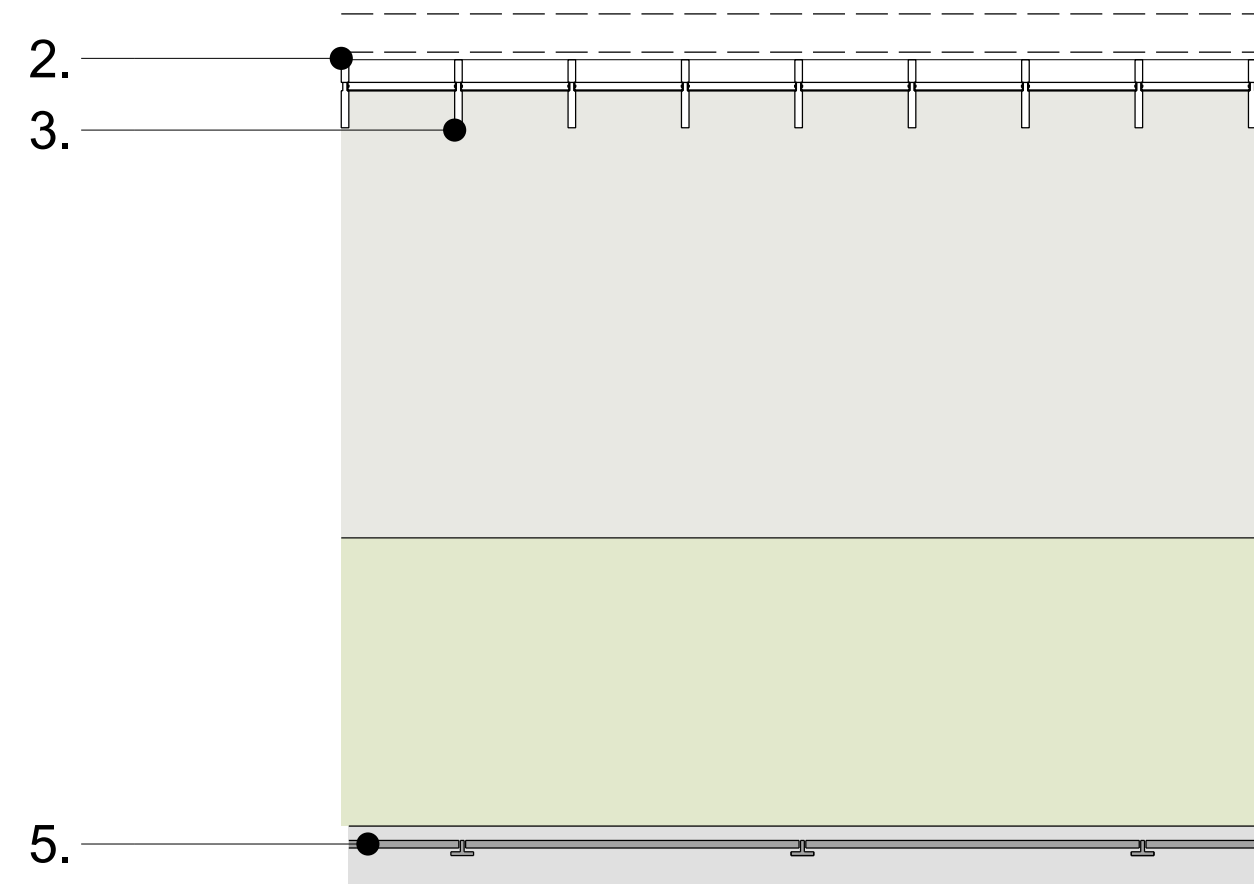

Detail Plan | 1:50

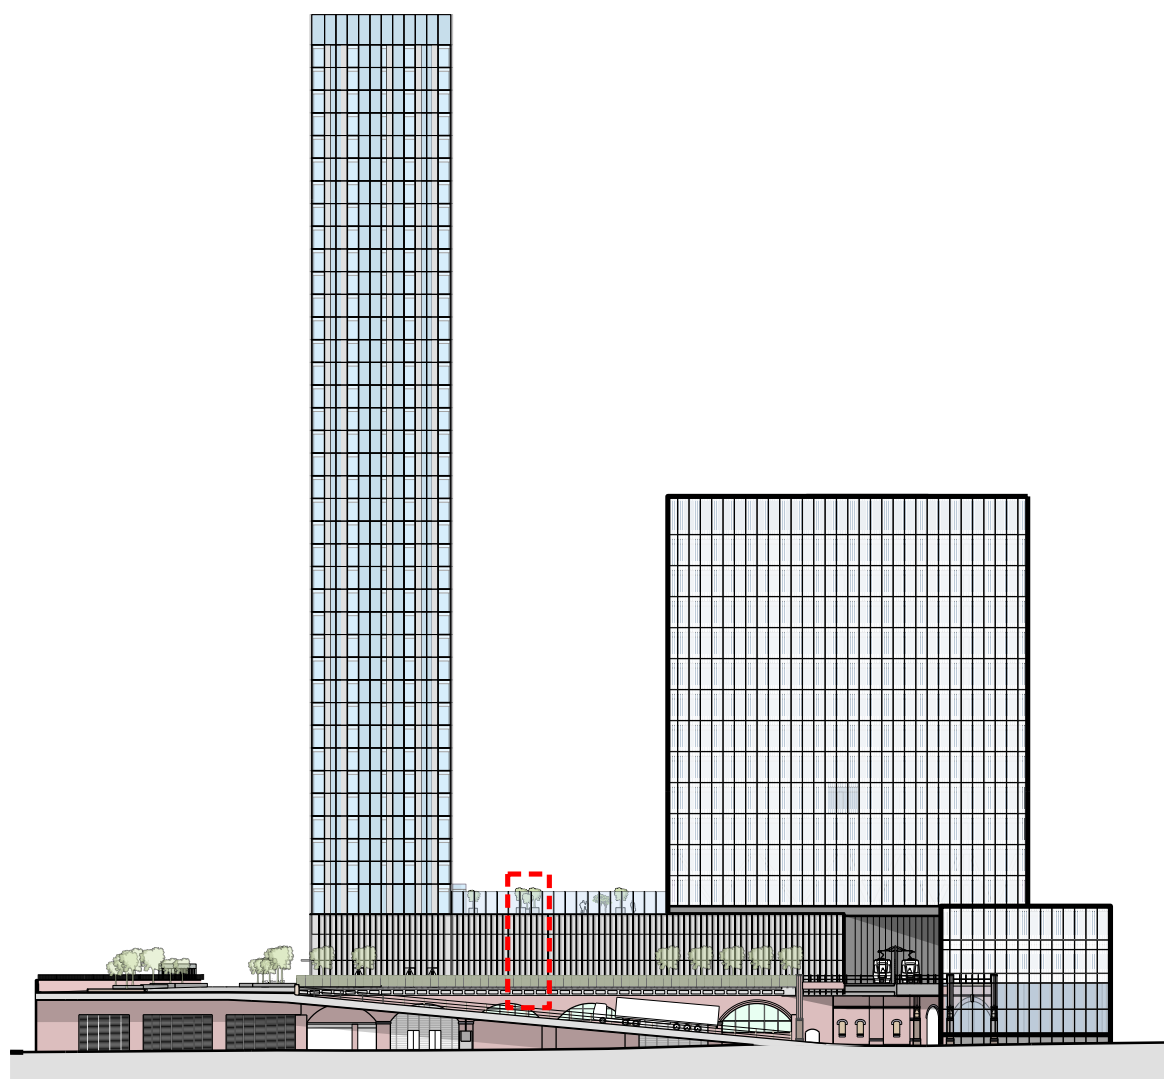

Key Elevation - Detail Location

- Key
- 1. Clear glass balustrade
 - 2. Steelwork support
 - 3. Extruded aluminium fin profile
 - 4. Aluminium panel with large scale perforations
 - 5. Balustrade / screen

This drawing is copyright Do not scale off dimensions. All dimensions to be checked on site by contractor. Contractor to report any dimensional discrepancies, errors or omissions prior to commencing on site.	Rev/	Date	Description	Rev/	Date	Description	Rev/	Date	Description	North 	Project Title Former Bauer Millet Site	Status Planning			 MANCHESTER Riverside, 4 Commercial St Manchester M15 4RD +44 (0)161 835 2342 www.simpsonhaugh.com LONDON 6-8 Roper Place London EC1R 6BB +44 (0)20 7549 4900 mail@simpsonhaugh.com			
	00	17-03-2017	Planning Issue									Scale	1:100 @ A3	1:50 @ A1		Date	March 2017	
	01	30-04-2020	Minor Material Amendment Application									Job No	10053	Drawing No		10053-B4-A-B5D9-G251-D-TY-001	Revision	03
	02	29-05-2020	Minor Material Amendment Application															
	03	15-12-2020	Non-Material Amendment Application															
	Drawing Title Building 4 - Indicative Podium wall detail																	