01 Gawsworth Ave, Manchester

alterations and additions to an existing residence


Drawing no. Drawing title

TP01	Site Plan & Location Plan - Proposed
TP02	Plans - Existing
TP03	Elevations - Existing
TP04	Elevations - Existing
TP05	Plans - Proposed
TP06	Elevations - Proposed
TP07	Elevations - Proposed


CUBIK
DESIGN LTD
07940 123 631
TOMMY@CUBIKDESIGN.CO.UK

Client:

Garry & Joan Greenhalgh

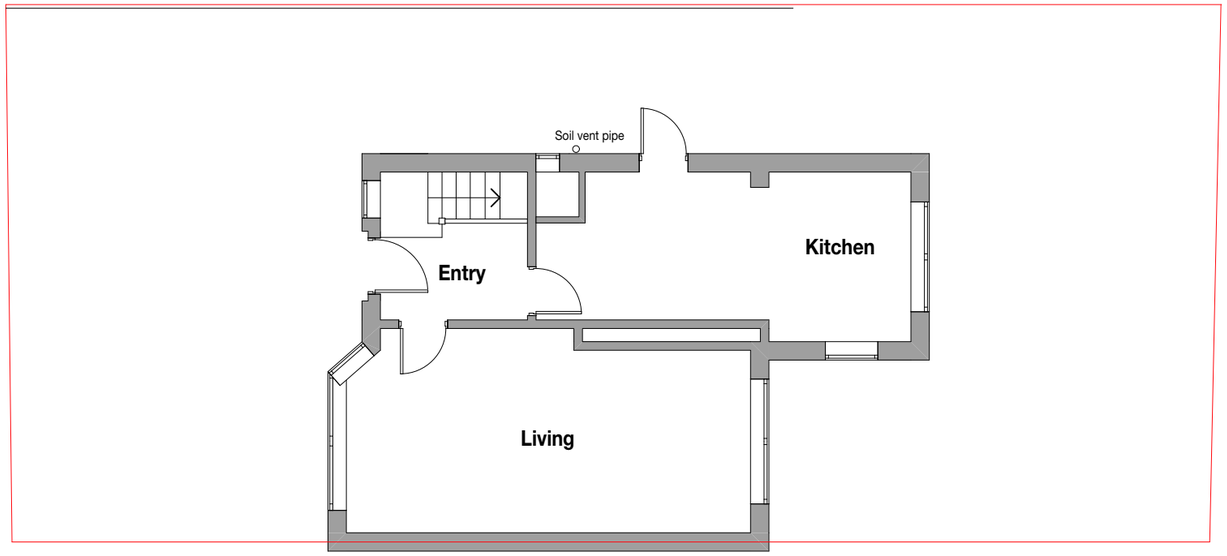

Existing - Ground Floor Plan

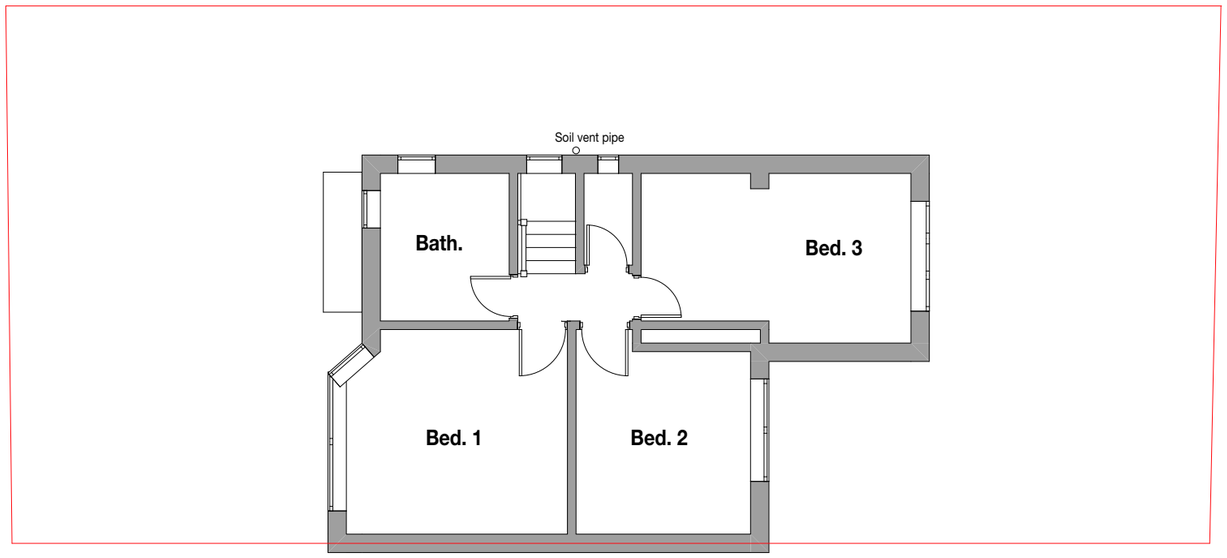

Existing - First Floor Plan

NOTES

These drawings are for the purpose of achieving town planning approval only.

Do not scale this drawing. All dimensions are to be verified on site and any discrepancies reported before commencement of any work.

Issue/ Rev	Description	Date
#	Initial Issue	17.04.21

CUBIK
DESIGN LTD
07940 123 631
tommy@cubikdesign.co.uk

Client
Garry & Joan Greenhalgh


Project Description
01 Gawsworth Ave, Manchester

Project Number **GAW001**


Drawing Title
Plans - Existing

Drawing Number **TP02**

Scale **1:100 @ A3**

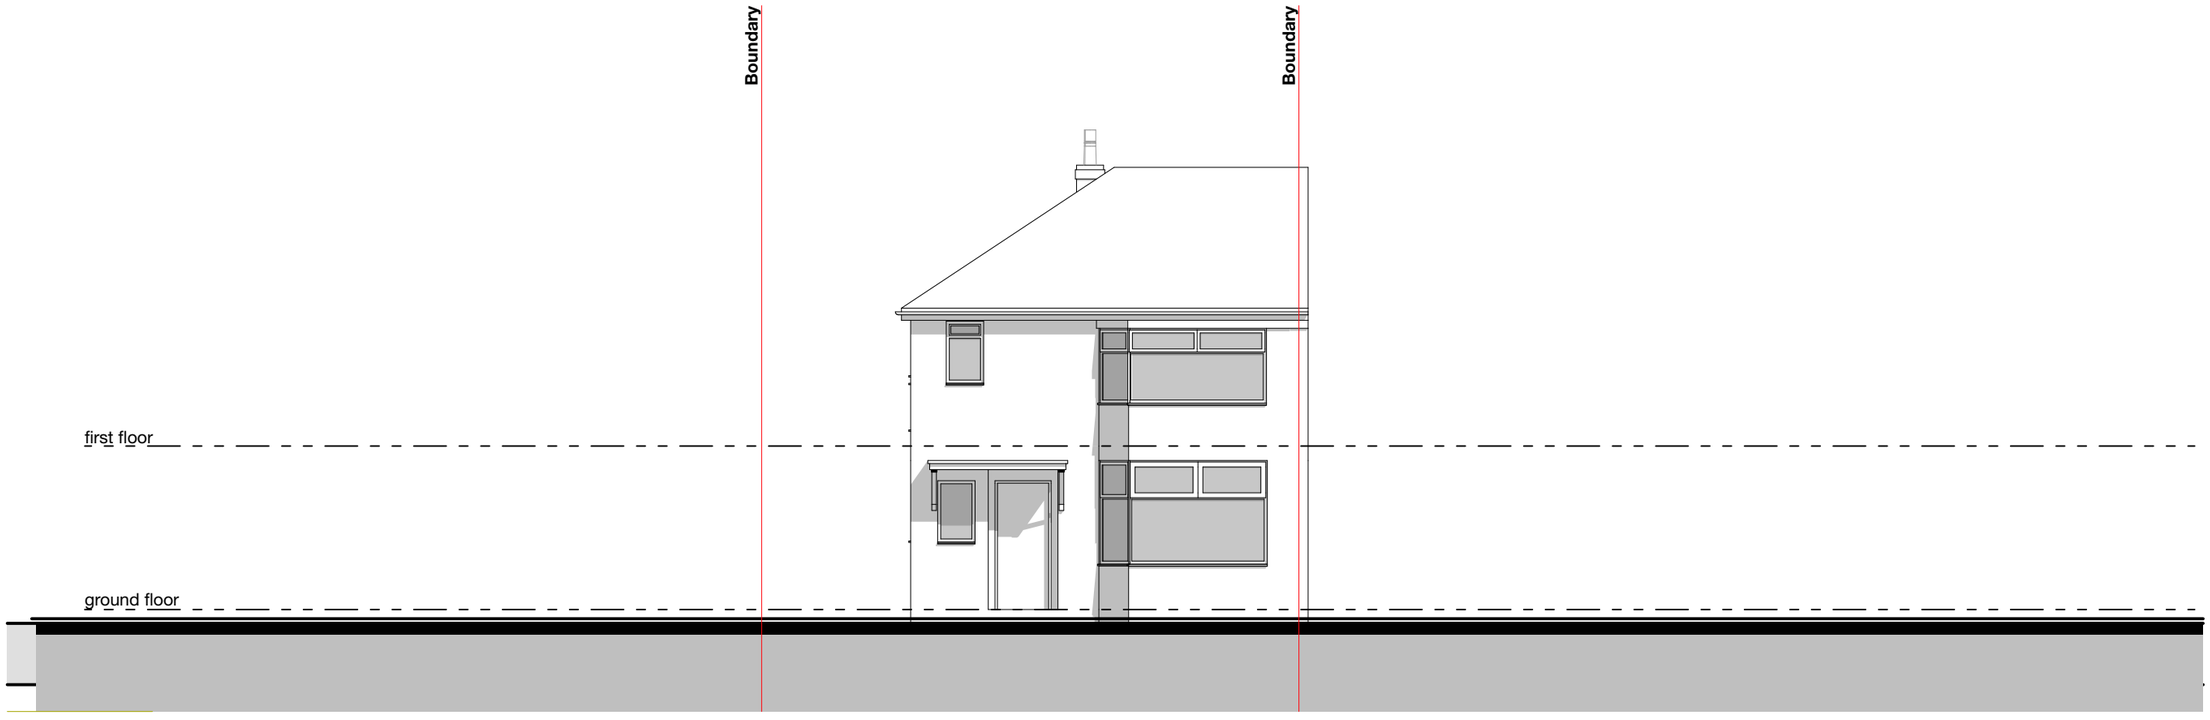

Existing North Elevation

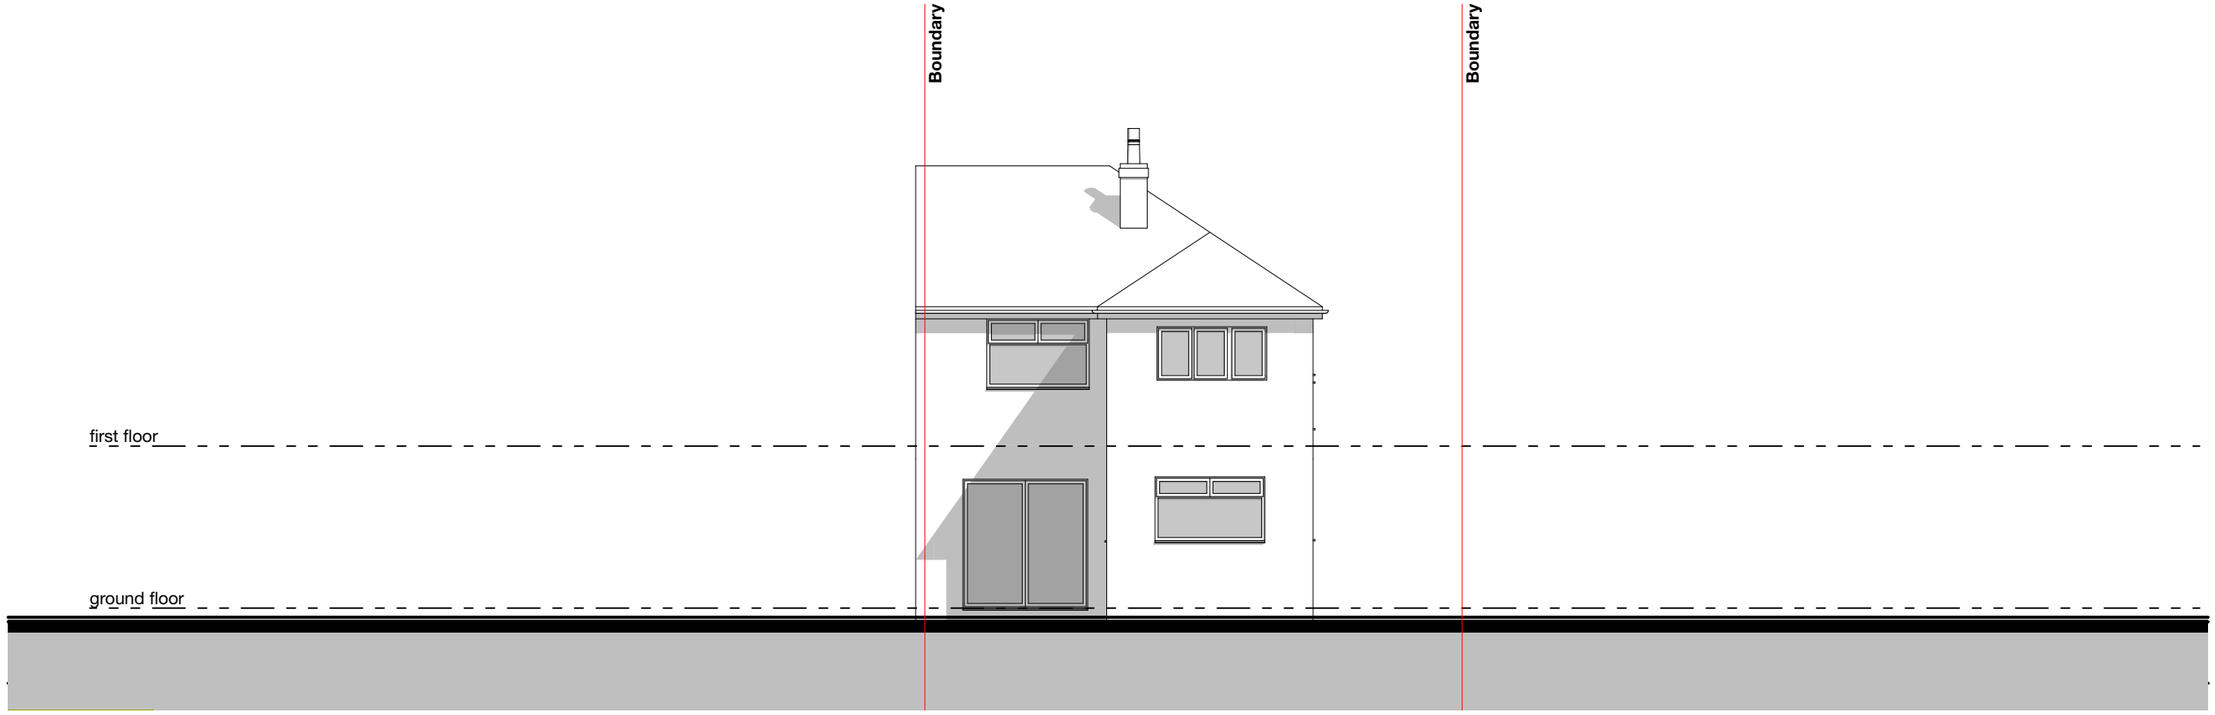

Existing South Elevation

NOTES

These drawings are for the purpose of achieving town planning approval only.

Do not scale this drawing. All dimensions are to be verified on site and any discrepancies reported before commencement of any work.

Issue/ Rev	Description	Date
#	Initial Issue	17.04.21

CUBIK
DESIGN LTD
07940 123 631
tommy@cubikdesign.co.uk

Client

Garry & Joan Greenhalgh

Project Description

01 Gawsworth Ave, Manchester


Project Number **GAW001**

Drawing Title


Elevations - Existing

Drawing Number **TP03**

Scale **1:100 @ A3**

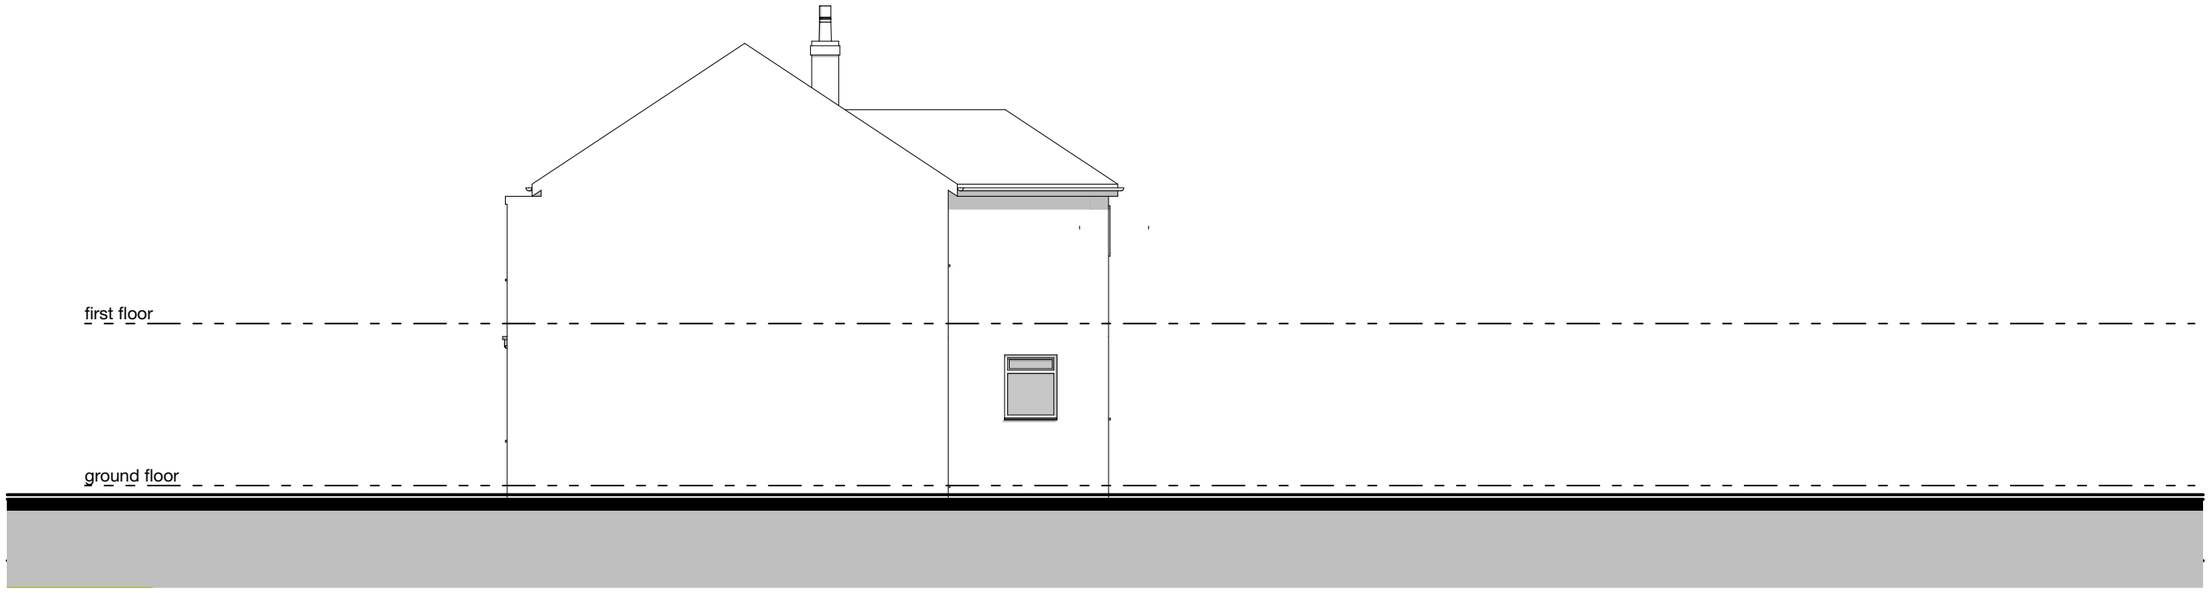

Existing West Elevation

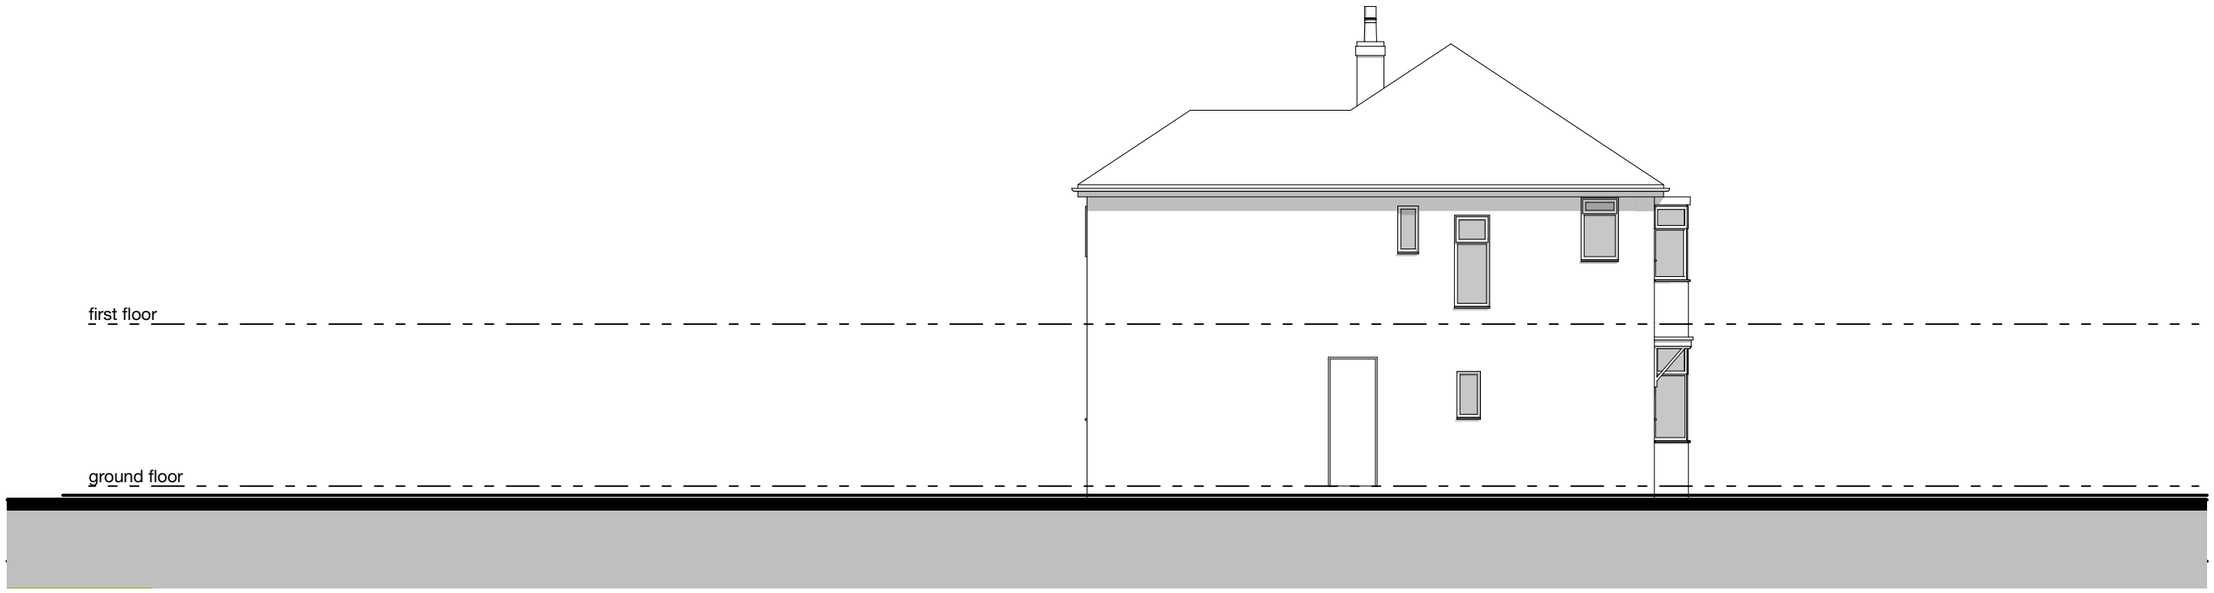

Existing East Elevation

NOTES

These drawings are for the purpose of achieving town planning approval only.

Do not scale this drawing. All dimensions are to be verified on site and any discrepancies reported before commencement of any work.

Issue/ Rev	Description	Date
#	Initial Issue	17.04.21

CUBIK
DESIGN LTD
07940 123 631
tommy@cubikdesign.co.uk

Client
Garry & Joan Greenhalgh


Project Description
01 Gawsworth Ave, Manchester

Project Number **GAW001**

Drawing Title
Elevations - Existing

Drawing Number **TP04**

Scale **1:100 @ A3**

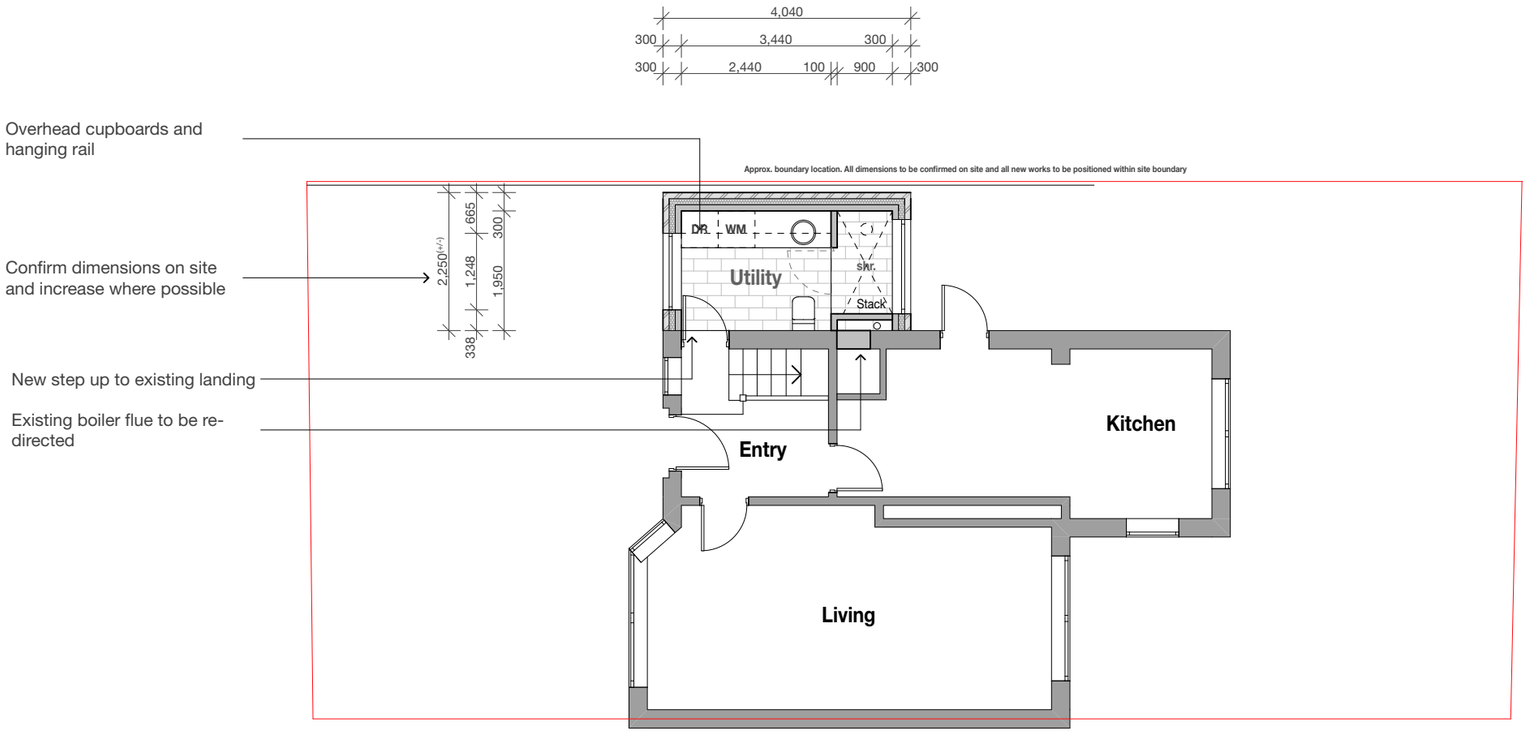

NOTES

These drawings are for the purpose of achieving town planning approval only.

Do not scale this drawing. All dimensions are to be verified on site and any discrepancies reported before commencement of any work.

Issue/ Rev	Description	Date
#	Initial Issue	17.04.21

CUBIK
DESIGN LTD
07940 123 631
tommy@cubikdesign.co.uk

Client
Garry & Joan Greenhalgh

Project Description
01 Gawsworth Ave, Manchester


Project Number **GAW001**

Drawing Title
Plans - Proposed


Drawing Number **TP05**

Scale **1:100 @ A3**

General Note:
All new materials shown hatched for clarity

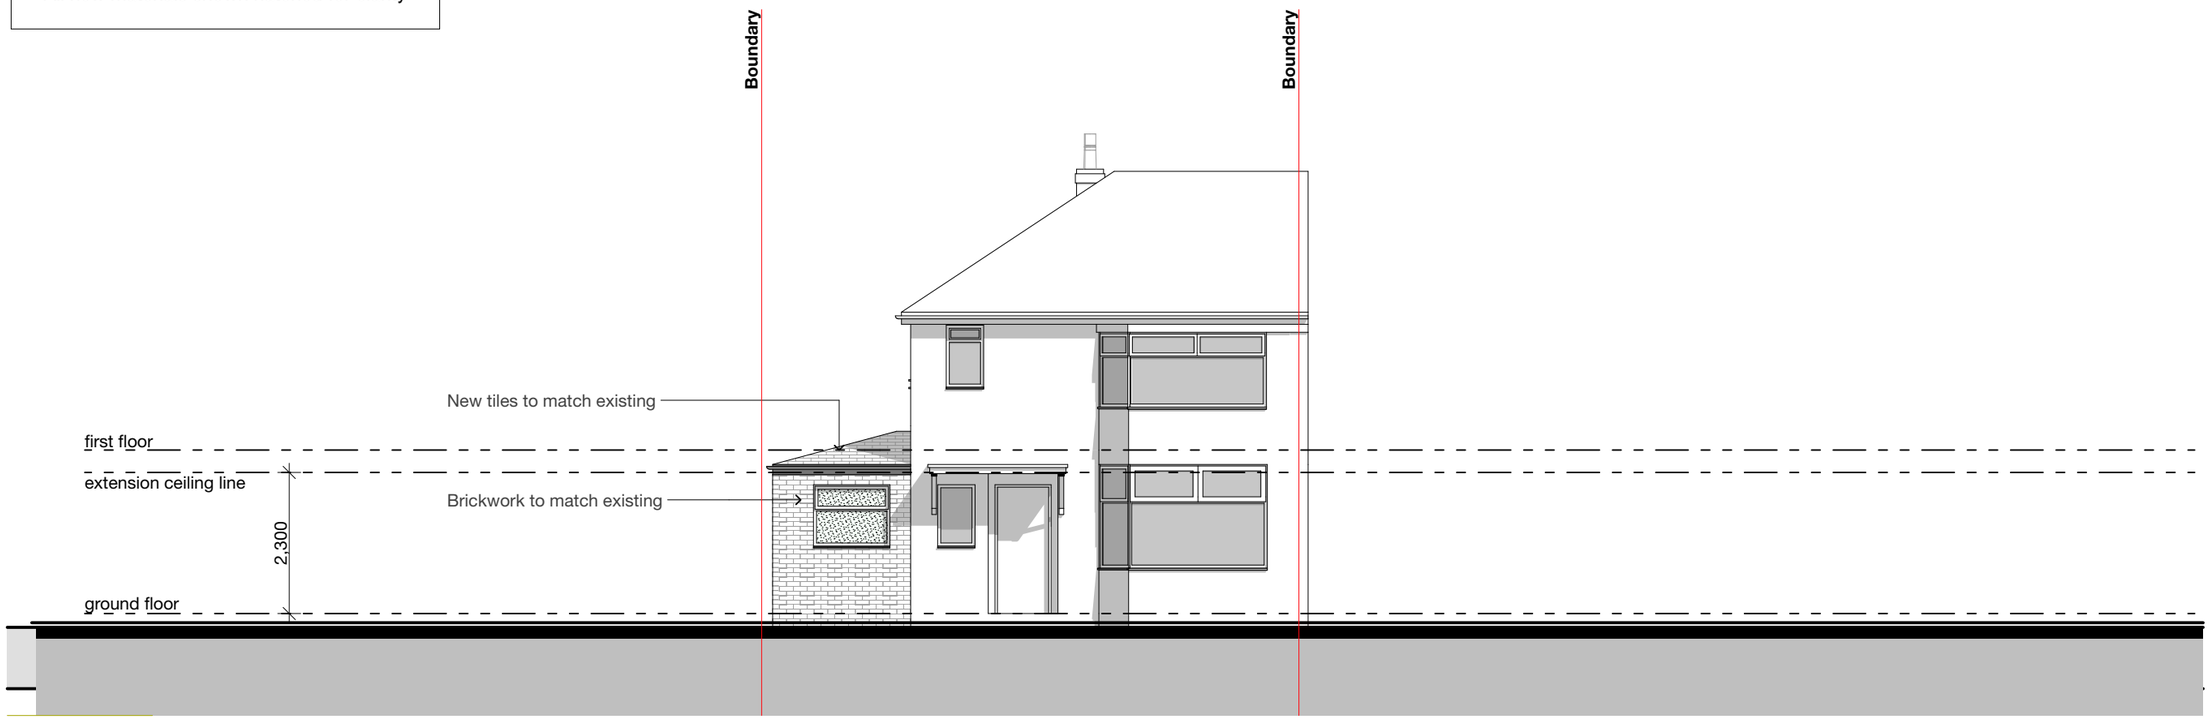

Proposed North Elevation

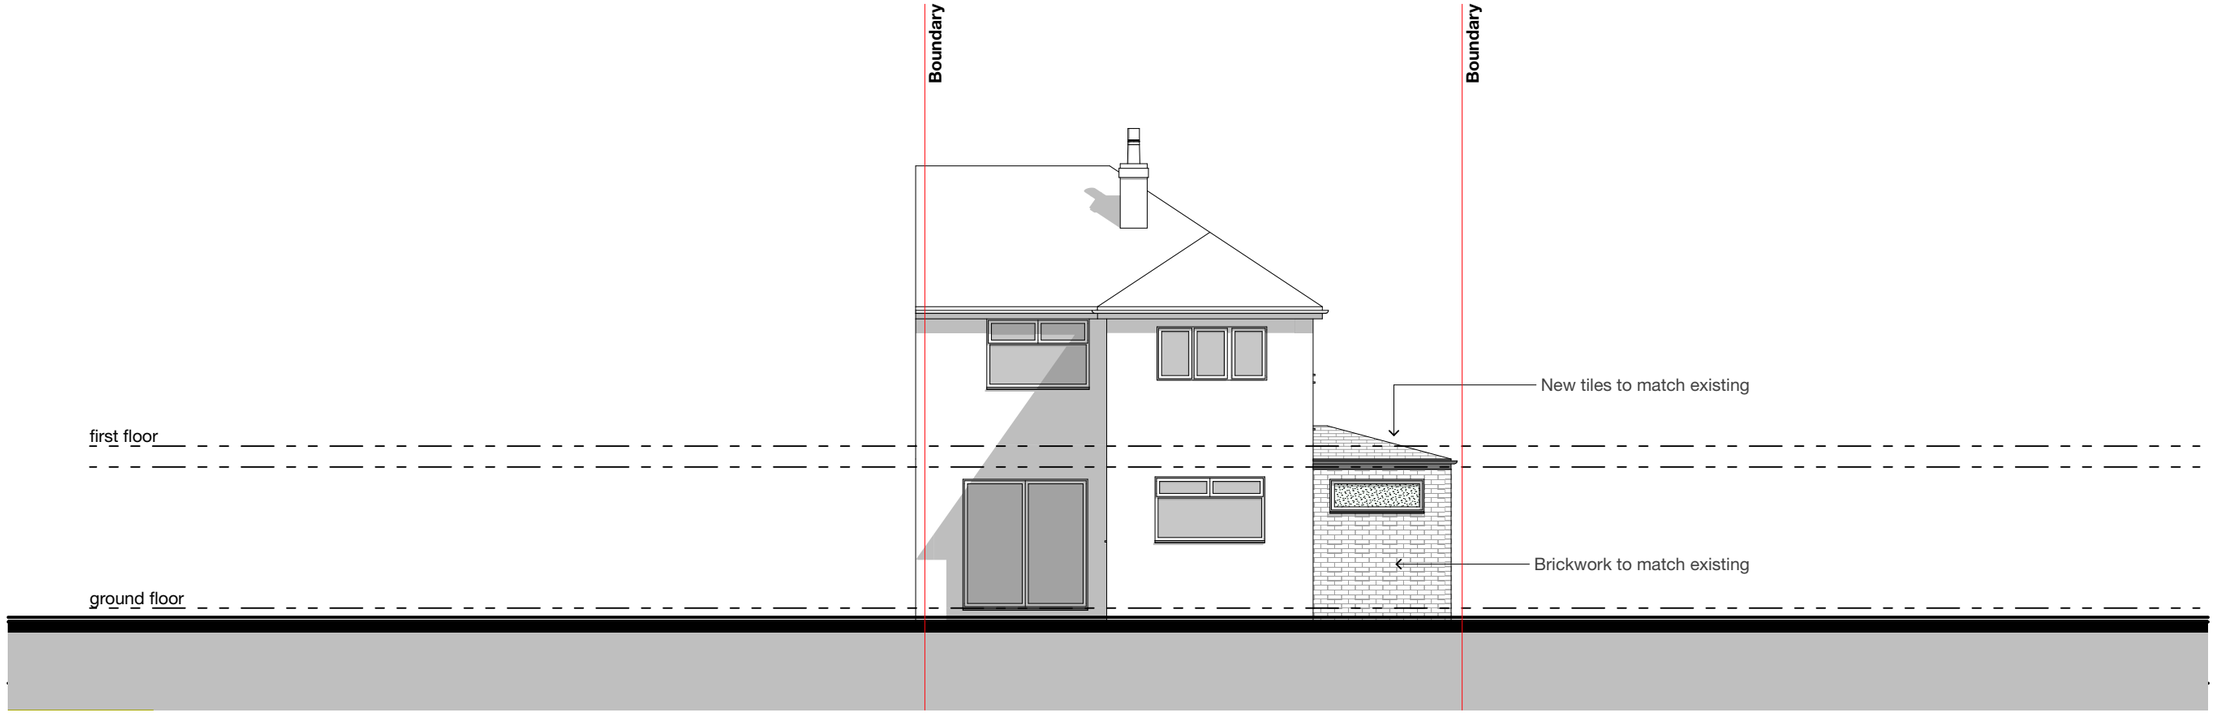

Proposed South Elevation

NOTES

These drawings are for the purpose of achieving town planning approval only.

Do not scale this drawing. All dimensions are to be verified on site and any discrepancies reported before commencement of any work.

Issue/ Rev	Description	Date
#	Initial Issue	17.04.21

CUBIK
DESIGN LTD
07940 123 631
tommy@cubikdesign.co.uk

Client
Garry & Joan Greenhalgh

Project Description
01 Gawsworth Ave, Manchester


Project Number **GAW001**

Drawing Title
Elevations - Proposed


Drawing Number **TP06**

Scale **1:100 @ A3**

General Note:
All new materials shown hatched for clarity

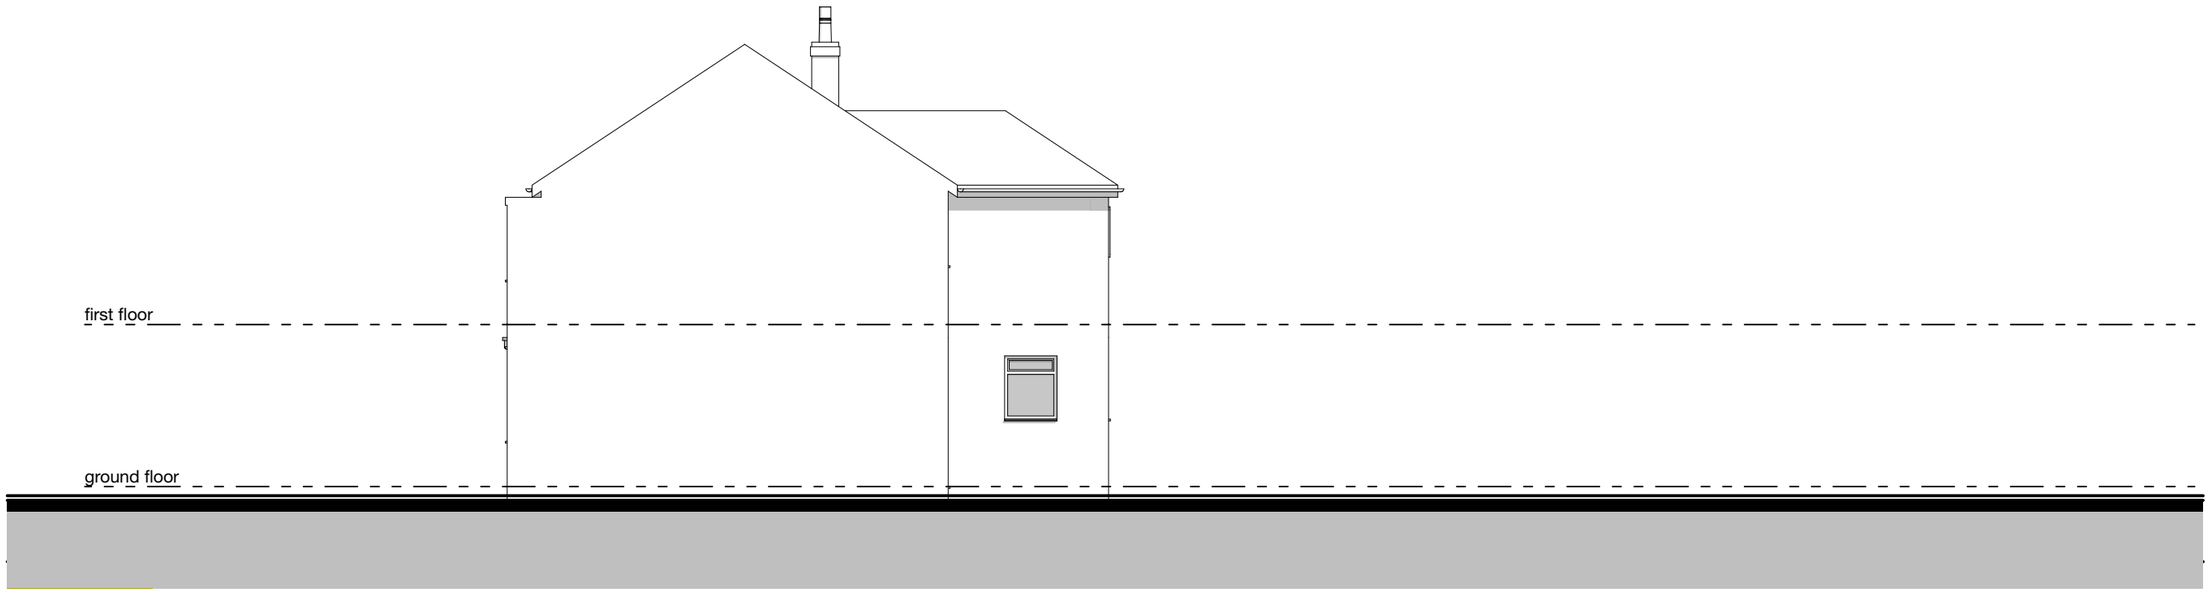

Proposed West Elevation

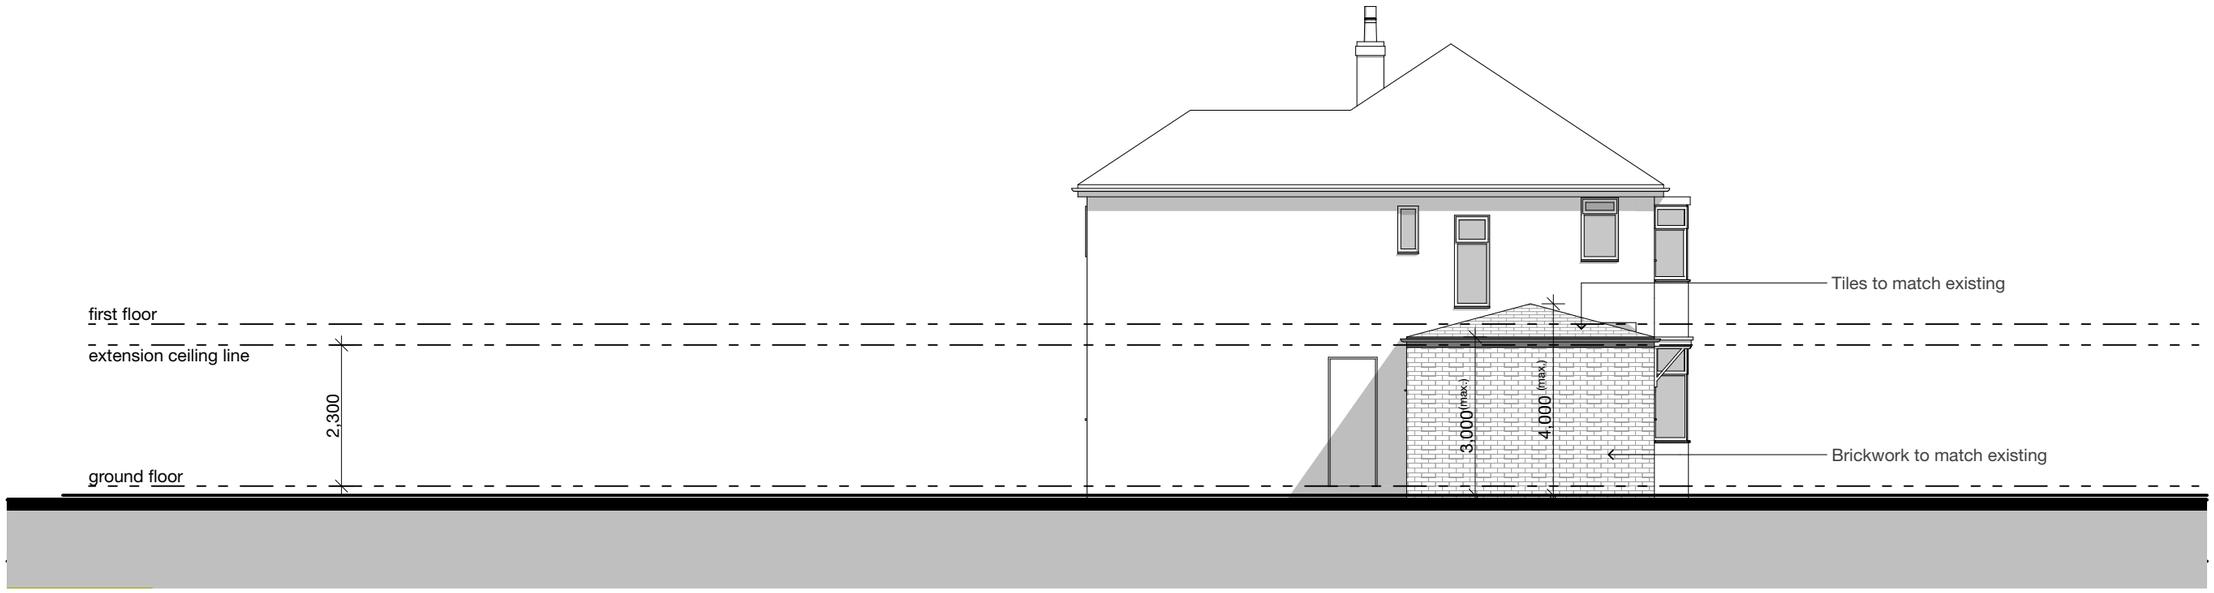

Proposed East Elevation

NOTES

These drawings are for the purpose of achieving town planning approval only.

Do not scale this drawing. All dimensions are to be verified on site and any discrepancies reported before commencement of any work.

Issue/ Rev	Description	Date
#	Initial Issue	17.04.21

CUBIK
DESIGN LTD
07940 123 631
tommy@cubikdesign.co.uk

Client
Garry & Joan Greenhalgh

Project Description
01 Gawsworth Ave, Manchester

Project Number **GAW001**

Drawing Title
Elevations - Proposed

Drawing Number **TP07**

Scale **1:100 @ A3**