
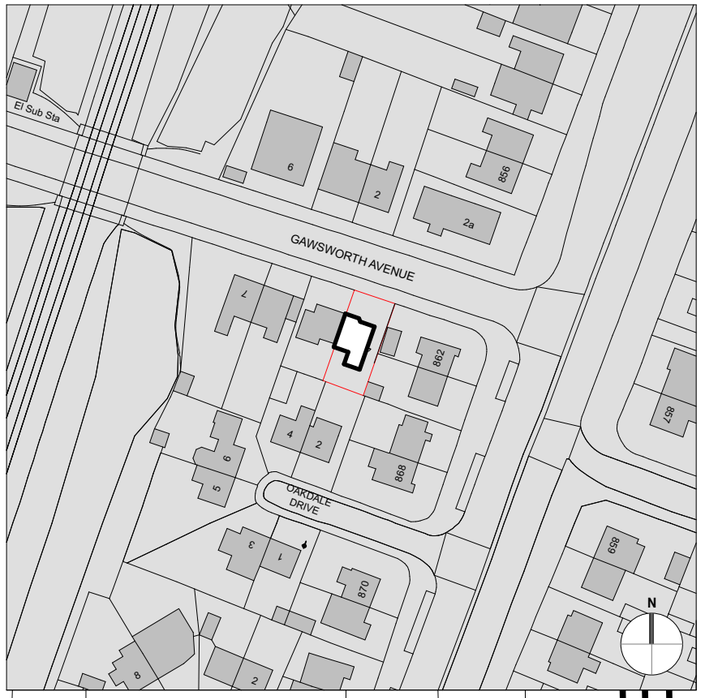


Location Plan Scale 1:1250

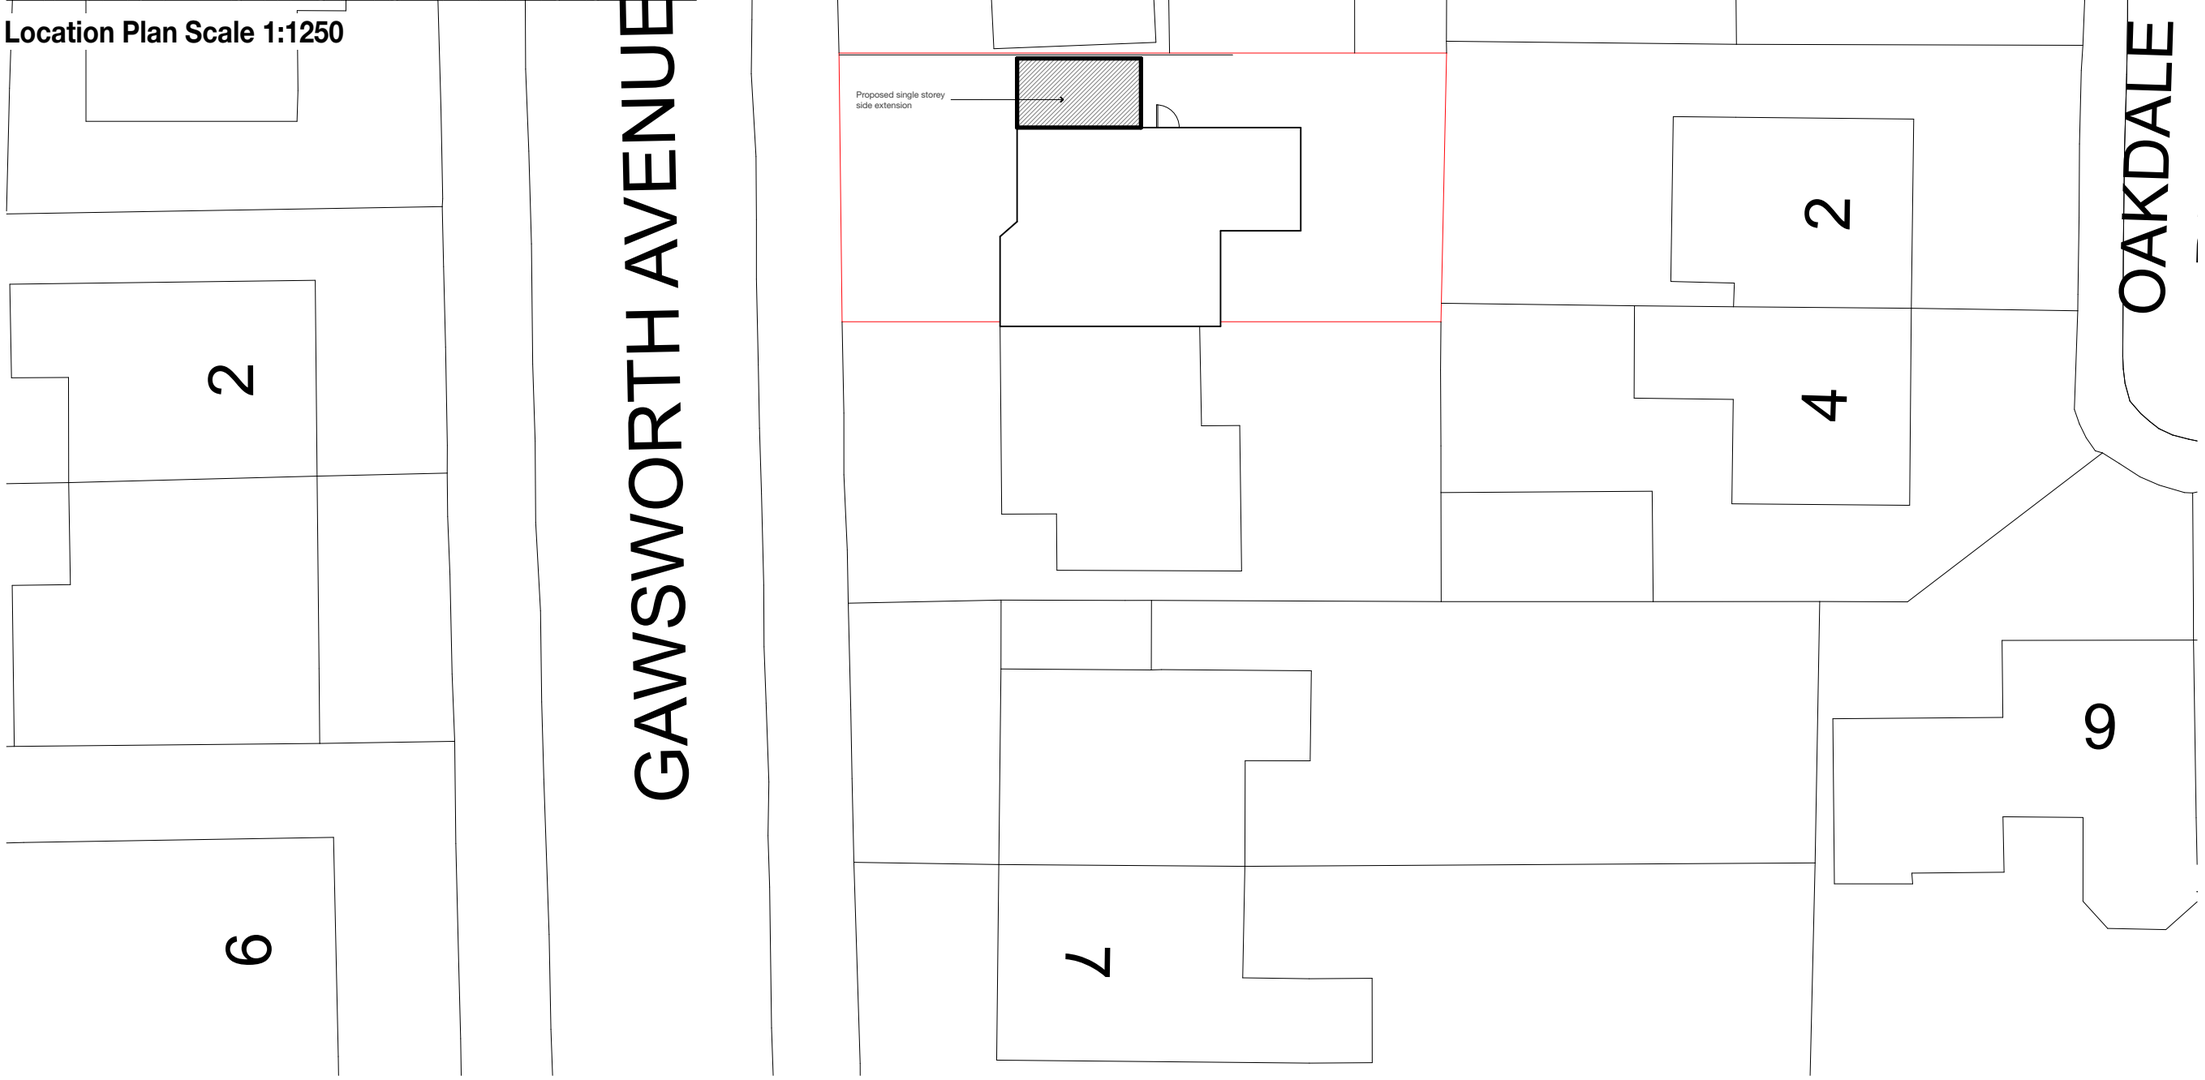

Legend

Tree preservation order.

Subject site

Subject site

NOTES

These drawings are for the purpose of achieving town planning approval only.

Do not scale this drawing. All dimensions are to be verified on site and any discrepancies reported before commencement of any work.

Issue/ Rev	Description	Date
#	Initial Issue	17.04.21

CUBIK
DESIGN LTD
07940 123 631
tommy@cubikdesign.co.uk

Client

Garry & Joan Greenhalgh

Project Description

01 Gawsworth Ave, Manchester

Project Number **GAW001**

Drawing Title

Site Plan & Location Plan - Proposed

Drawing Number **TP01**

Scale **1:200 @ A3**