
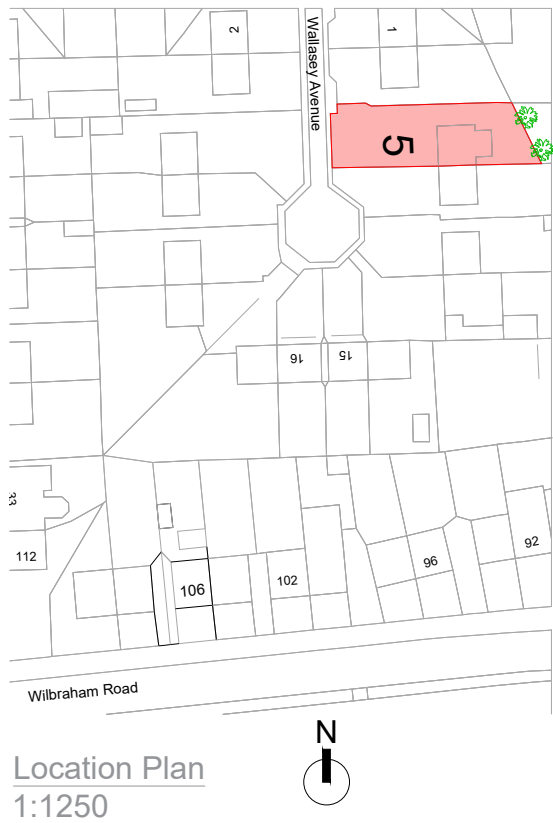
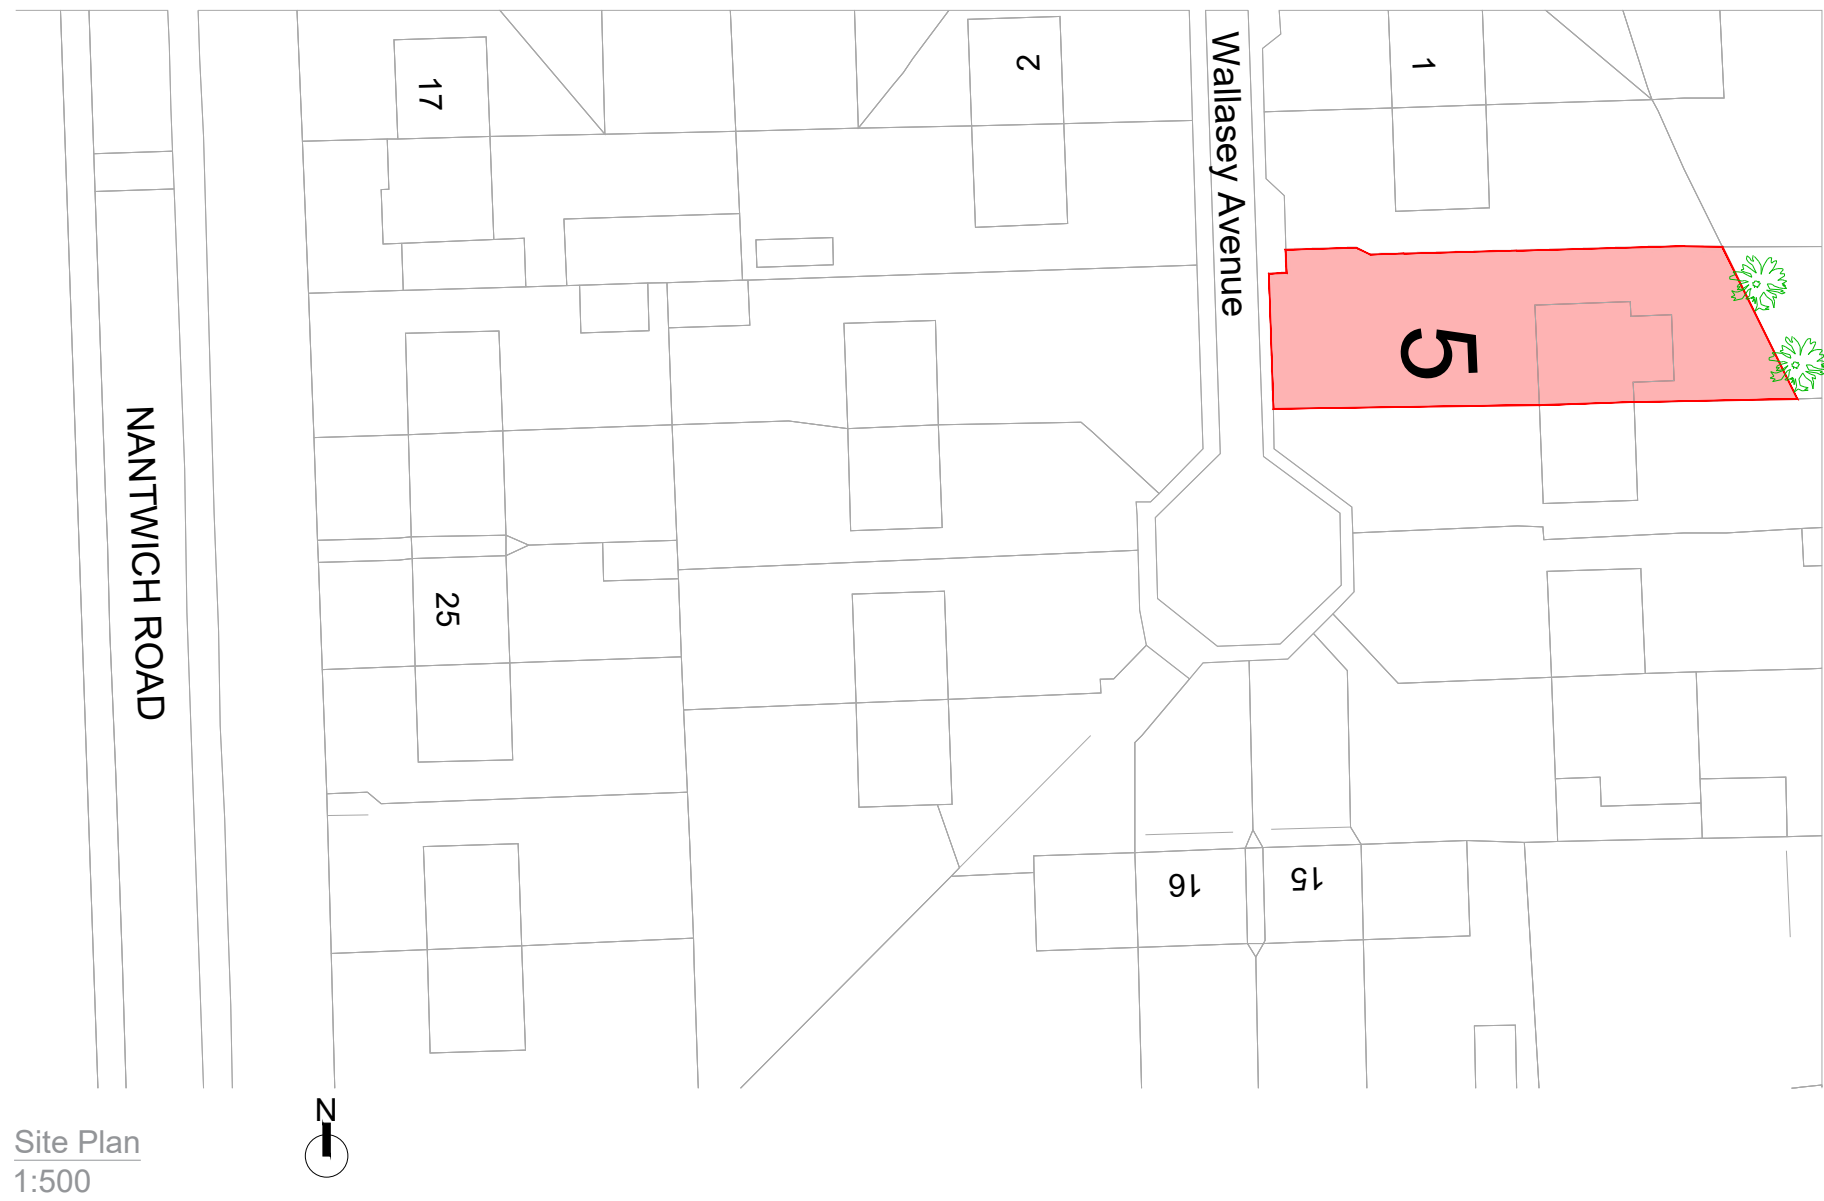
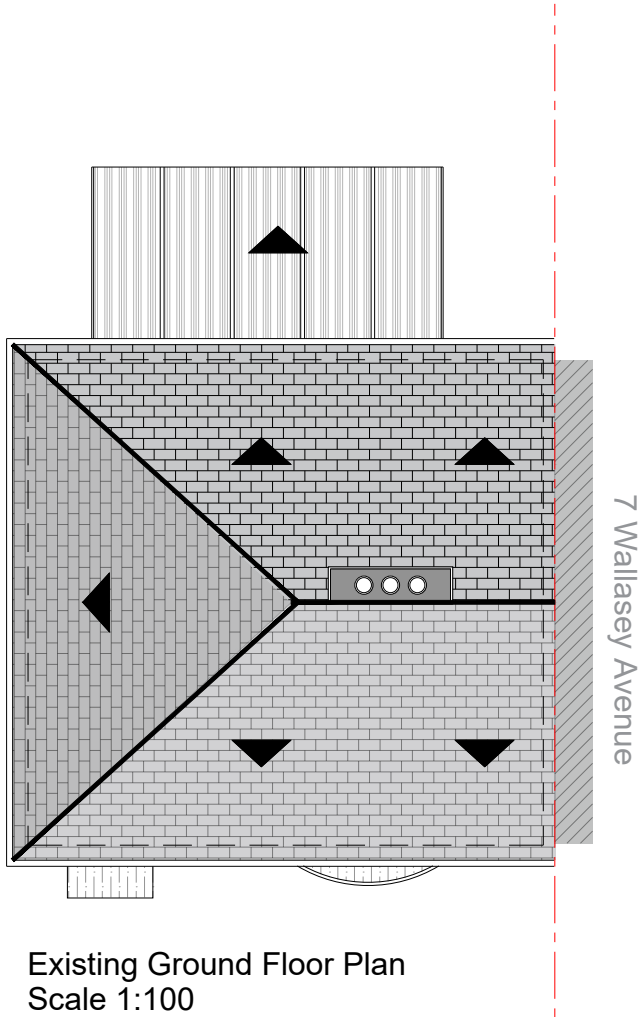


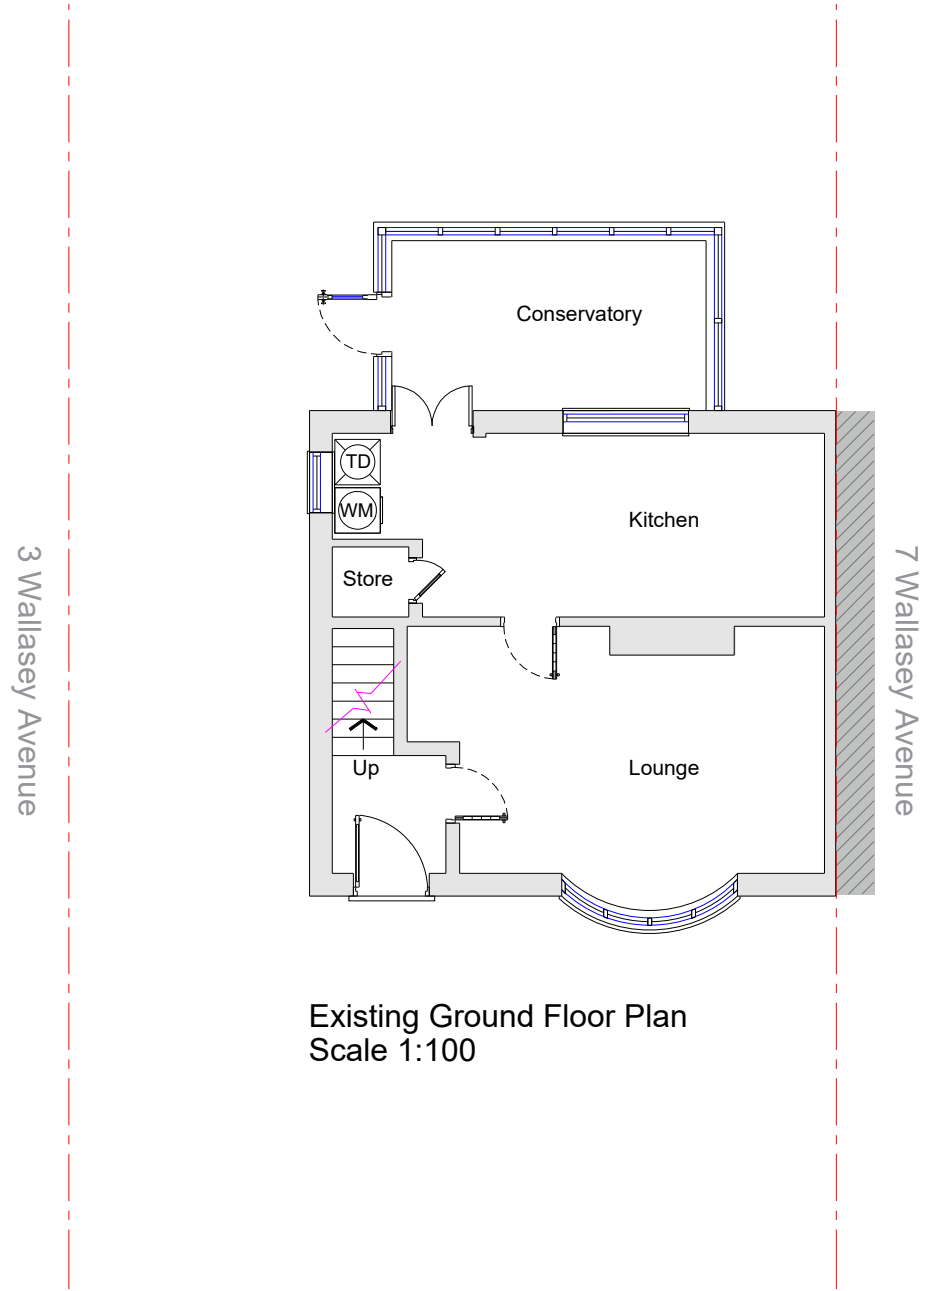

KEY

rwp	Rain water pipe
svp	Soil vent pipe
g	Gully
GFL	Ground Floor Level
FFL	First Floor Level
WM	Washing Machine
TD	Tumble Dryer
---	Boundary
🌳	Existing Tree
⬜	Roof light

PROJECT ADDRESS

5 Wallasey Avenue
Manchester
M14 7AL

PROJECT

Single Storey Rear Extension

DRAWING No.

PP104-2/21

SCALE

1:100

STATUS

Planning

DATE

13/03/2021

DRAWN BY

AT

PAPER SIZE

A1

AT A. Design
12 Hastings Gardens
Stockport
SK5 8BF
ata_design@hotmail.com
07830039347

