
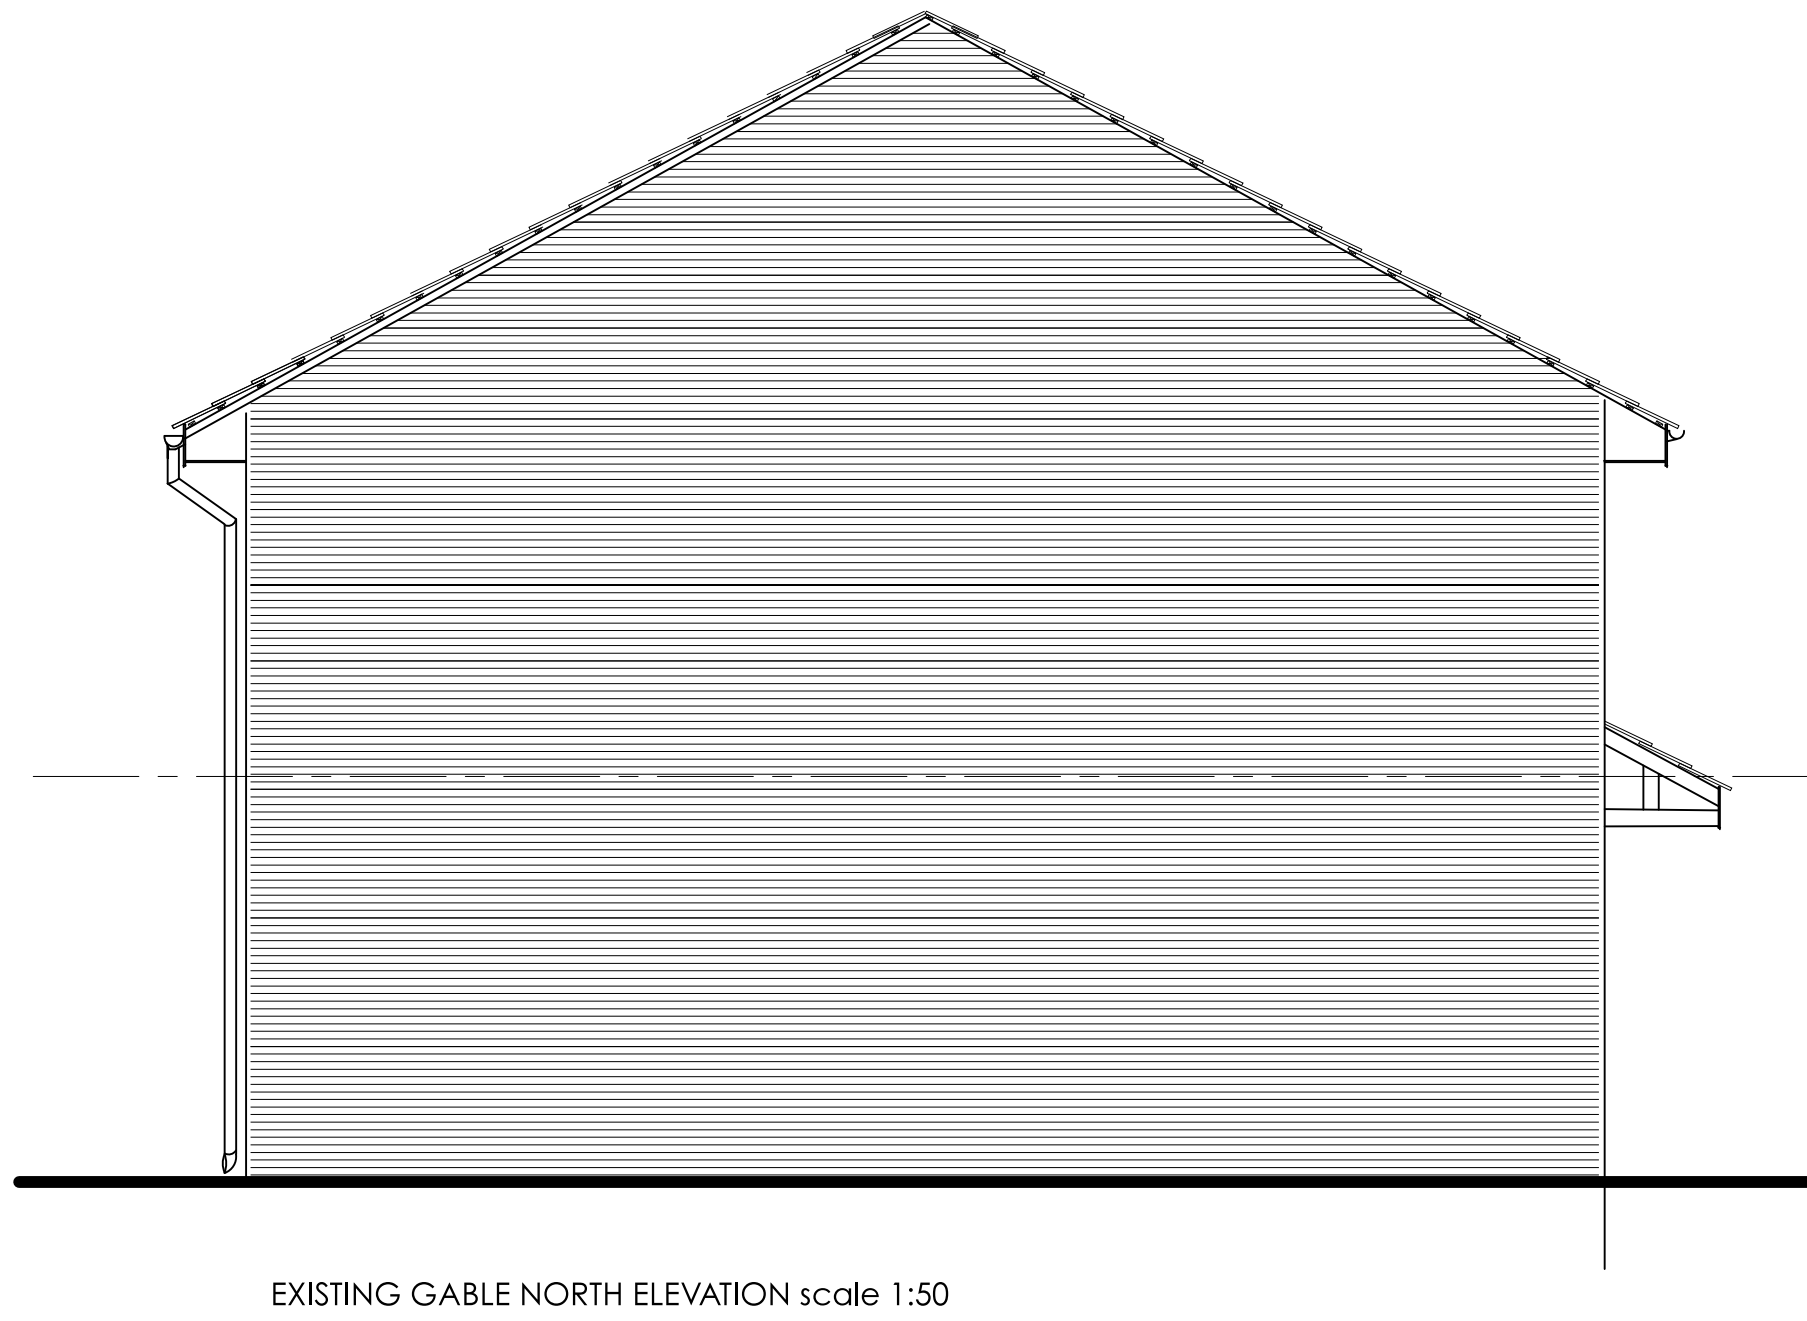
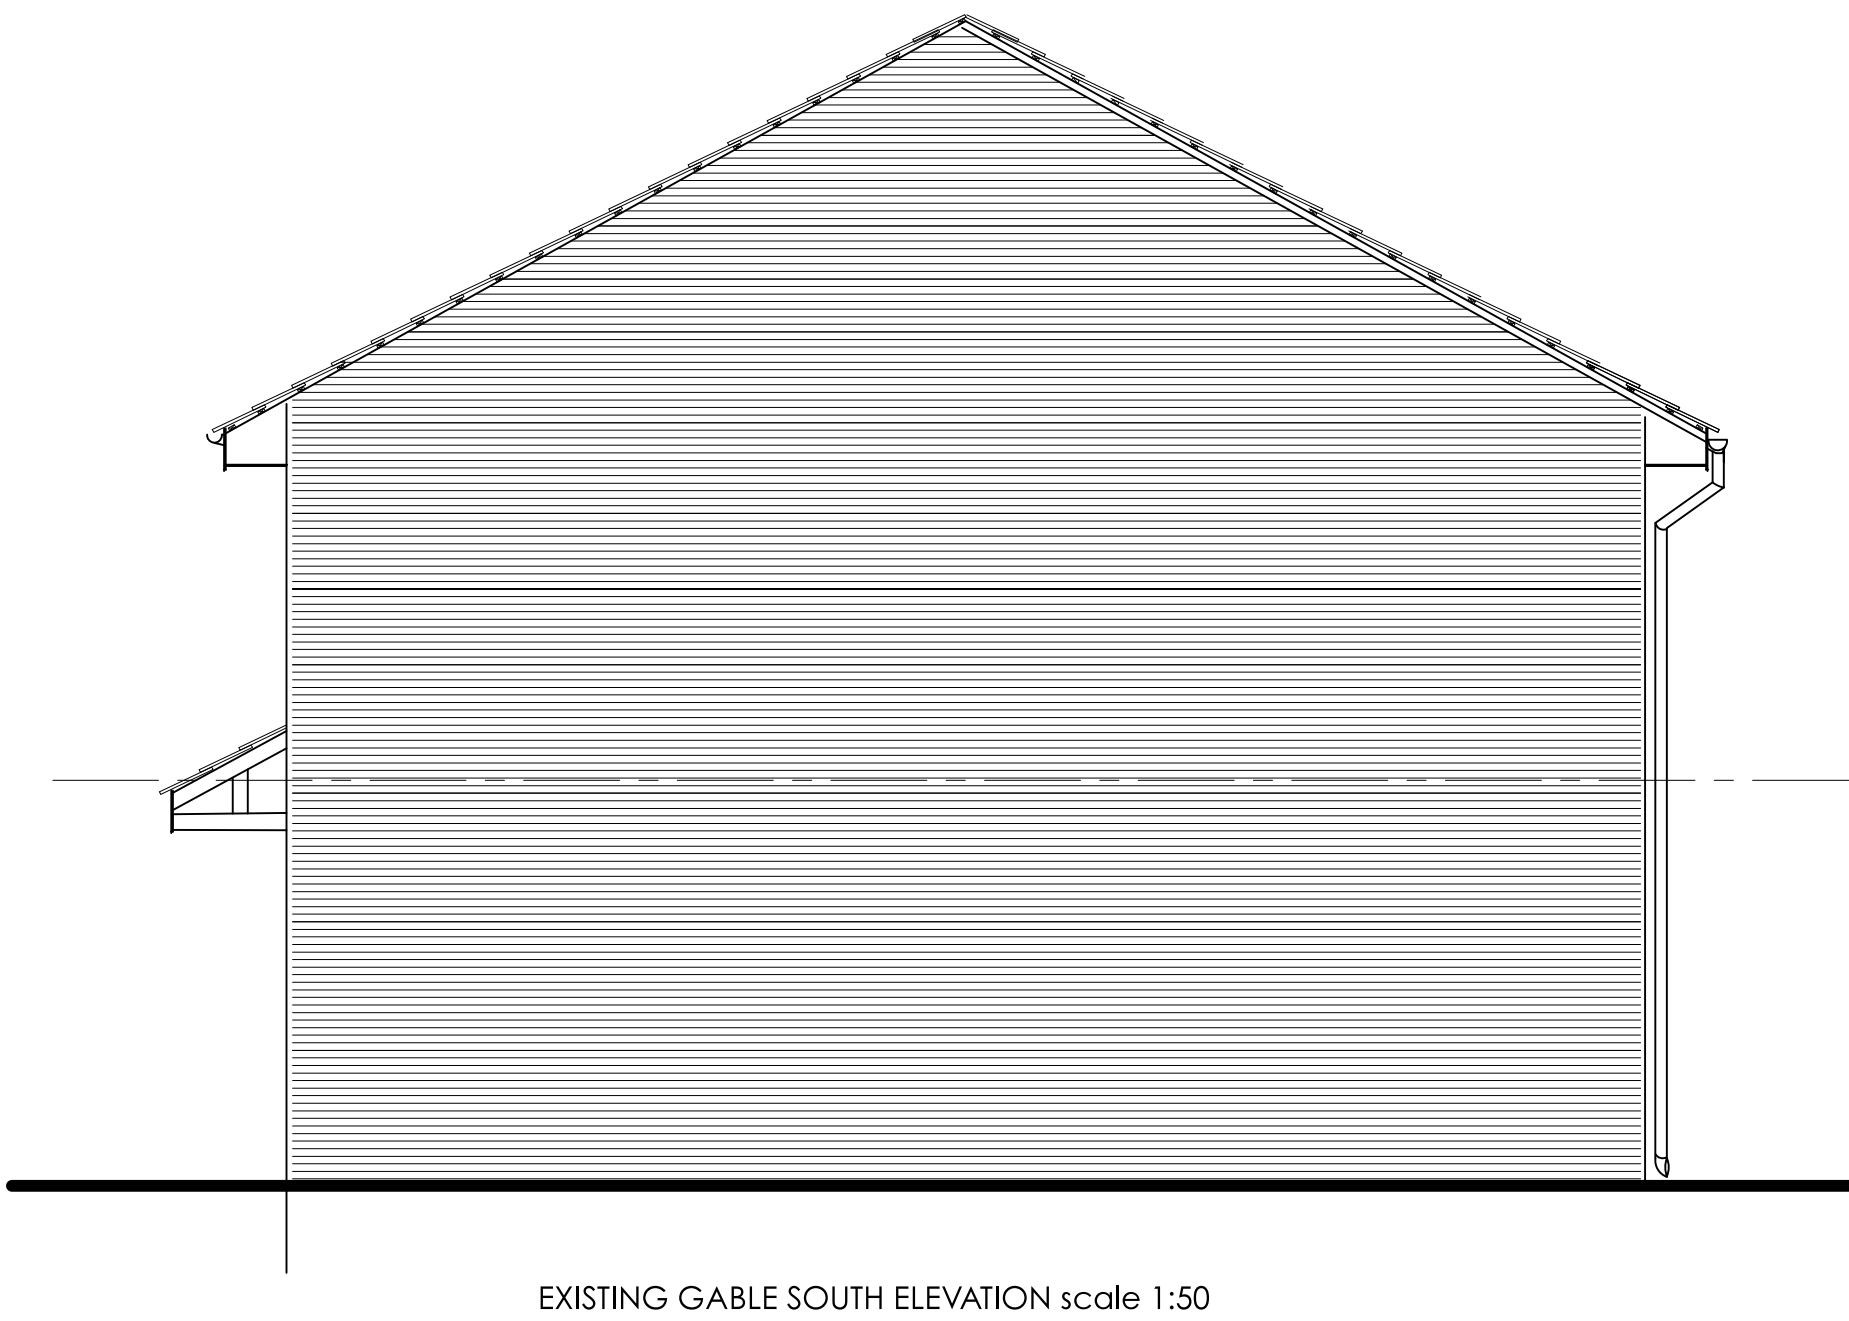


scale 1:50

revision Monday 22nd Feb 2021

drawing status Planning

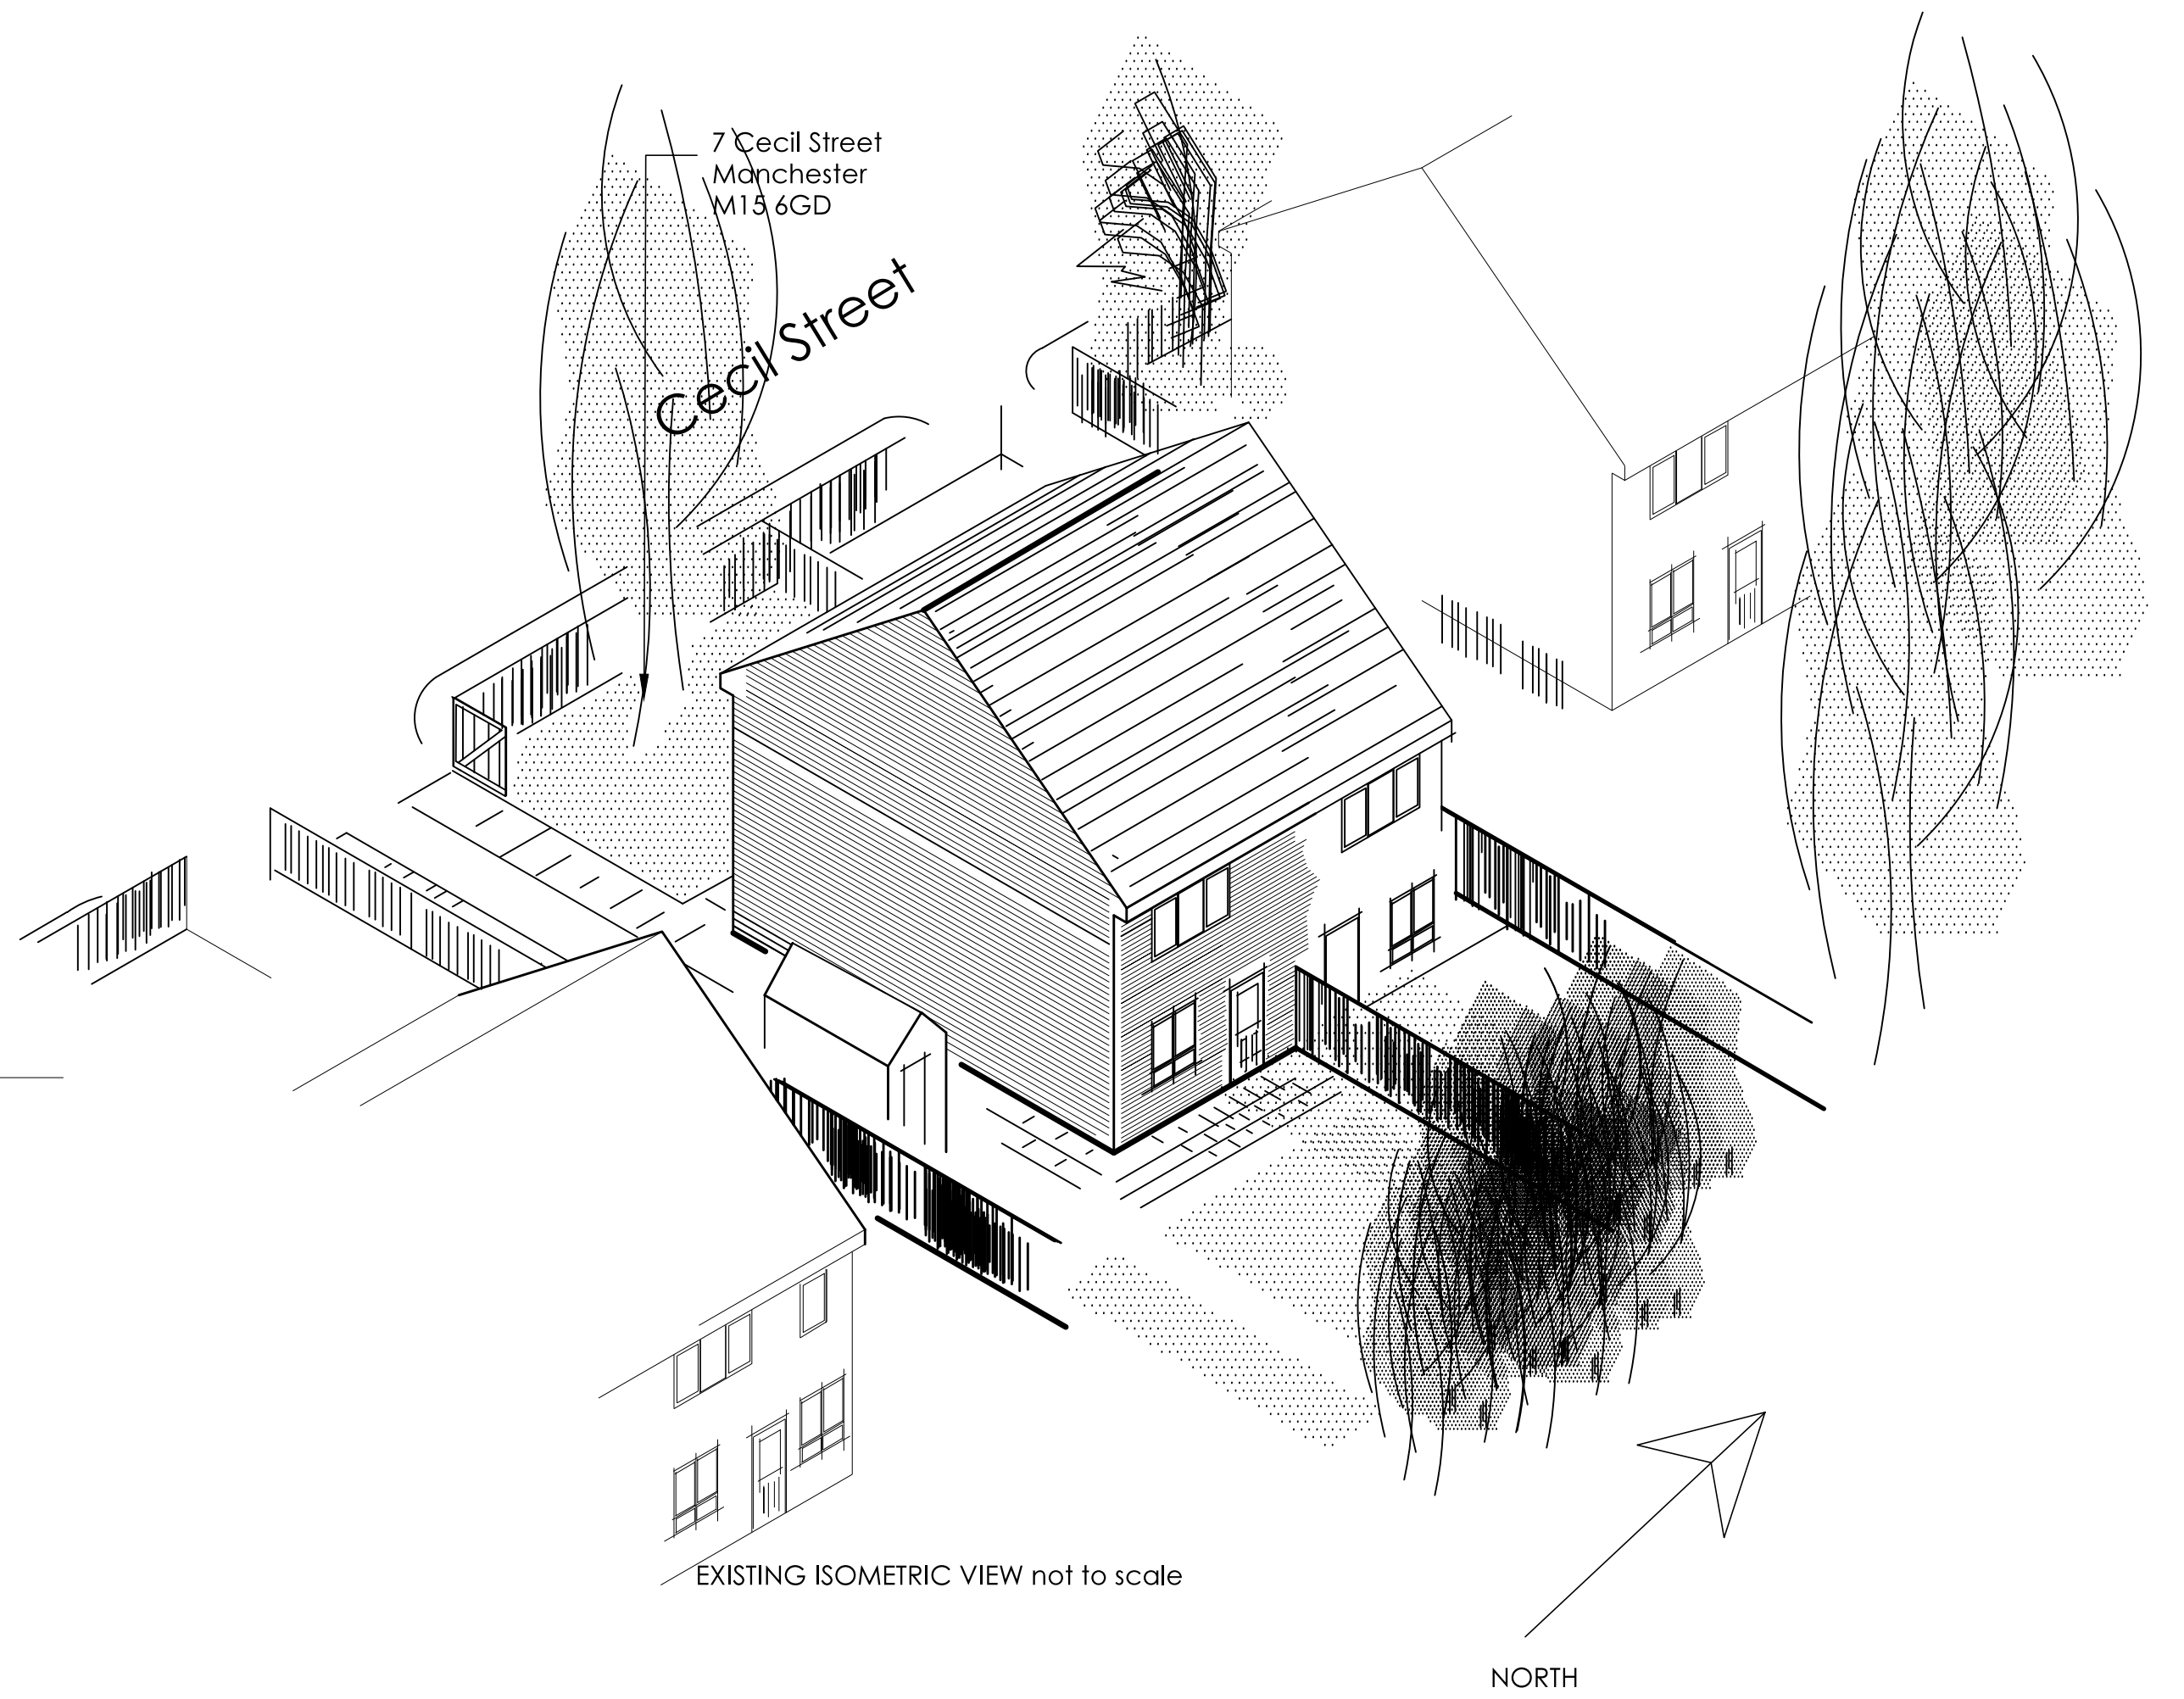

Lomas & Lomas
Architectural Technologist
&
Landscape design

8 Ashburne House,
100 Oxford Place,
Manchester,
M14 5SF.

07857 946 532

project :
Proposed Loft
Conversion with
Dormer Roof

drawing title:
Existing Elevations

Client:
Chanje Kunda
7 Cecil Street
Manchester
M15 6GD

drawing No 001p

date : 15 Feb 2021
scale : 1:50 @ A1
drawn : ML