


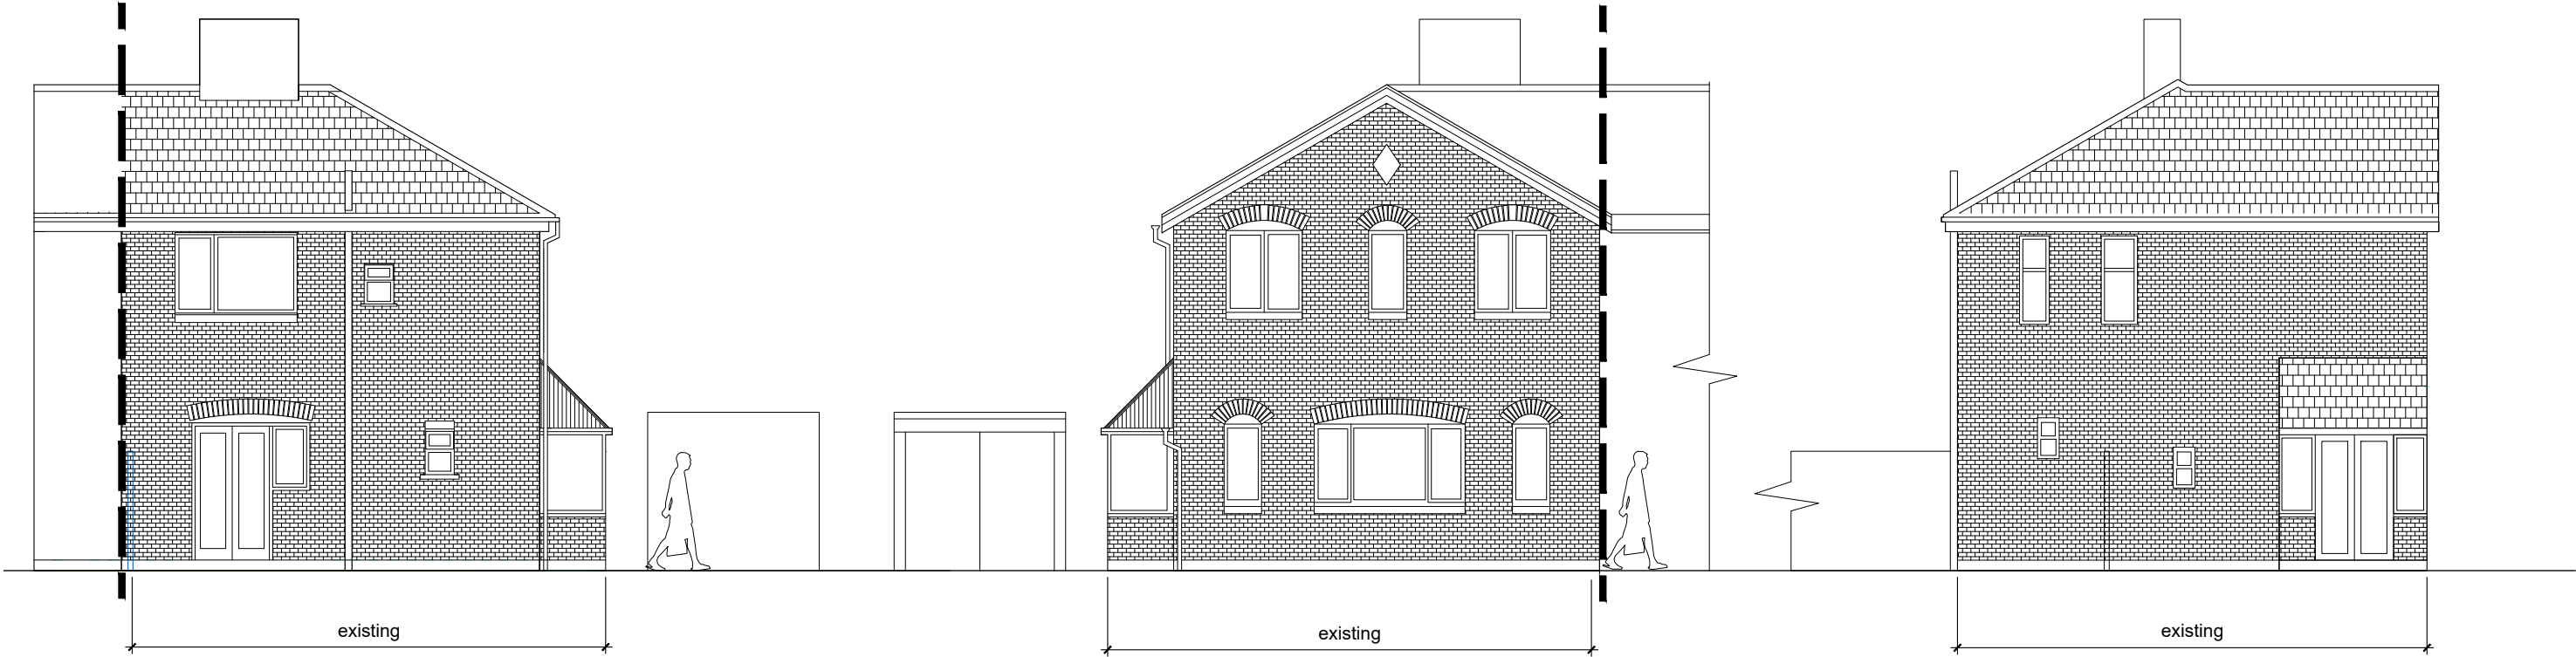

ELEVATION B

ELEVATION A

ELEVATION C

SHELLEY & PADDY WAGON	client
10 THORNEYCROFT AVE MANCHESTER	project
EXISTING ELEVATIONS A B C	title
X043	job No.
AS.02	dwg No.
1:100 @ A3	scale
JG	drawn