


The builder must check the site and the approved drawings before commencing the works and must take any working measurements as neccessary.Any discrepancy in the drawing must be reported to the client .

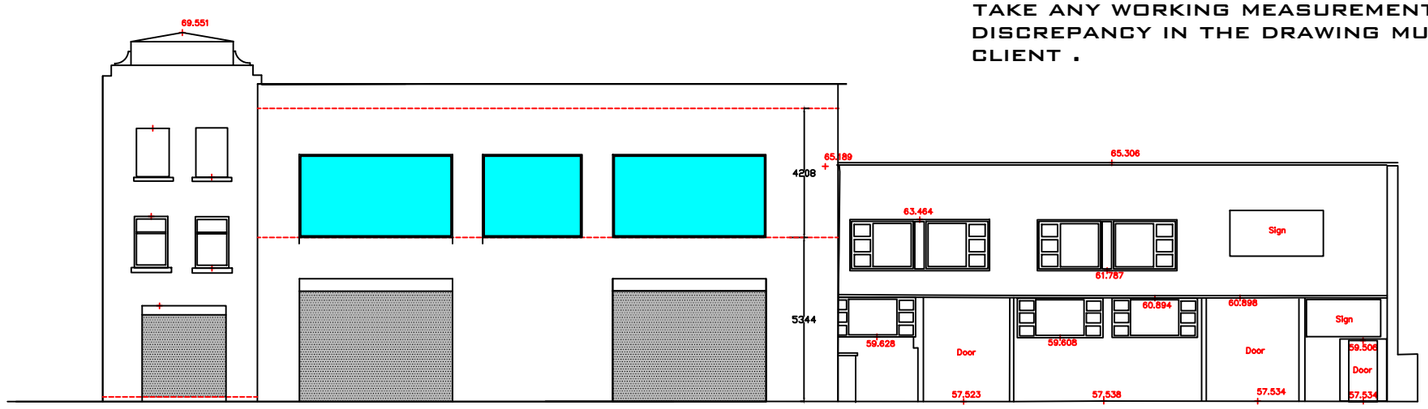

Front Elevation

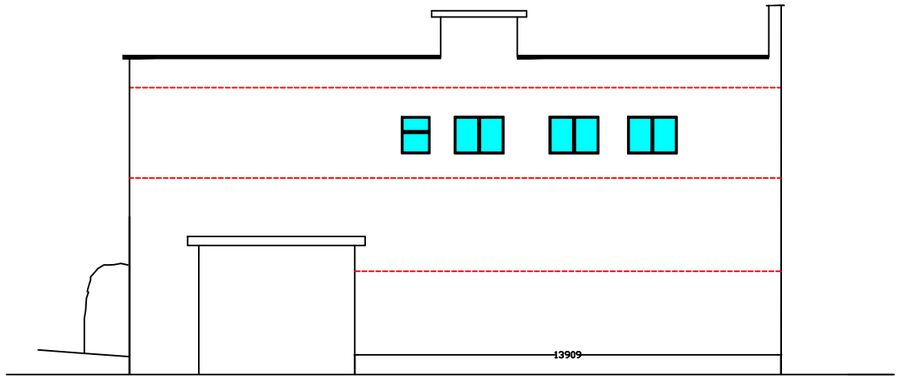

Side Elevation

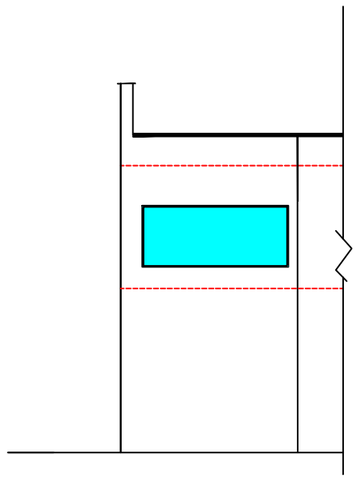

Elevation Frm No 313 - 317

Date	Rev	Description

H S H
Engineering Design Services
428 Cheetham Hill Road Cheetham Manchester
M8 9LE. UK 01617956385,07940197 333

project title	Proposed change of use from a former factory to Prestige car show room associated with MOT Centre.
client	Mr Riaz Ul - Haq Ghafoor
dwg. title	Proposed Elevation

dwg.no.	sheet no.	scale.	job no.
07		1:200 @ A3	

305 -311 Oldham Road M/c M40 7PS

drawn by.	checked by.	approved by.	
TZ			Oct 2020