

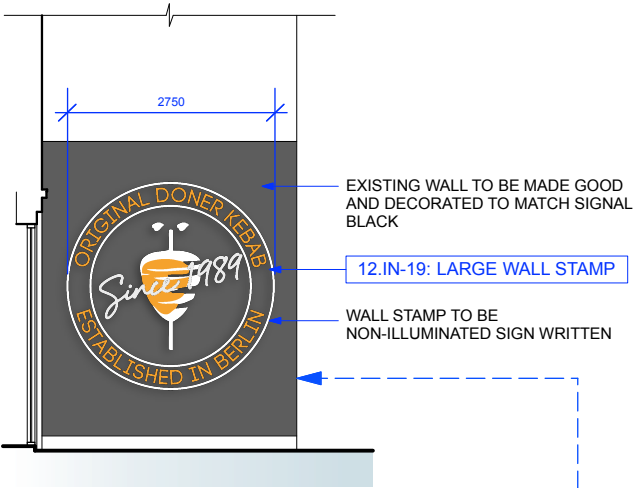


SHOPFRONT AS PROPOSED :

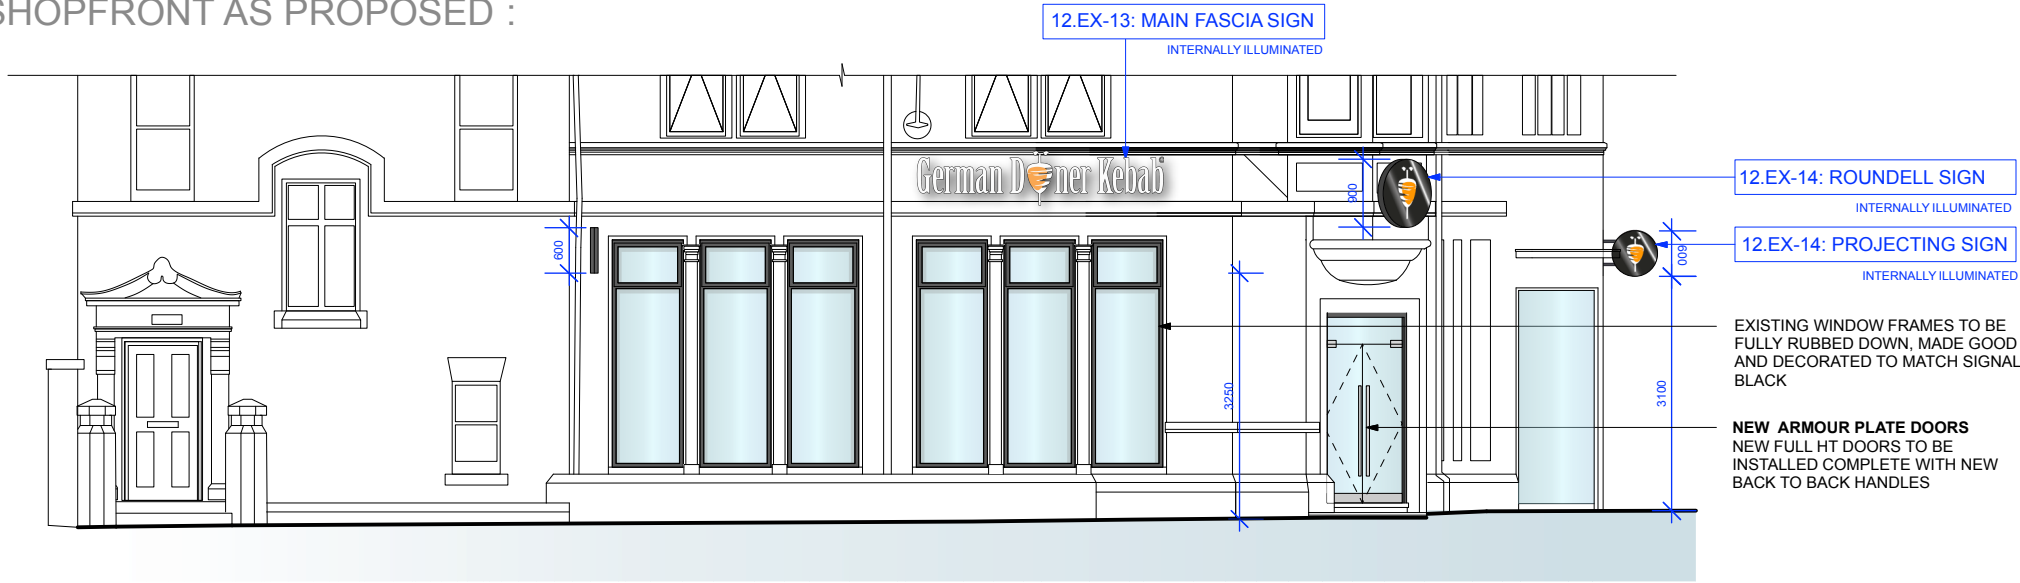

SHOPFRONT AS PROPOSED - CARHILL DRIVE  
Scale 1:100

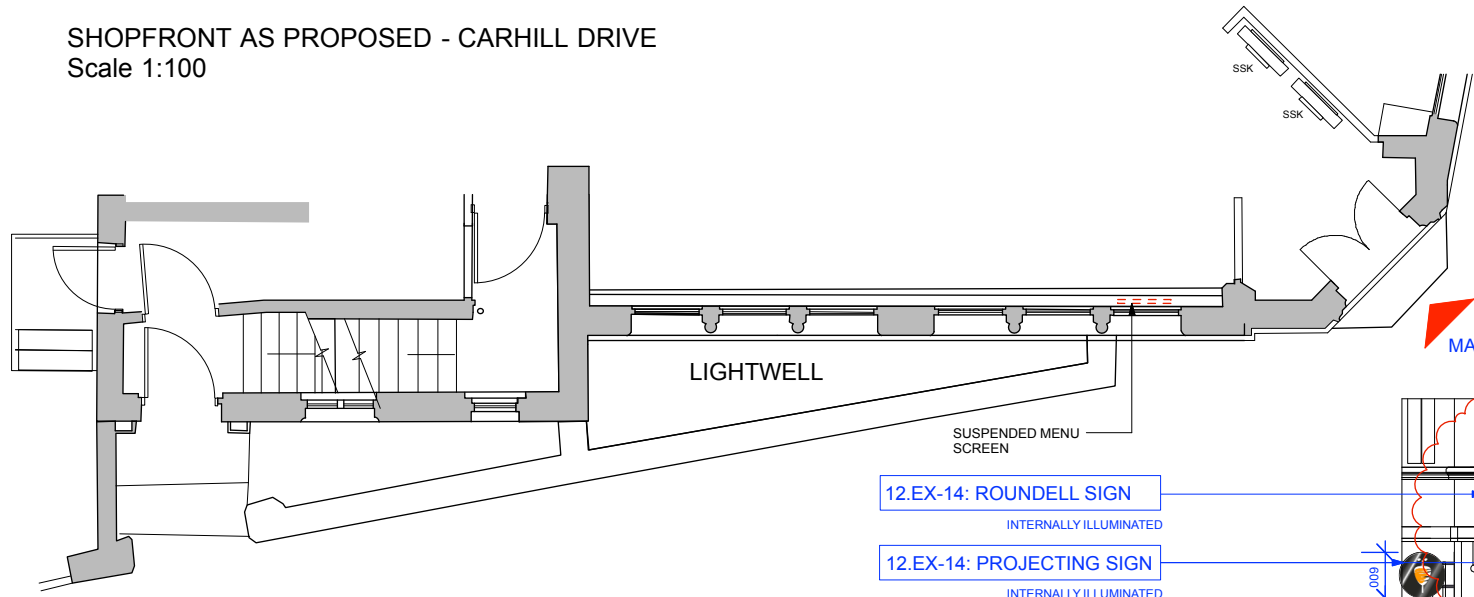


PLAN AS PROPOSED - CARHILL DRIVE  
Scale 1:100

SIDEWALL ELEVATION - WILMSLOW ROAD  
Scale 1:100



SHOPFRONT AS PROPOSED - WILMSLOW ROAD  
Scale 1:100

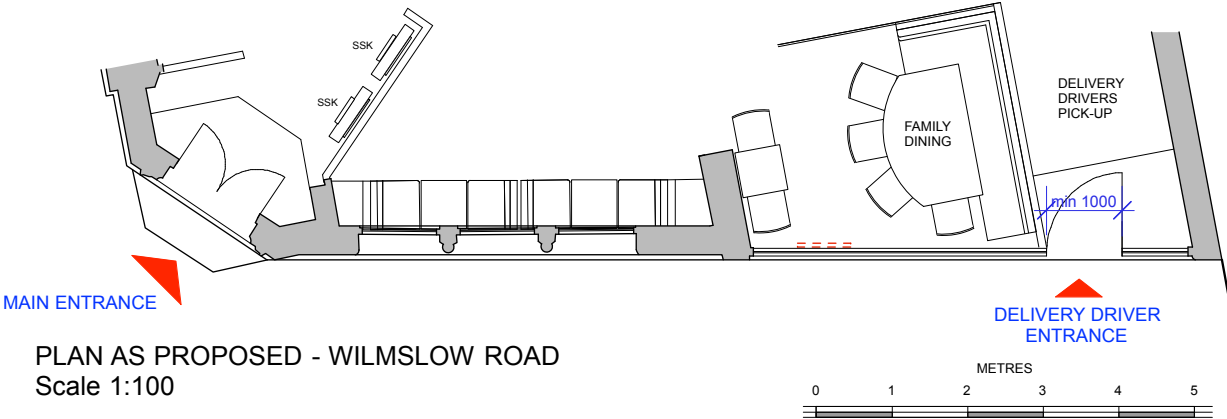

PLAN AS PROPOSED - WILMSLOW ROAD  
Scale 1:100

MANCHESTER FAL

NOTES

DO NOT SCALE FROM THIS DRAWING .  
CONTRACTORS MUST VERIFY ALL DIMENSIONS ON SITE  
PRIOR TO COMMENCING WORKS .  
ANY DISCREPANCIES NOT BROUGHT TO THE ATTENTION  
OF O1 CREATIVE BECOME THE RESPONSIBILITY OF THE  
CONTRACTOR / FABRICATOR INVOLVED .  
THIS DRAWING IS TO BE READ IN CONJUNCTION WITH ALL  
THE SPECIFICATIONS AND ALL RELEVANT DESIGNER  
ENGINEERS SERVICES AND SPECIALIST CONTRACTORS  
DRAWINGS .  
THE WORKS DESCRIBED IN THIS DRAWING SHALL BE  
UNDERTAKEN IN ACCORDANCE WITH THE CURRENT  
HEALTH & SAFETY LEGISLATION AND THE HEALTH &  
SAFETY DOCUMENTATION PREPARED BY THE  
PLANNING SUPERVISOR FOR THE PROJECT .

REVISIONS

| REV | DESCRIPTION                                          | DATE     |
|-----|------------------------------------------------------|----------|
| A   | CENTRAL ROUND SIGN ADDED<br>SIDEWALL ELEVATION ADDED | 04.03.21 |
| B   | PLANNING ISSUE                                       | 04.03.21 |

Copyright of this drawing is reserved by  
of creative and issued on condition  
that it is not copied, reproduced or  
disclosed either wholly or in part without  
the written permission of of creative  
69 OLD ST  
LONDON EC1V 9HX  
TEL : 0207 100 1178

STATUS

PRELIMINARY

PROJECT

GDK  
311-313 WILMSLOW ROAD  
FALLOWFIELD

TITLE

SHOPFRONT AS PROPOSED

SCALE

1:100 @ A3

DATE

FEB 21

DRAWING NO

GDK-fal-627-E.02

REV

B