


NOTES:

1. ALL DIMENSIONS ARE IN MILLIMETRES UNLESS OTHERWISE STATED.
2. THIS DRAWING IS TO BE READ IN CONJUNCTION WITH ALL OTHER RELEVANT DOCUMENTATION.
3. DO NOT SCALE FROM THIS DRAWING. ALL DIMENSIONS TO BE CONFIRMED ON SITE.
4. THE NEW POWER POINTS WITHIN THE KITCHEN A1/17 ARE TO BE INSTALLED FLUSH AND CO-ORDINATED WITH THE TILING.
5. ACCESSORIES TO BE A WHITE FINISH.
6. THE NEW POWER POINTS WITHIN THE OFFICE AREA A1/12 ARE TO BE INSTALLED SURFACE. ACCESSORIES ARE TO MATCH THE FINISH OF THE EXISTING ACCESSORIES IN THIS AREA.
7. PLEASE NOTE THIS IS A LISTED BUILDING. ALL NEW ELECTRICAL WIRING TO BE BARE PYRO.

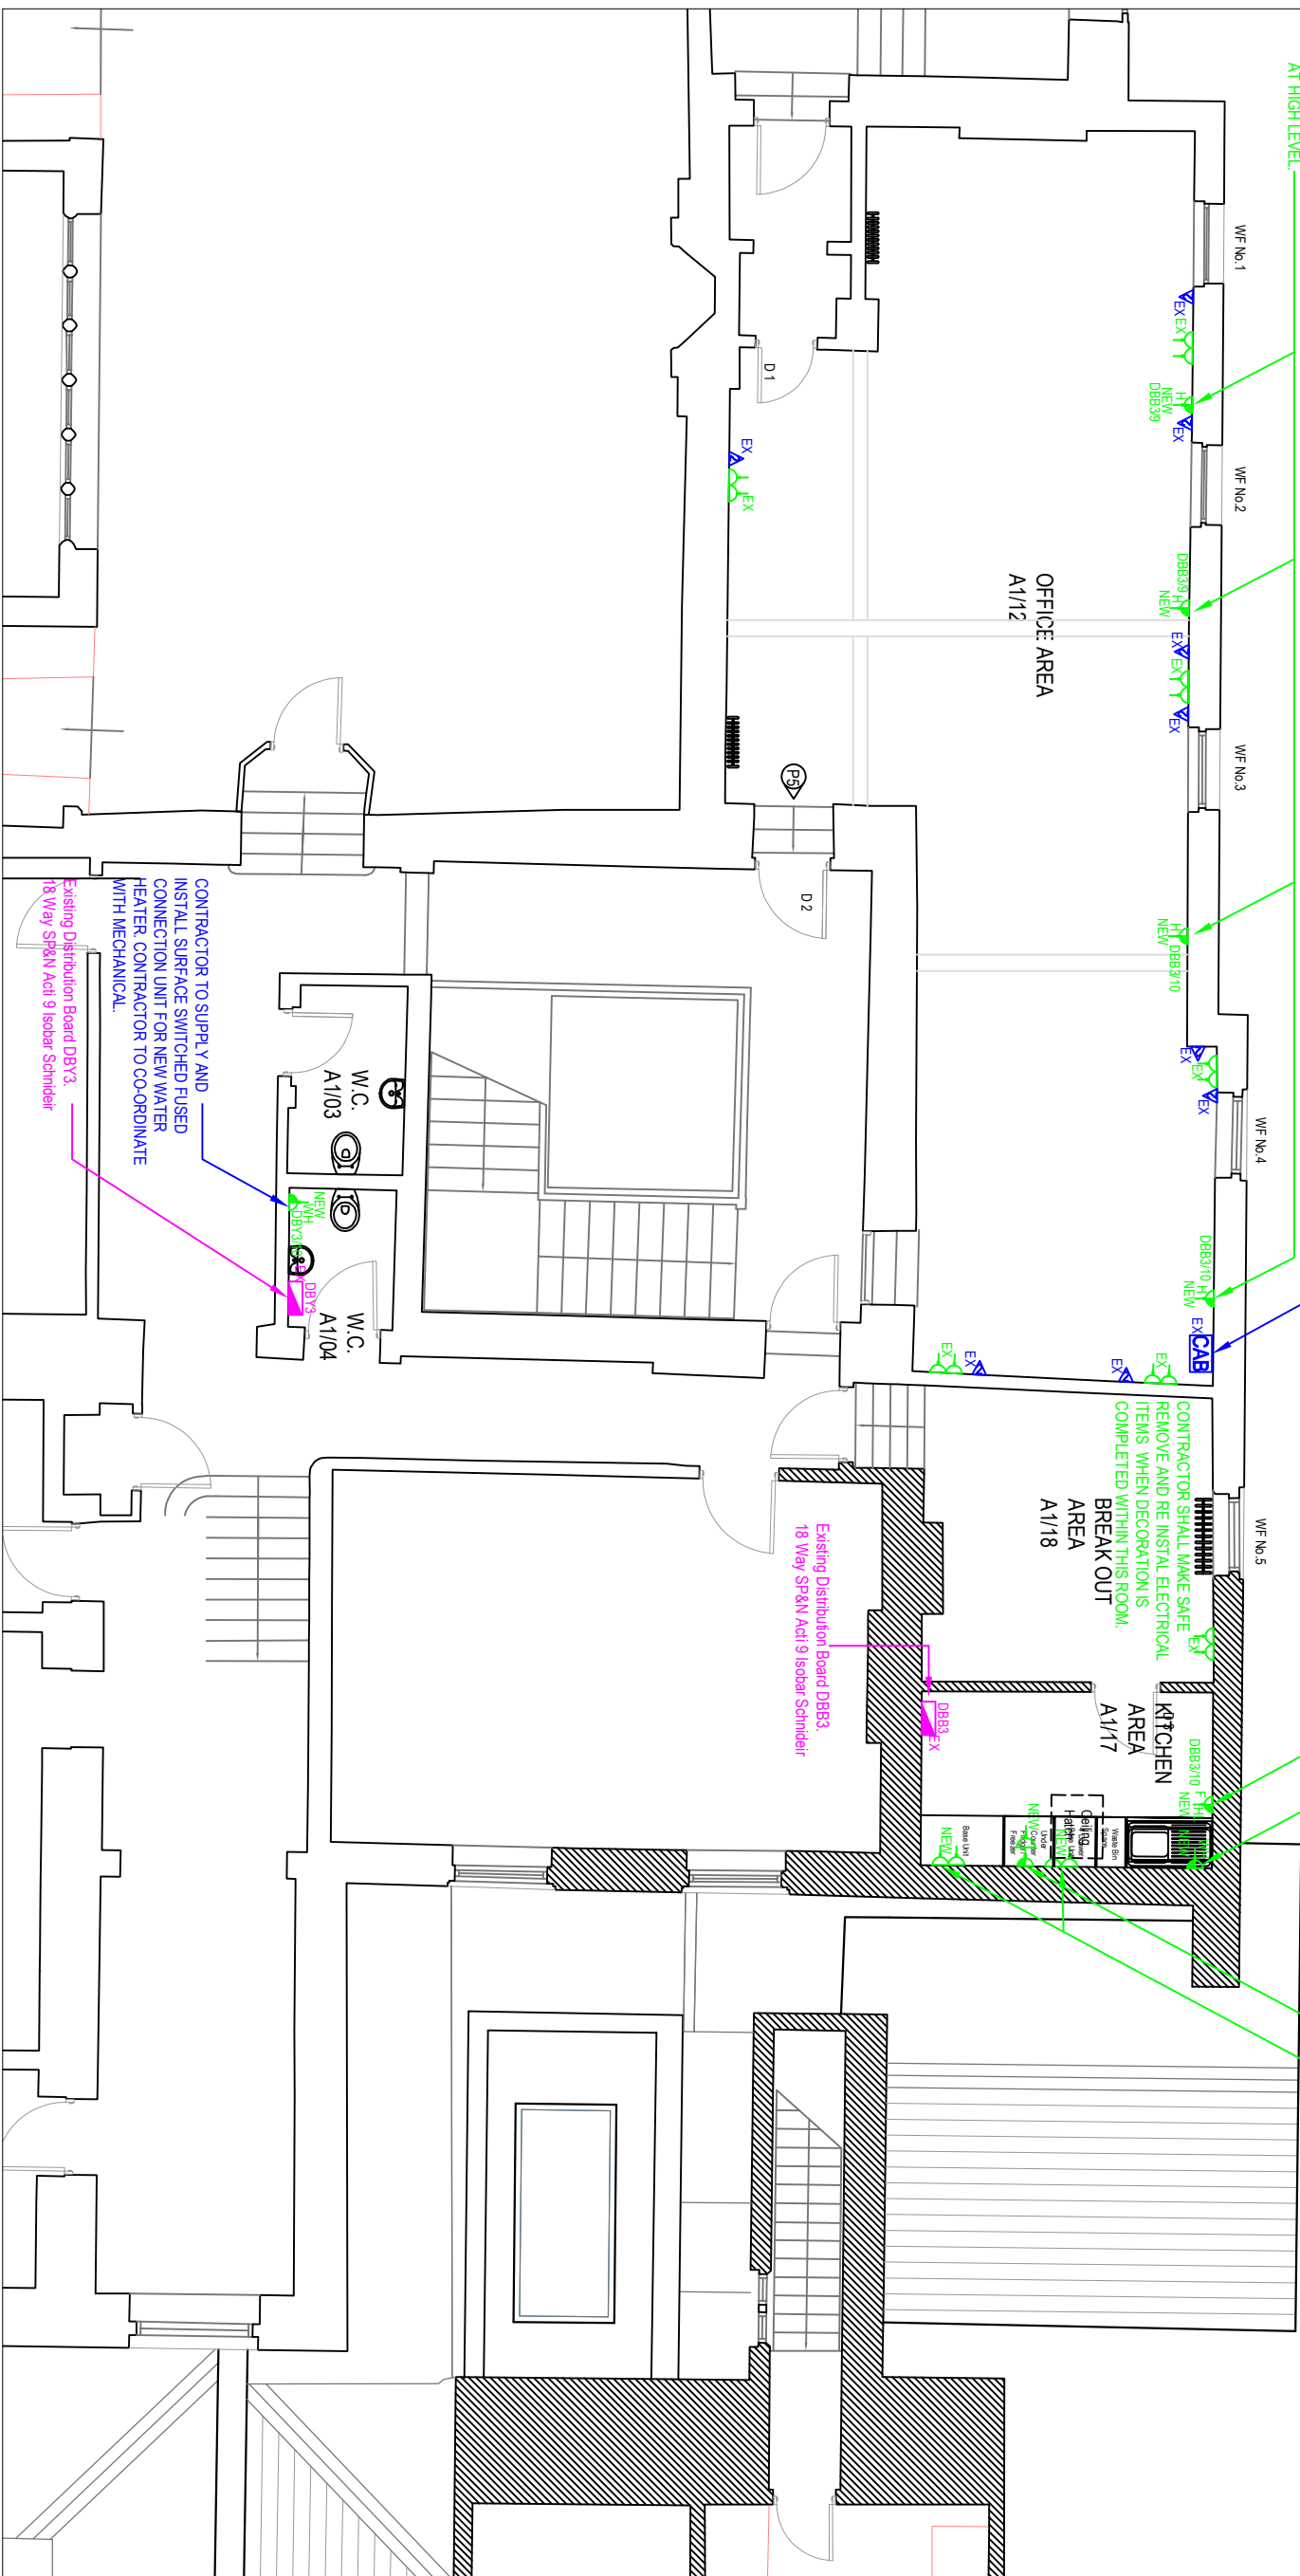

CONTRACTOR TO SUPPLY AND INSTALL NEW SWITCHED FUSED CONNECTION UNIT FOR NEW DIMPLEX HEATERS. DIMPLEX HEATERS ARE TO BE MOUNTED AT HIGH LEVEL.

Existing Data Cabinet On Floor

CONTRACTOR TO SUPPLY AND INSTALL NEW SWITCHED FUSED CONNECTION UNIT FOR NEW UNDER SINK WATER HEATER. DBB3/13

CONTRACTOR TO SUPPLY AND INSTALL NEW SWITCHED FUSED CONNECTION UNIT ABOVE WORK TOP FEEDING UN-SWITCHED SINGLE SOCKET BELOW WORKTOP FOR FRIDGE. DBB3/12

CONTRACTOR TO SUPPLY AND INSTALL NEW TWIN SWITCHED SOCKETS ABOVE WORKTOP. DBB3/11

CONTRACTOR SHALL MAKE SAFE REMOVE AND RE INSTALL ELECTRICAL ITEMS WHEN DECORATION IS COMPLETED WITHIN THIS ROOM. BREAK OUT AREA A1/18

Existing Distribution Board DBB3. 18 Way SP&N Act1 9 Isobar Schneider

CONTRACTOR TO SUPPLY AND INSTALL SURFACE SWITCHED FUSED CONNECTION UNIT FOR NEW WATER HEATER. CONTRACTOR TO CO-ORDINATE WITH MECHANICAL.

Existing Distribution Board DBV3. 18 Way SP&N Act1 9 Isobar Schneider

Power Legend

- Distribution Board
- Single Switched Socket
- Twin Switched Socket
- Switched fused connection Unit.
- Single data point
- Twin data Point
- Data Cabinet
- EX DENOTES EXISTING ITEM



No part of this drawing or data file may be reproduced without prior written permission of the Manchester City Council or approved representative.



MANCHESTER CITY COUNCIL
Capital Programmes
Division

Manchester City Council
70 South Street
Manchester
M80 2JA

DRAWING STATUS LISTED BUILDING

PROPERTY TITLE
Wythenshawe Hall
Nathans Road, Wythenshawe,
Manchester M23 0AB

UPRN
000077247513

DATE NO.
-

PROJECT TITLE
Wythenshawe Hall - Refurbishment Works

DRAWING TITLE
First Floor - Proposed Power

ISS NO.
LP44862

SCALE
N.T.S.

DATE
18/03/2021

AUTHOR
R. Tindale

CHECKED BY
TJ

APPROVED BY

DRAWING NO.
MCC-B01-01-DR-E-0012-S2