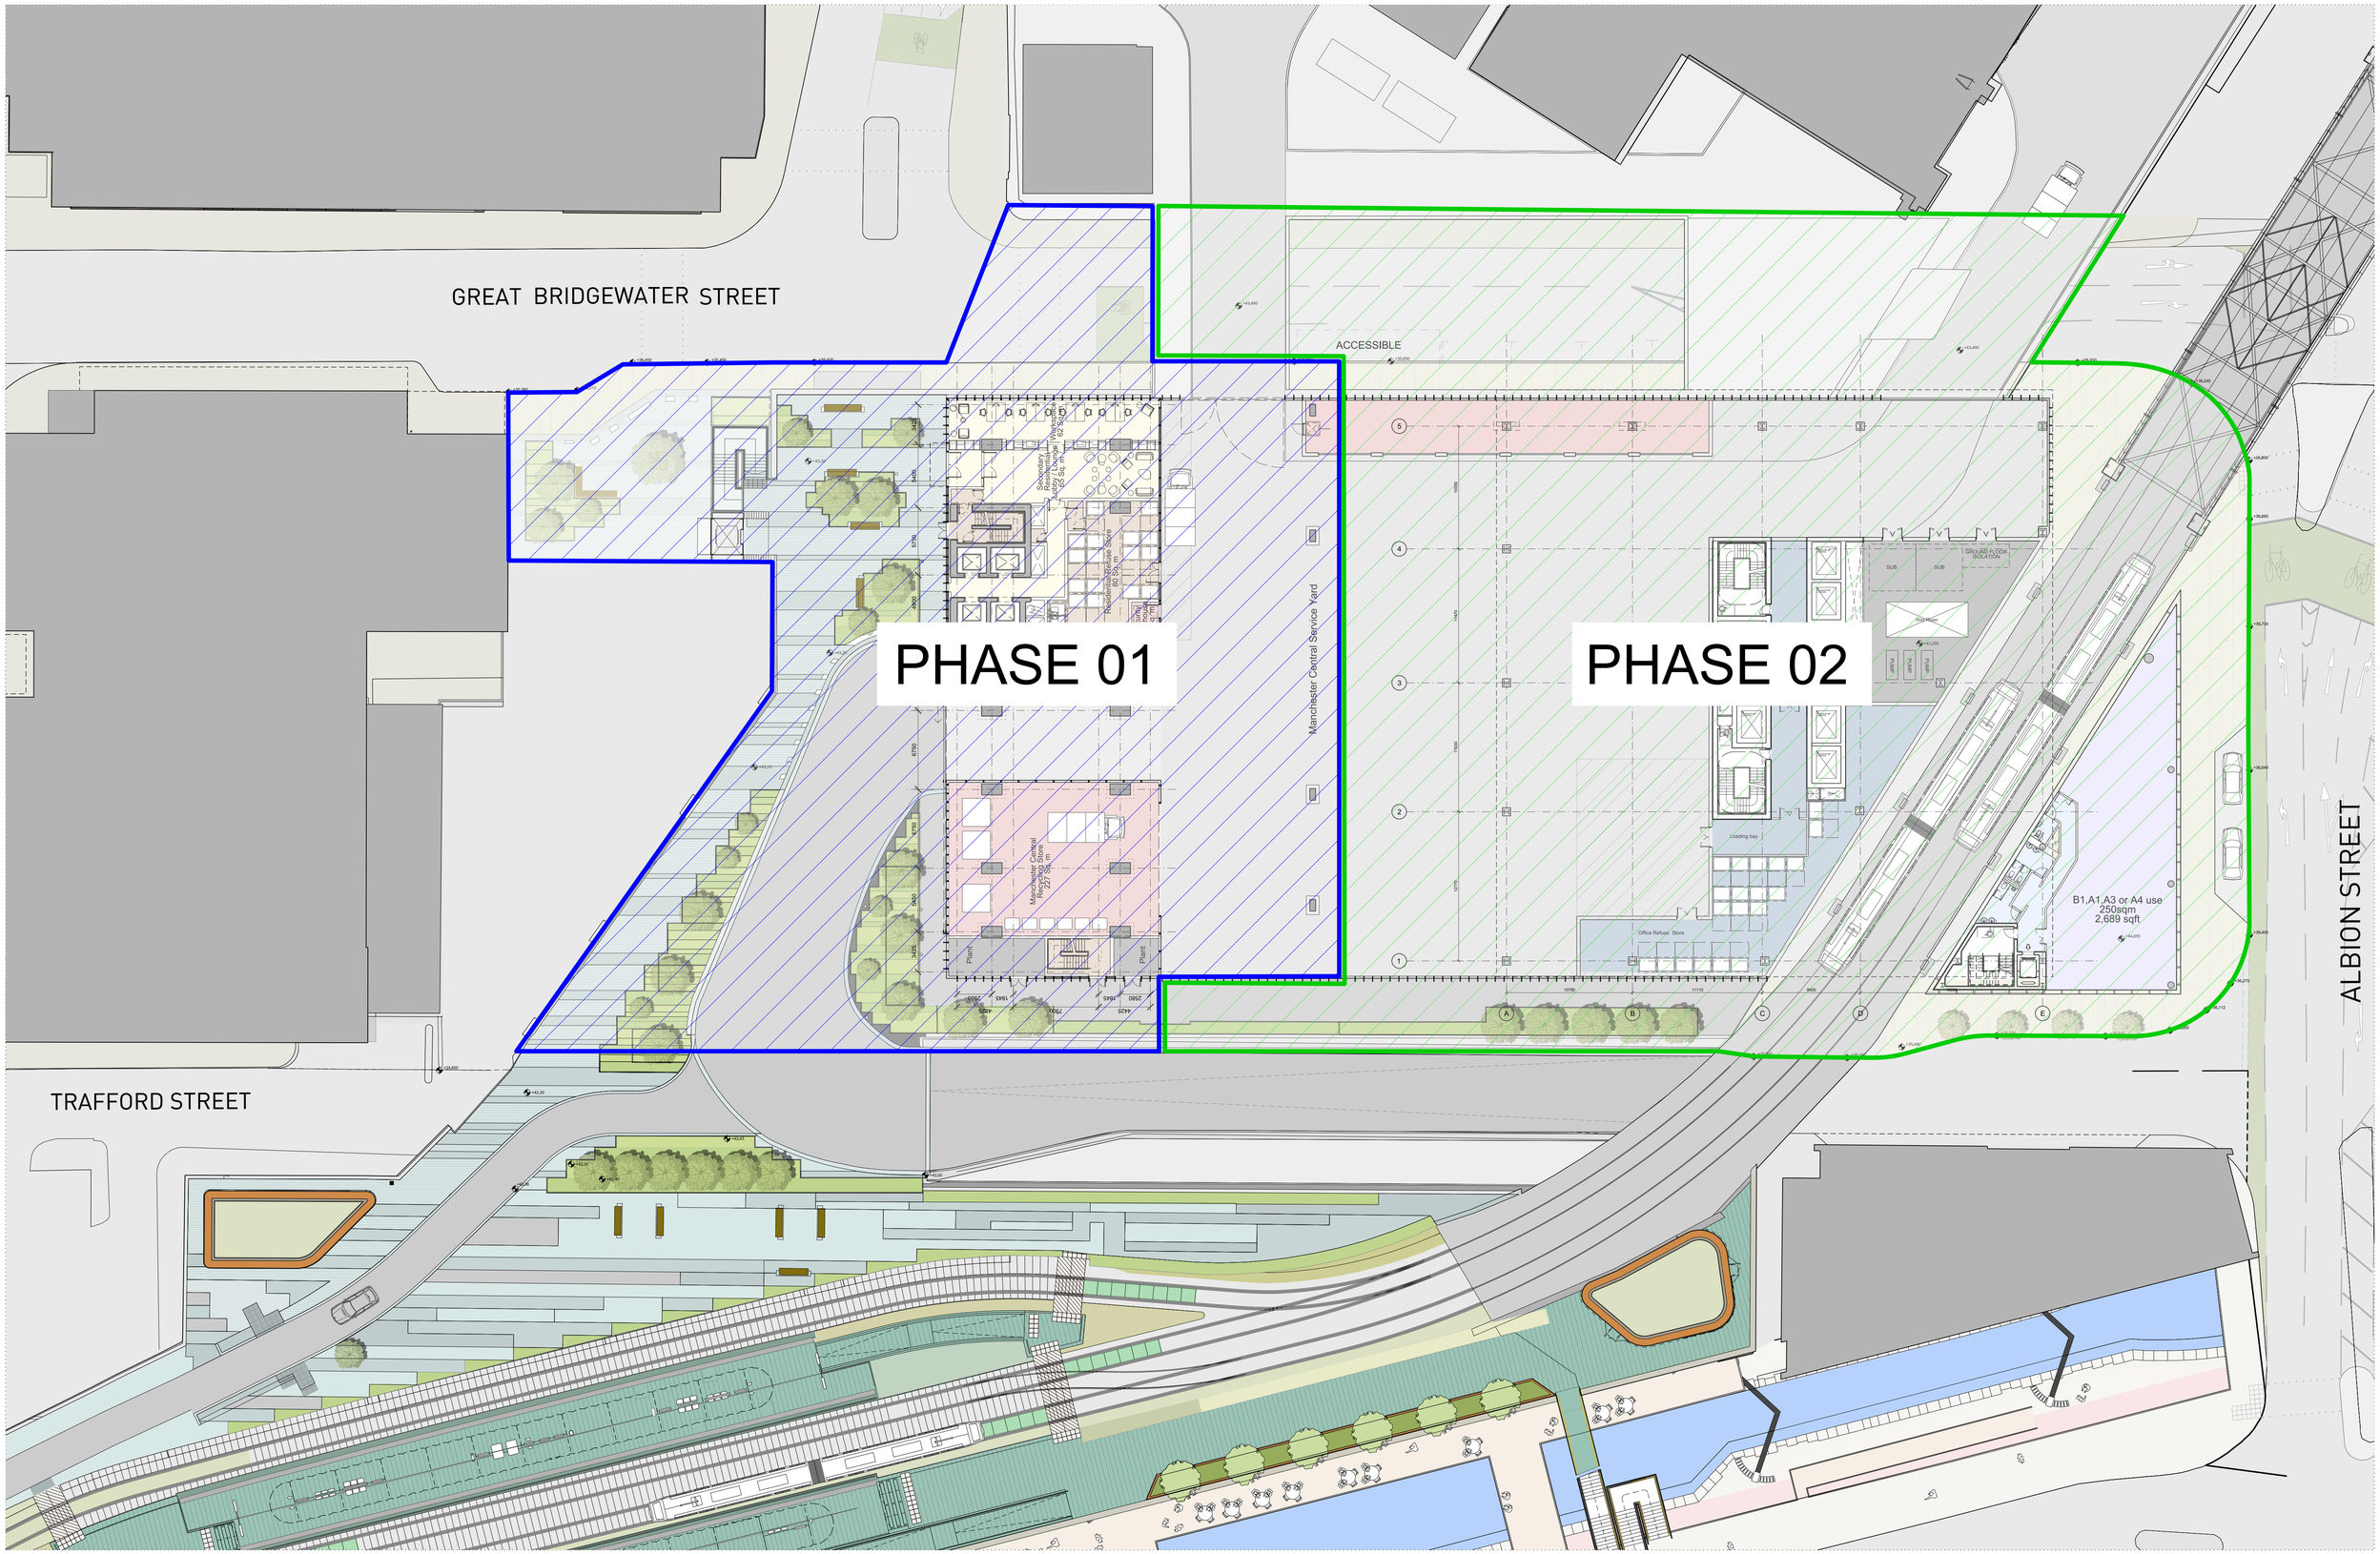


This drawing is copyright
Do not scale off dimensions.
All dimensions to be checked on site by contractor.
Contractor to report any dimensional discrepancies, errors or omissions prior to commencing on site.

0m 2.5m 5m 10m

Rev	Date	Description
00	15-12-2020	Non-Material Amendment Application

North

Project Title: Former Bauer Millet Site

Status: Planning

Scale: 1:500 @ A3 / 1:250 @ A1

Date: December 2020

Drawing Title: Masterplan- Proposed Phasing Plan- Level 01

Job No: 10053

Drawing No: 10053-MP-B5D9-A-F000-P-01-001

Revision: 00

simpsonhaugh
MANCHESTER
Riverside, 4 Commercial St
Manchester M15 4RQ
+44 (0)161 835 2040
www.simpsonhaugh.com

LONDON
5-8 Roberts Place
London EC1R 0BB
+44 (0)20 7549 4000
mail@simpsonhaugh.com

© SimpsonHaugh 2017