



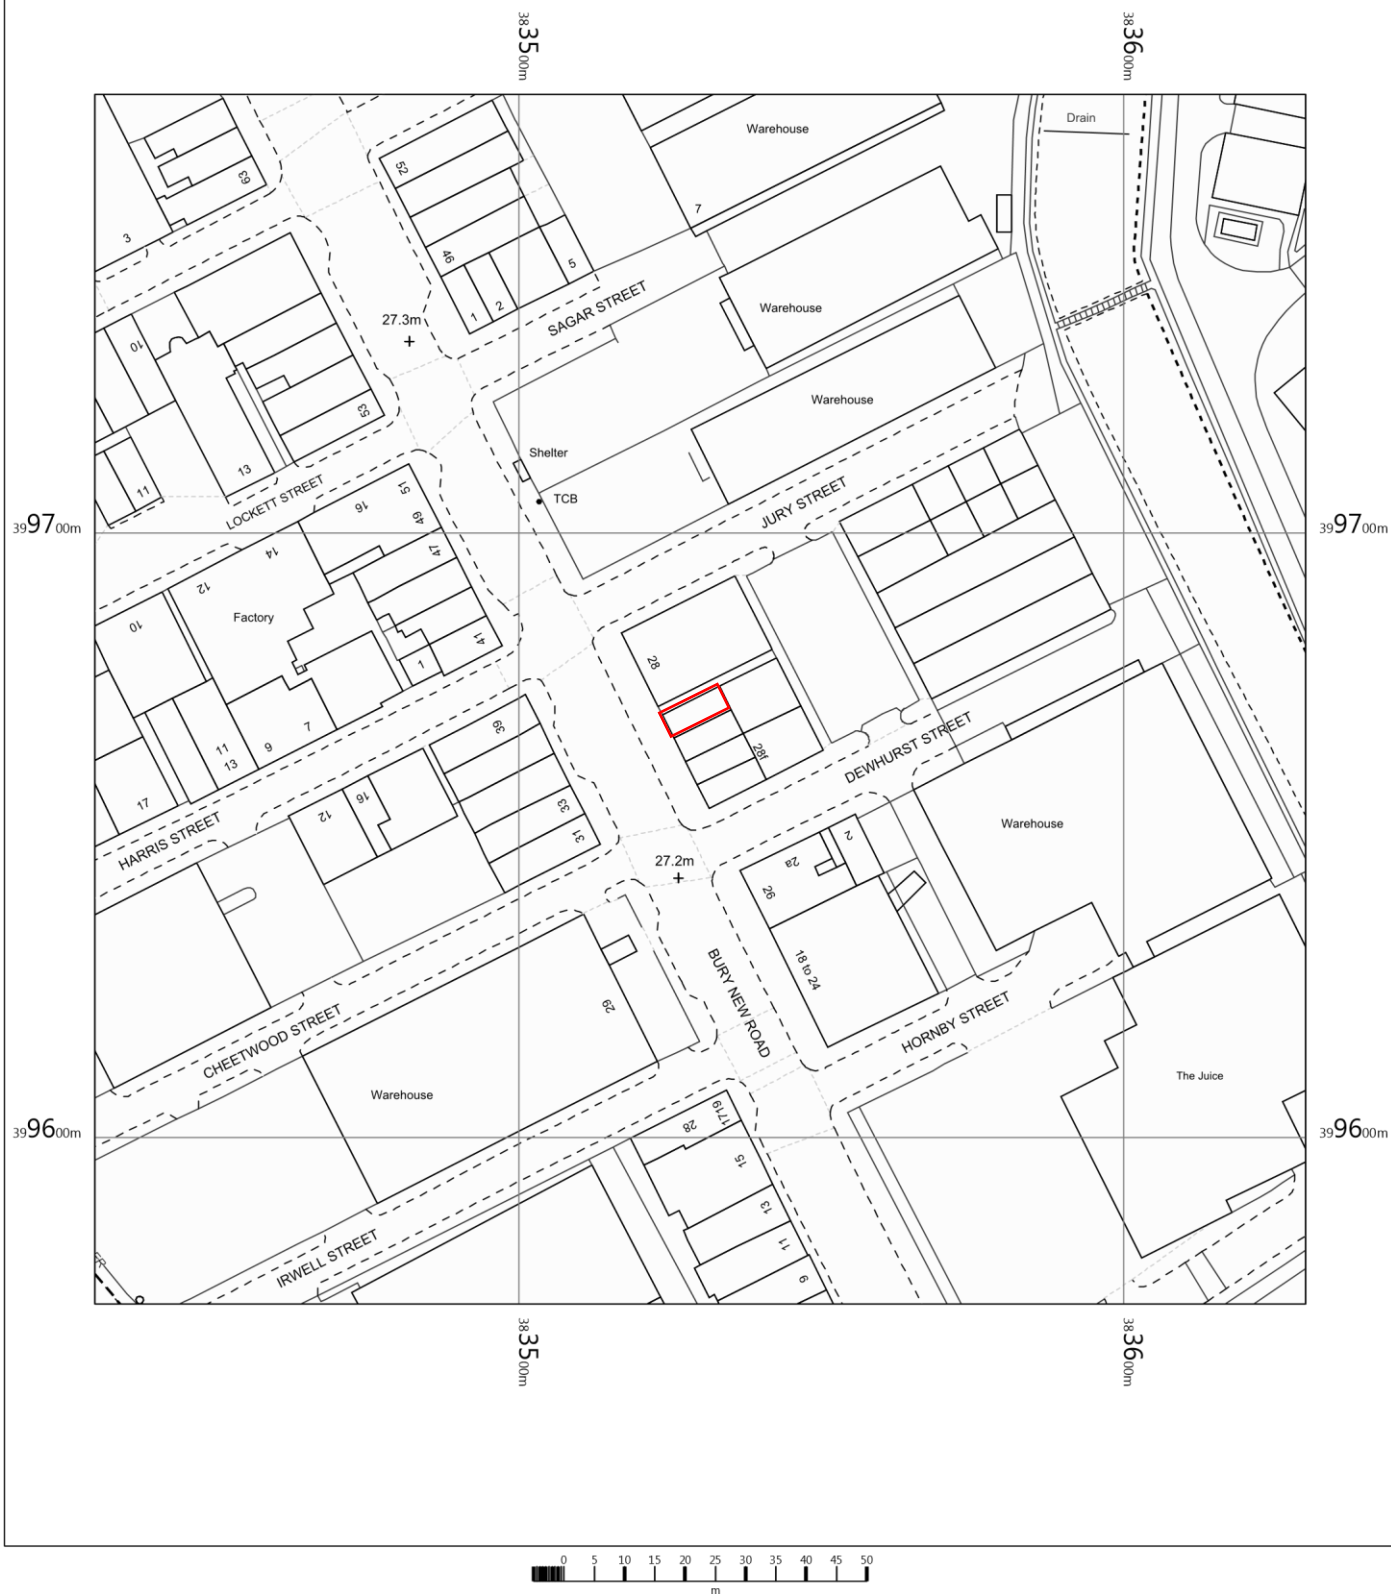

28A Bury New Road
 Manchester
 M8 8EL
 E023642

OS MasterMap 1250/2500/10000 scale Wednesday, February 17,
 2021, ID: BW1-00939517 www.blackwellmapping.co.uk
 1:1250 scale print at A4, Centre: 383530 E, 399672 N

©Crown Copyright Ordnance Survey. Licence no. 100041041

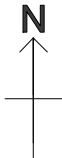

BLACKWELL'S
MAPPING SERVICES
 PERSONAL & PROFESSIONAL MAPPING
www.blackwellmapping.co.uk

TEL: 0800 151 2612
maps@blackwell.co.uk