



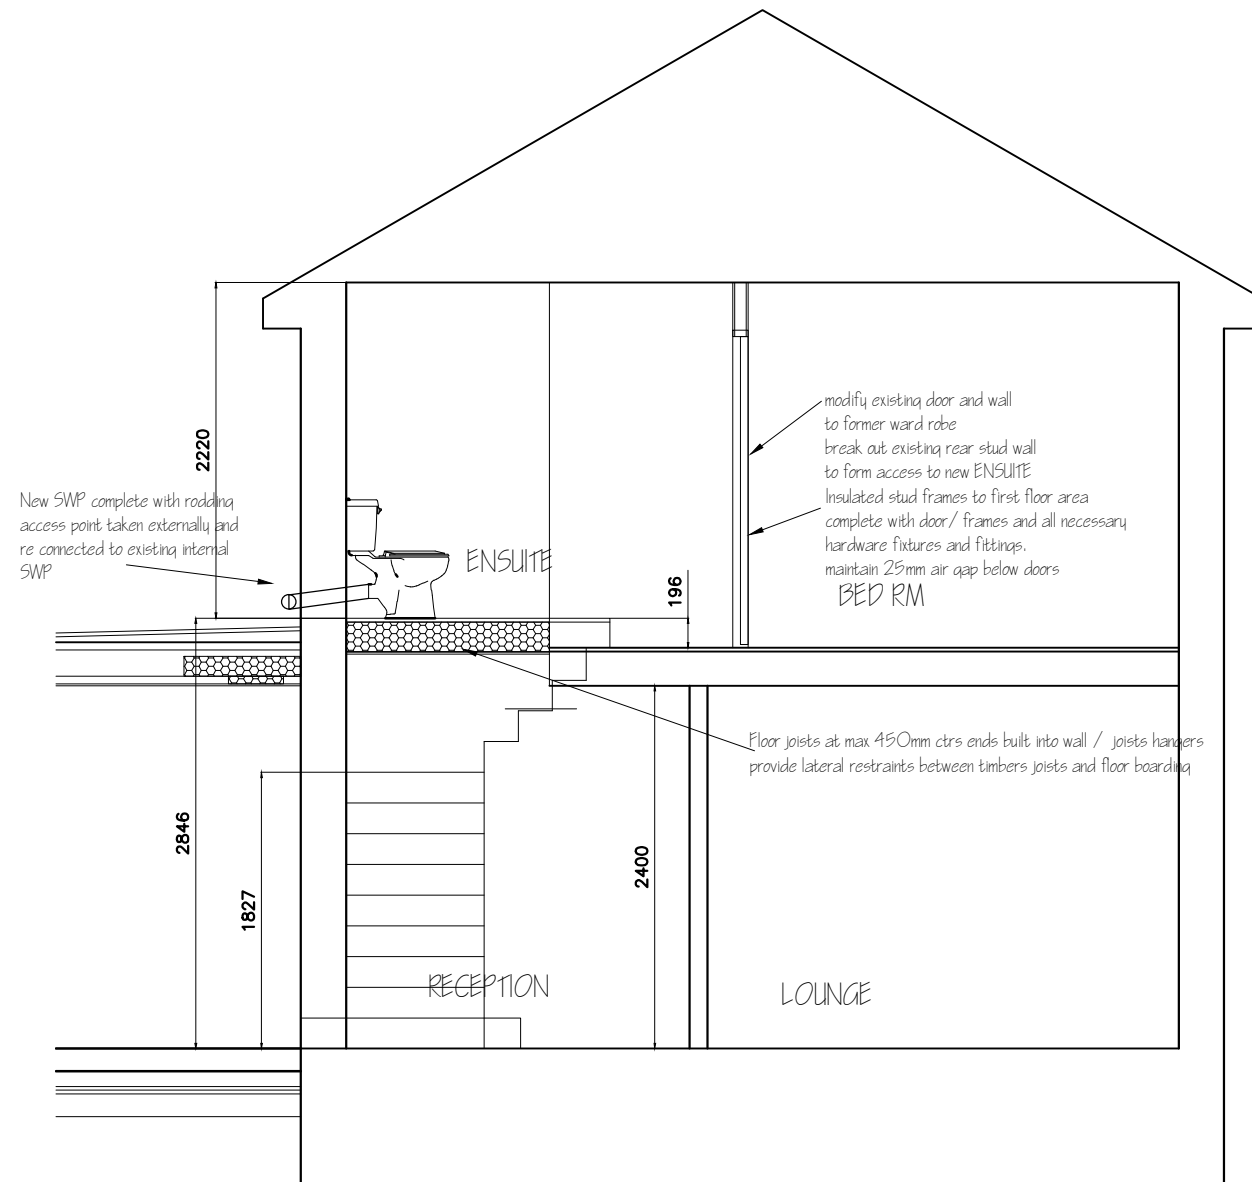

SECTION C

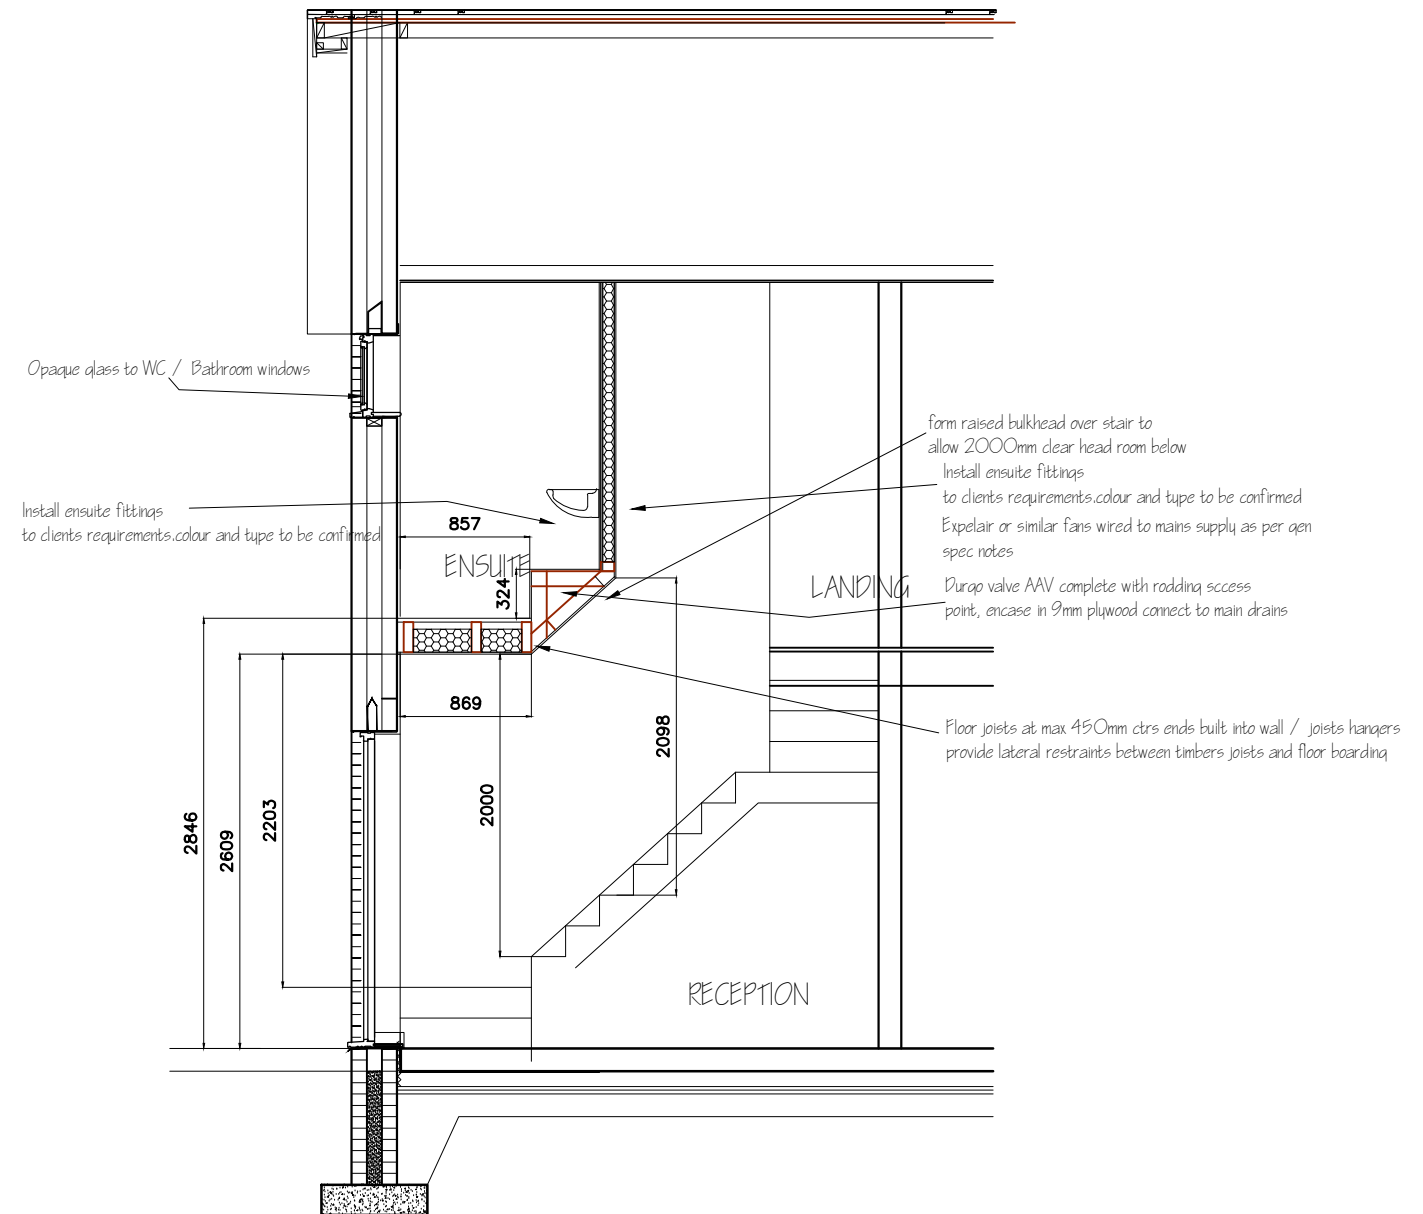

SECTION C

ALL DIMENSIONS TO BE CHECKED ON SITE
PRIOR TO ORDERING OR ERECTING MATERIALS
DO NOT SCALE.

J.KENDAL
9 SOUTH SQUARE
THORNTON-CLEVELEYS
FY5 1JP

Tel No. 01255 857962
Mob No. 07703 548857
Email jk@kenda.co.uk

PROPOSED KITCHEN EXT.N and
INTERNAL ENSUITE

CLIENT

Mr and A. WOODS
51 THE FAIRWAY, NEW MOSTON
MANCHESTER M40 3WS

REV.	DRG.NO.
DATE	SCALE
FEB 2021	1:50 @ A3

LAYOUT AS PROPOSED