DO NOT SCALE. USE FIGURED DIMENSIONS ONLY. SUBJECT TO SITE SURVEY AND ALL NECESSARY CONSENTS. ALL DIMENSIONS TO BE CHECKED BY USER AND ANY DISCREPANCIES, ERRORS OR OMMISSIONS TO BE REPORTED TO THE RESPONSIBLE PERSON BEFORE THE WORK COMMENCES. THIS DRAWING IS TO BE READ WITH ALL OTHER RELEVANT MATERIALS.

Revision	Notes	Date	Drawn
-	Initial issue	03.04.21	-

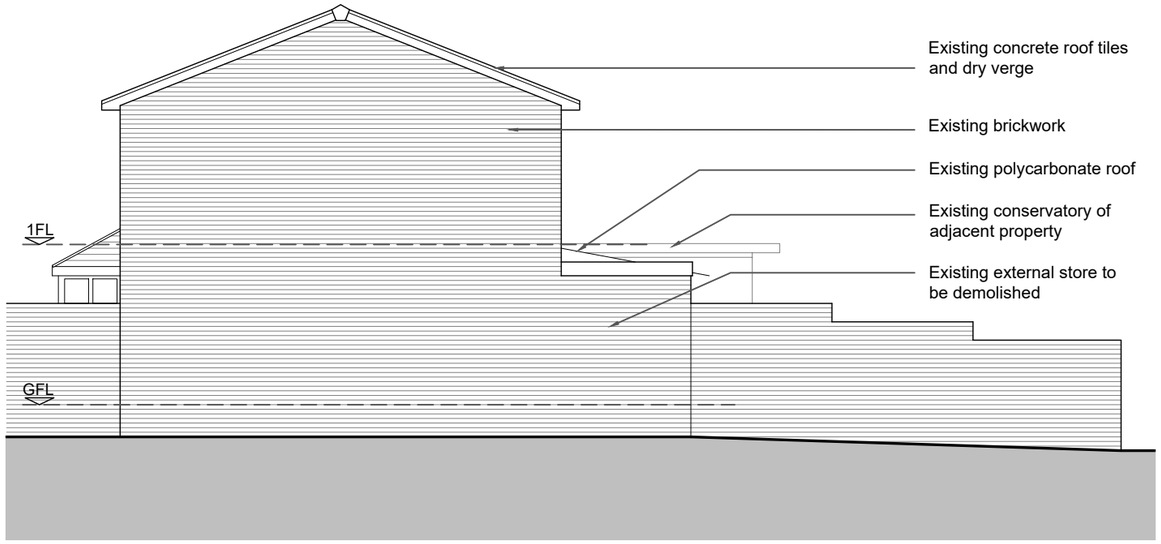

EXISTING SIDE (NORTH) ELEVATION

SCALE 1:100 @ A3

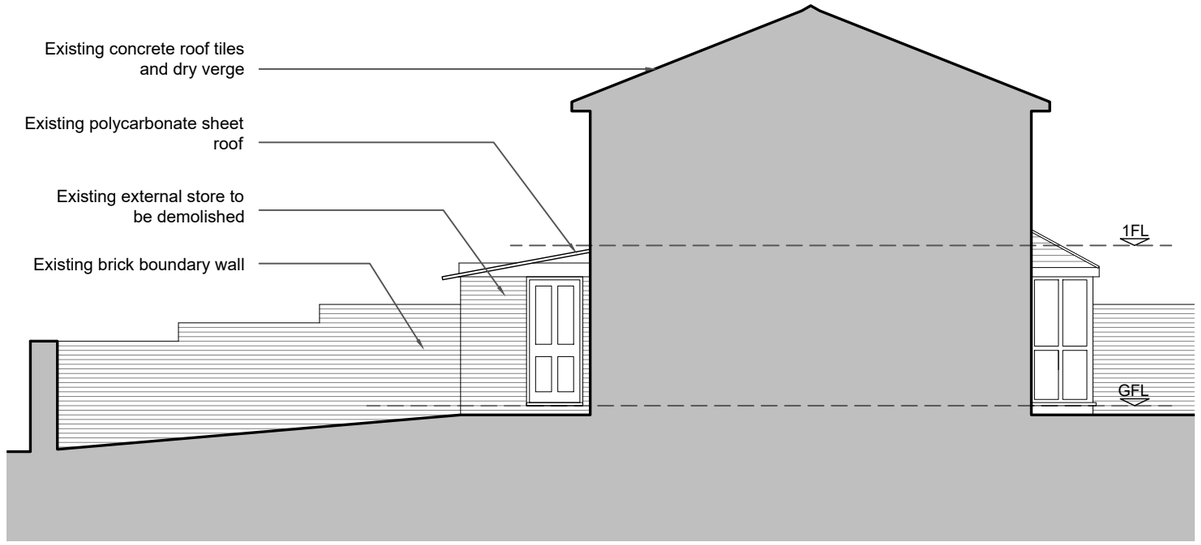

EXISTING SIDE (SOUTH) ELEVATION

SCALE 1:100 @ A3

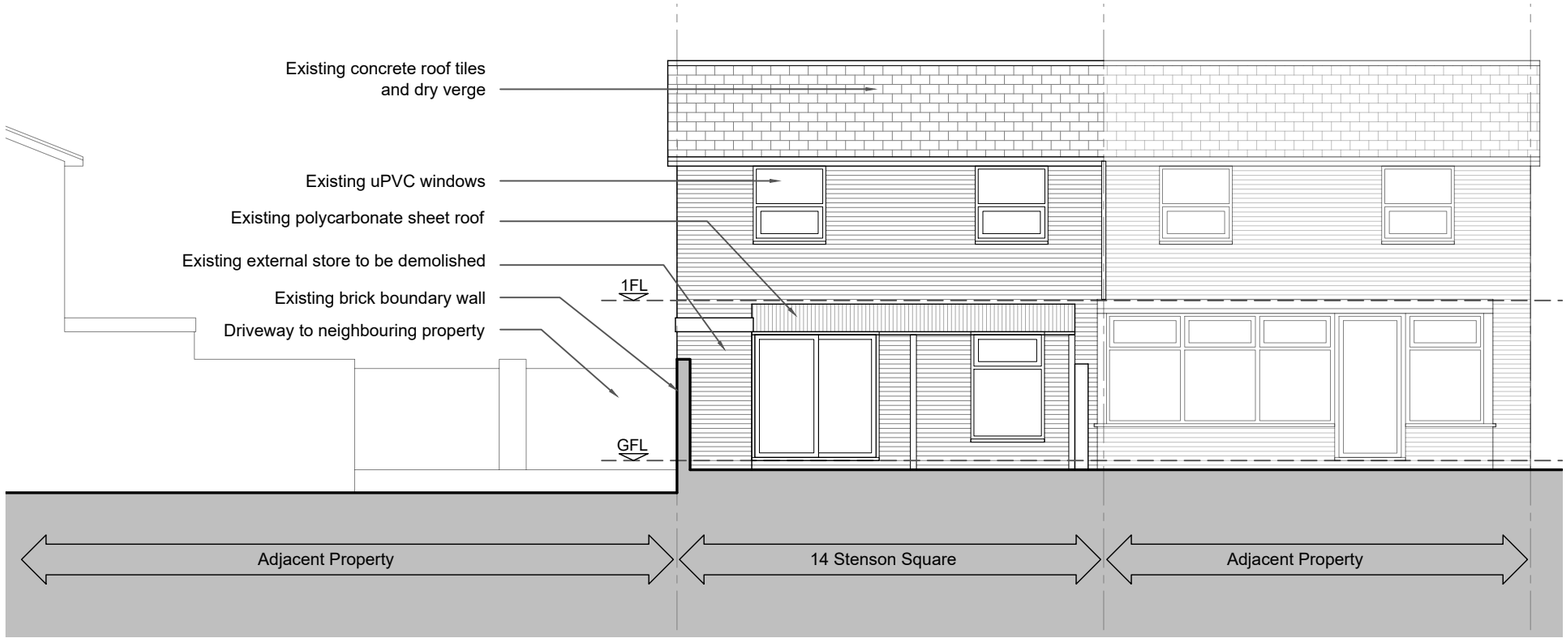

EXISTING REAR ELEVATION

SCALE 1:100 @ A3

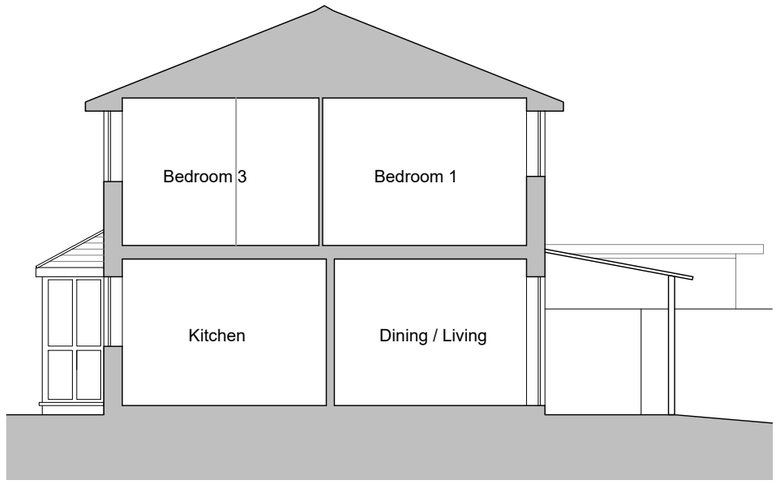

EXISTING SECTION

SCALE 1:100 @ A3

Project	14 Stenson Square, Openshaw, M11 1FW
Client	Mr X G Zhao
Content	Existing Elevations and Section

Scale	Date	Project No.	Dwg No.	Rev
1:100@A3	Apr 21	157	1.03	-