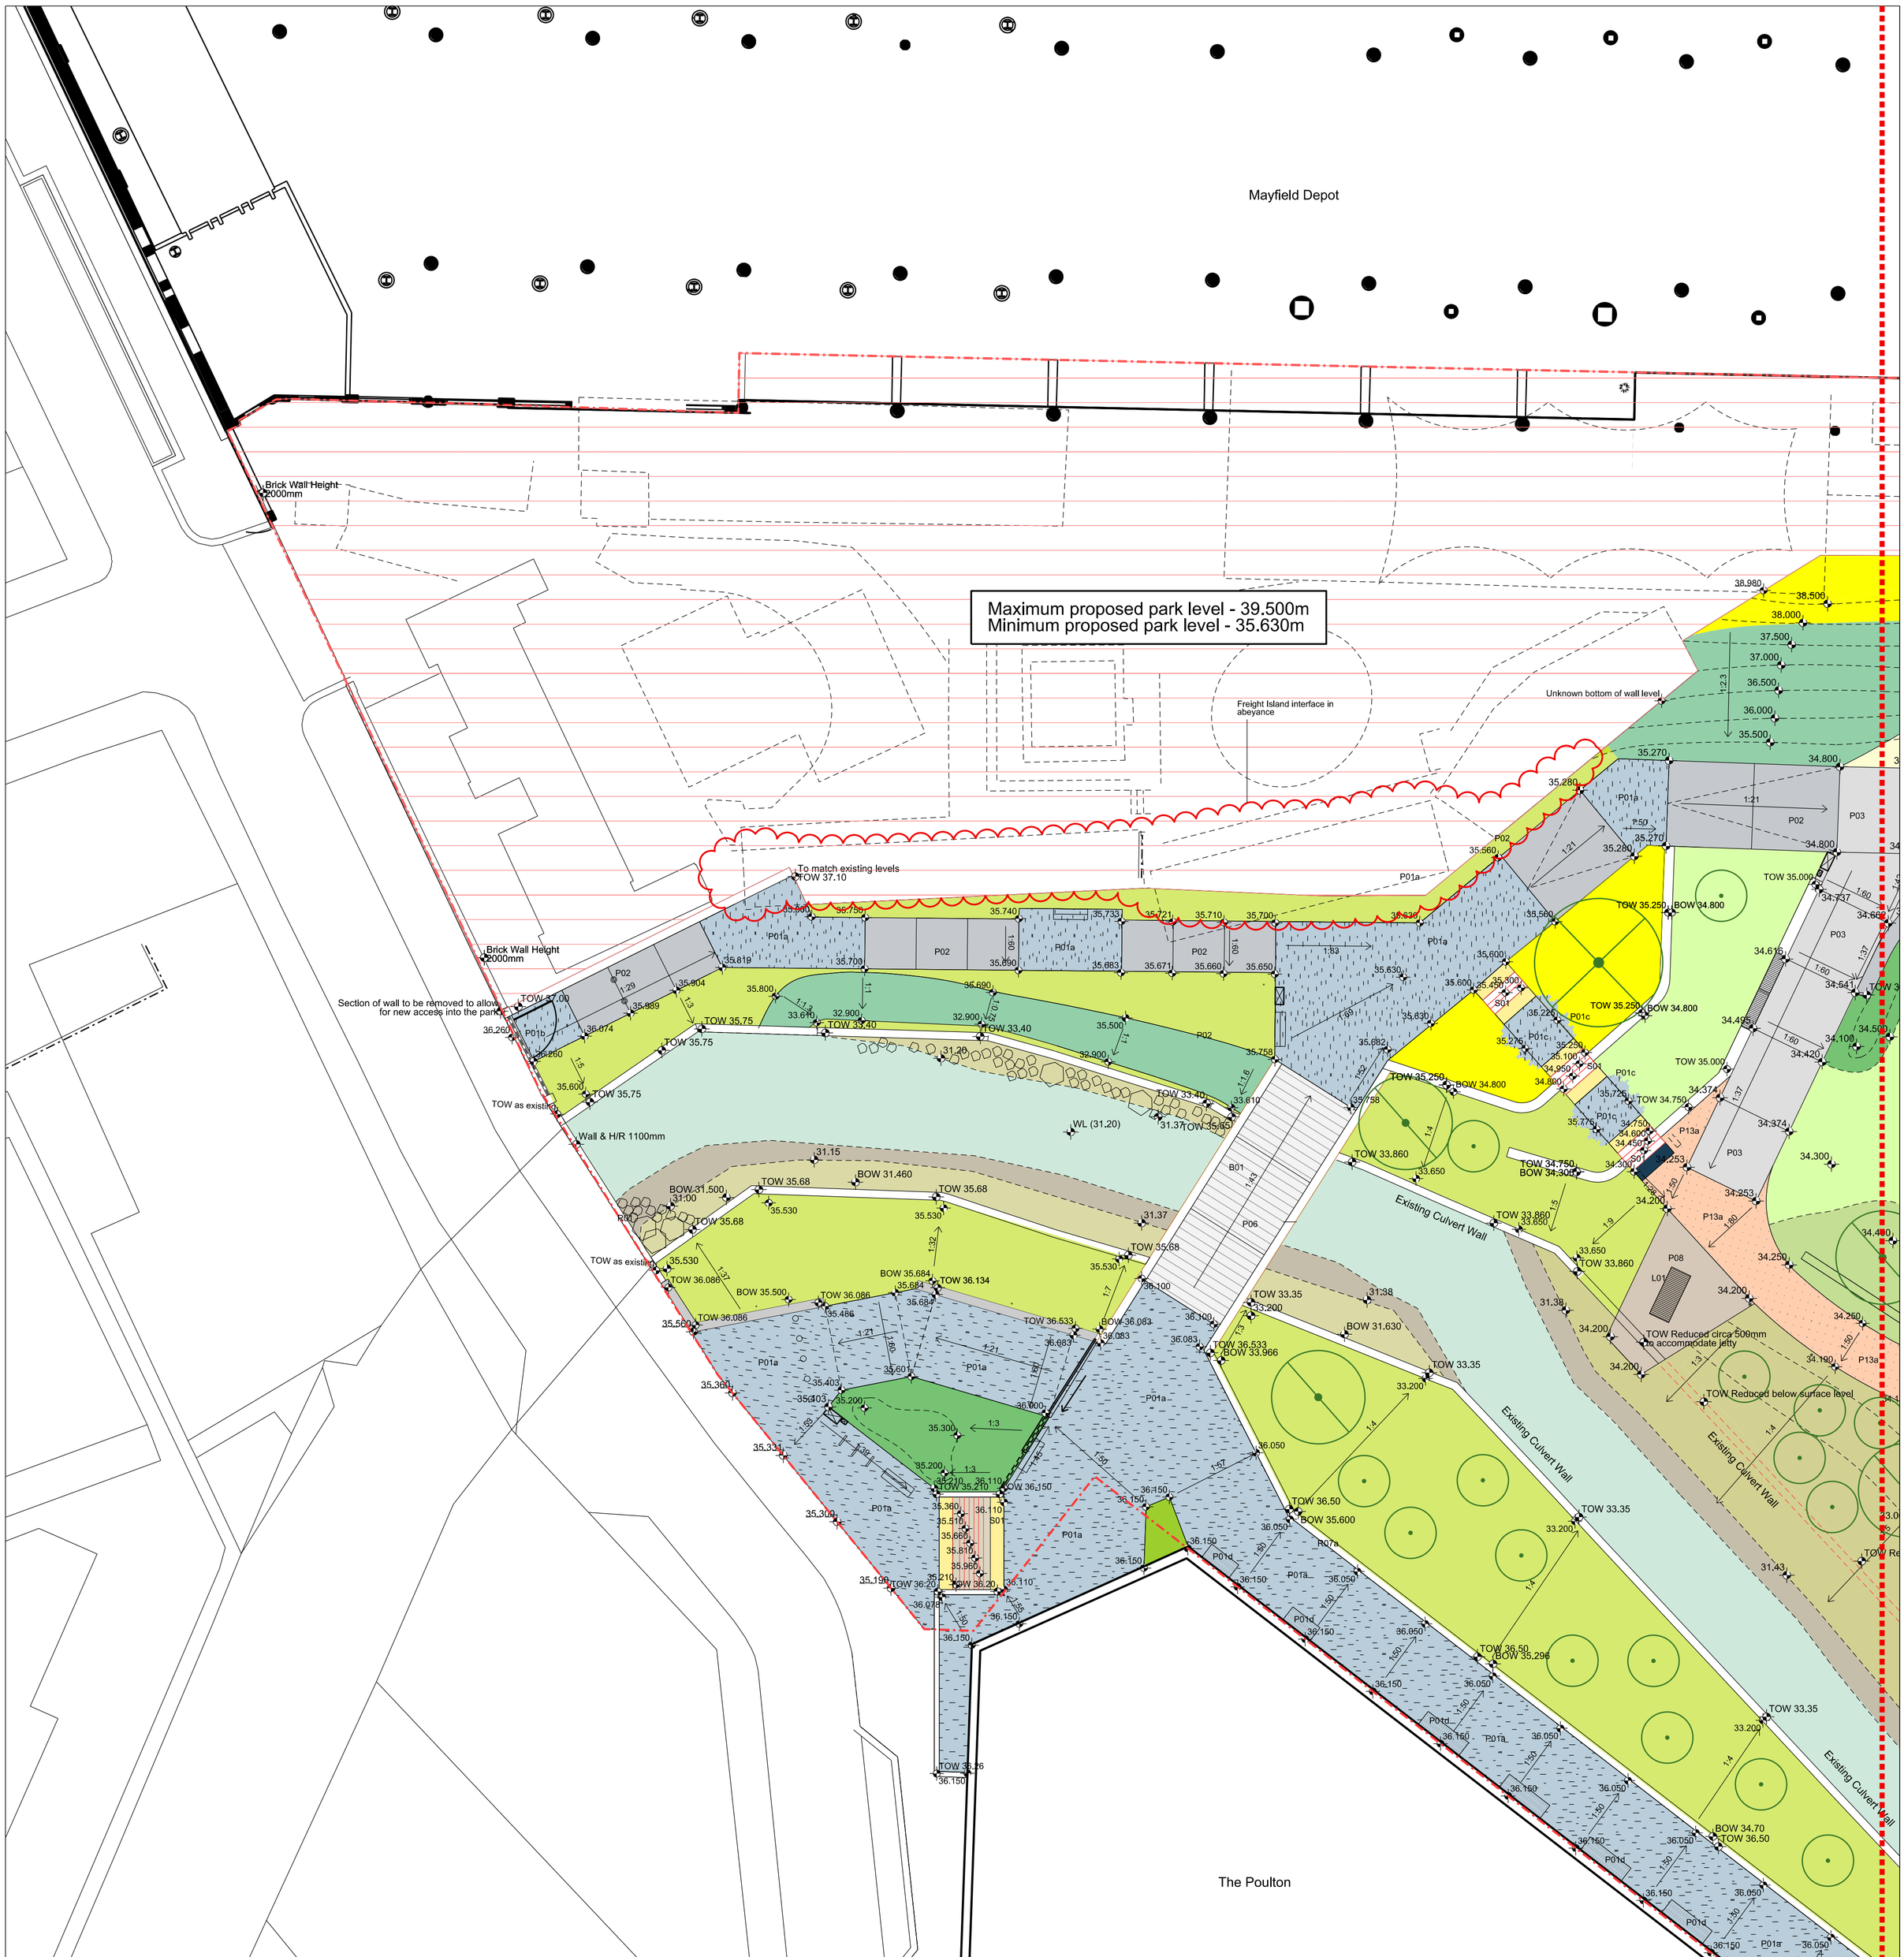

KEY

Boundaries

- Park Boundary

Levels

- Proposed Levels
- Existing Levels
- Top of Wall
- Bottom of Wall

The levels strategy reflects the results of both the low flow and full build out models and is in accordance with the levels tested within those models.
Models are by Buro Happold Engineering

For further information on hard landscape specification refer to:
0345-SEW-ZZ-ZZ-SH-L-PL
1100_PLANNING CONDITION DISCHARGE

Paving Types

- P01a — Paving Type 01a Description: Clay Paving Bricks (Occasional Vehicle Loading)
- P01c — Paving Type 01c Description: Staggered Pedestrian Clay Paving Brick Edge
- P01d — Paving Type 01d Description: Paving within smoke vent cover
- P02 — Paving Type 02 Description: In situ reinforced Concrete surface 01
- P03 — Paving Type 03 Description: In situ reinforced Concrete surface 02
- P06 — Paving Type 06 Description: In situ reinforced Concrete Surface 05
- P07 — Paving Type 07 Description: Self binding gravel
- P08 — Paving Type 08 Description: Steel Grating
- P13a — Paving Type 13a Description:Vehicular Loaded Resin Bound Gravel
- Tactile Paving Type 01 Description: Tactile Hazard Warning Paving located within self binding gravel
- Tactile Paving Type 02 Description: Tactile Hazard Warning Paving located within clay paving

Steps

- S01 — Step Type 01 Description: Pre cast or In situ concrete steps Refer to drawing 0345-SEW-ZZ-00-DR-L-PL3208

Landscape Structures & Bridges

- L01 — Landscape Structure Type 01 Description: Proposed riverside jetty. Refer to drawing 0345-SEW-ZZ-ZZ-DR-L-PL3411
- B01 — Bridge 01 Description: Culvert Bridge Refer to 0345-SEW-ZZ-ZZ-DR-L-PL3403 and 0345-SEW-ZZ-ZZ-DR-L-PL3404

River Edge Treatment

- Gravel shore, rip rap and gravel riffles - Please refer to River Engineer's (Buro Happold) drawings for further information

Trees

- Tree Specimen 01 Rootball & guyed

Planting

- Planting Type 01 Description: Street Planting
- Planting Type 02 Description: Railway Wildflower Meadow & Alpine Steppe Meadow
- Planting Type 03 Description: Grassland
- Planting Type 04 Description: Wetland Riverside Mosaic
- Planting Type 05 Description: Natve Habitat Managed for Wildlife
- Planting Type 06 Description: Rain Garden

Please refer to Drawing 0345-SEW-ZZ-00-DR-L-PL7111 for 1:200 scale drawing of May'Field' Lawn Space

General Notes

No implied licence exists. This drawing should not be used to calculate areas for the purposes of valuation. Do not scale this drawing. All dimensions to be checked on site by the contractor and such dimensions to be their responsibility. All work must comply with relevant British Standards and Building Regulations requirements. Drawing errors and omissions to be reported to the architect.

Notes

Rev	Date	Description	Chk
P04	25.03.21	PLANNING	SEW
P03	05.03.21	PLANNING	SEW
P02	09.02.21	PLANNING	SEW
P01	17.12.20	PLANNING	SEW
P00	16.10.20	PLANNING	SEW

Keyplan

Scale Bar 0 10m

Studio Egret West
3 Brewhouse Yard
London
EC1V 4JQ
0207 549 1730
hello@egretwest.com
egretwest.com

©2015 SEW ltd

Client: Mayfield Partnership

Project: Mayfield Park

Drawing Title: Gatehouse Entrance & The Poulton

Project Number	Status
0345	PLANNING
Scale at A1: 1:200	Date: 16.10.20
Drawn by: TH	Checked by: SEW

Drawing Number	Revision
0345-SEW-ZZ-00-DR-L-PL7110	P04