


THE BUILDER MUST CHECK THE SITE AND THE APPROVED DRAWINGS BEFORE COMMENCING THE WORKS AND MUST TAKE ANY WORKING MEASUREMENTS AS NECESSARY. ANY DISCREPANCY IN THE DRAWING MUST BE REPORTED TO THE CLIENT .

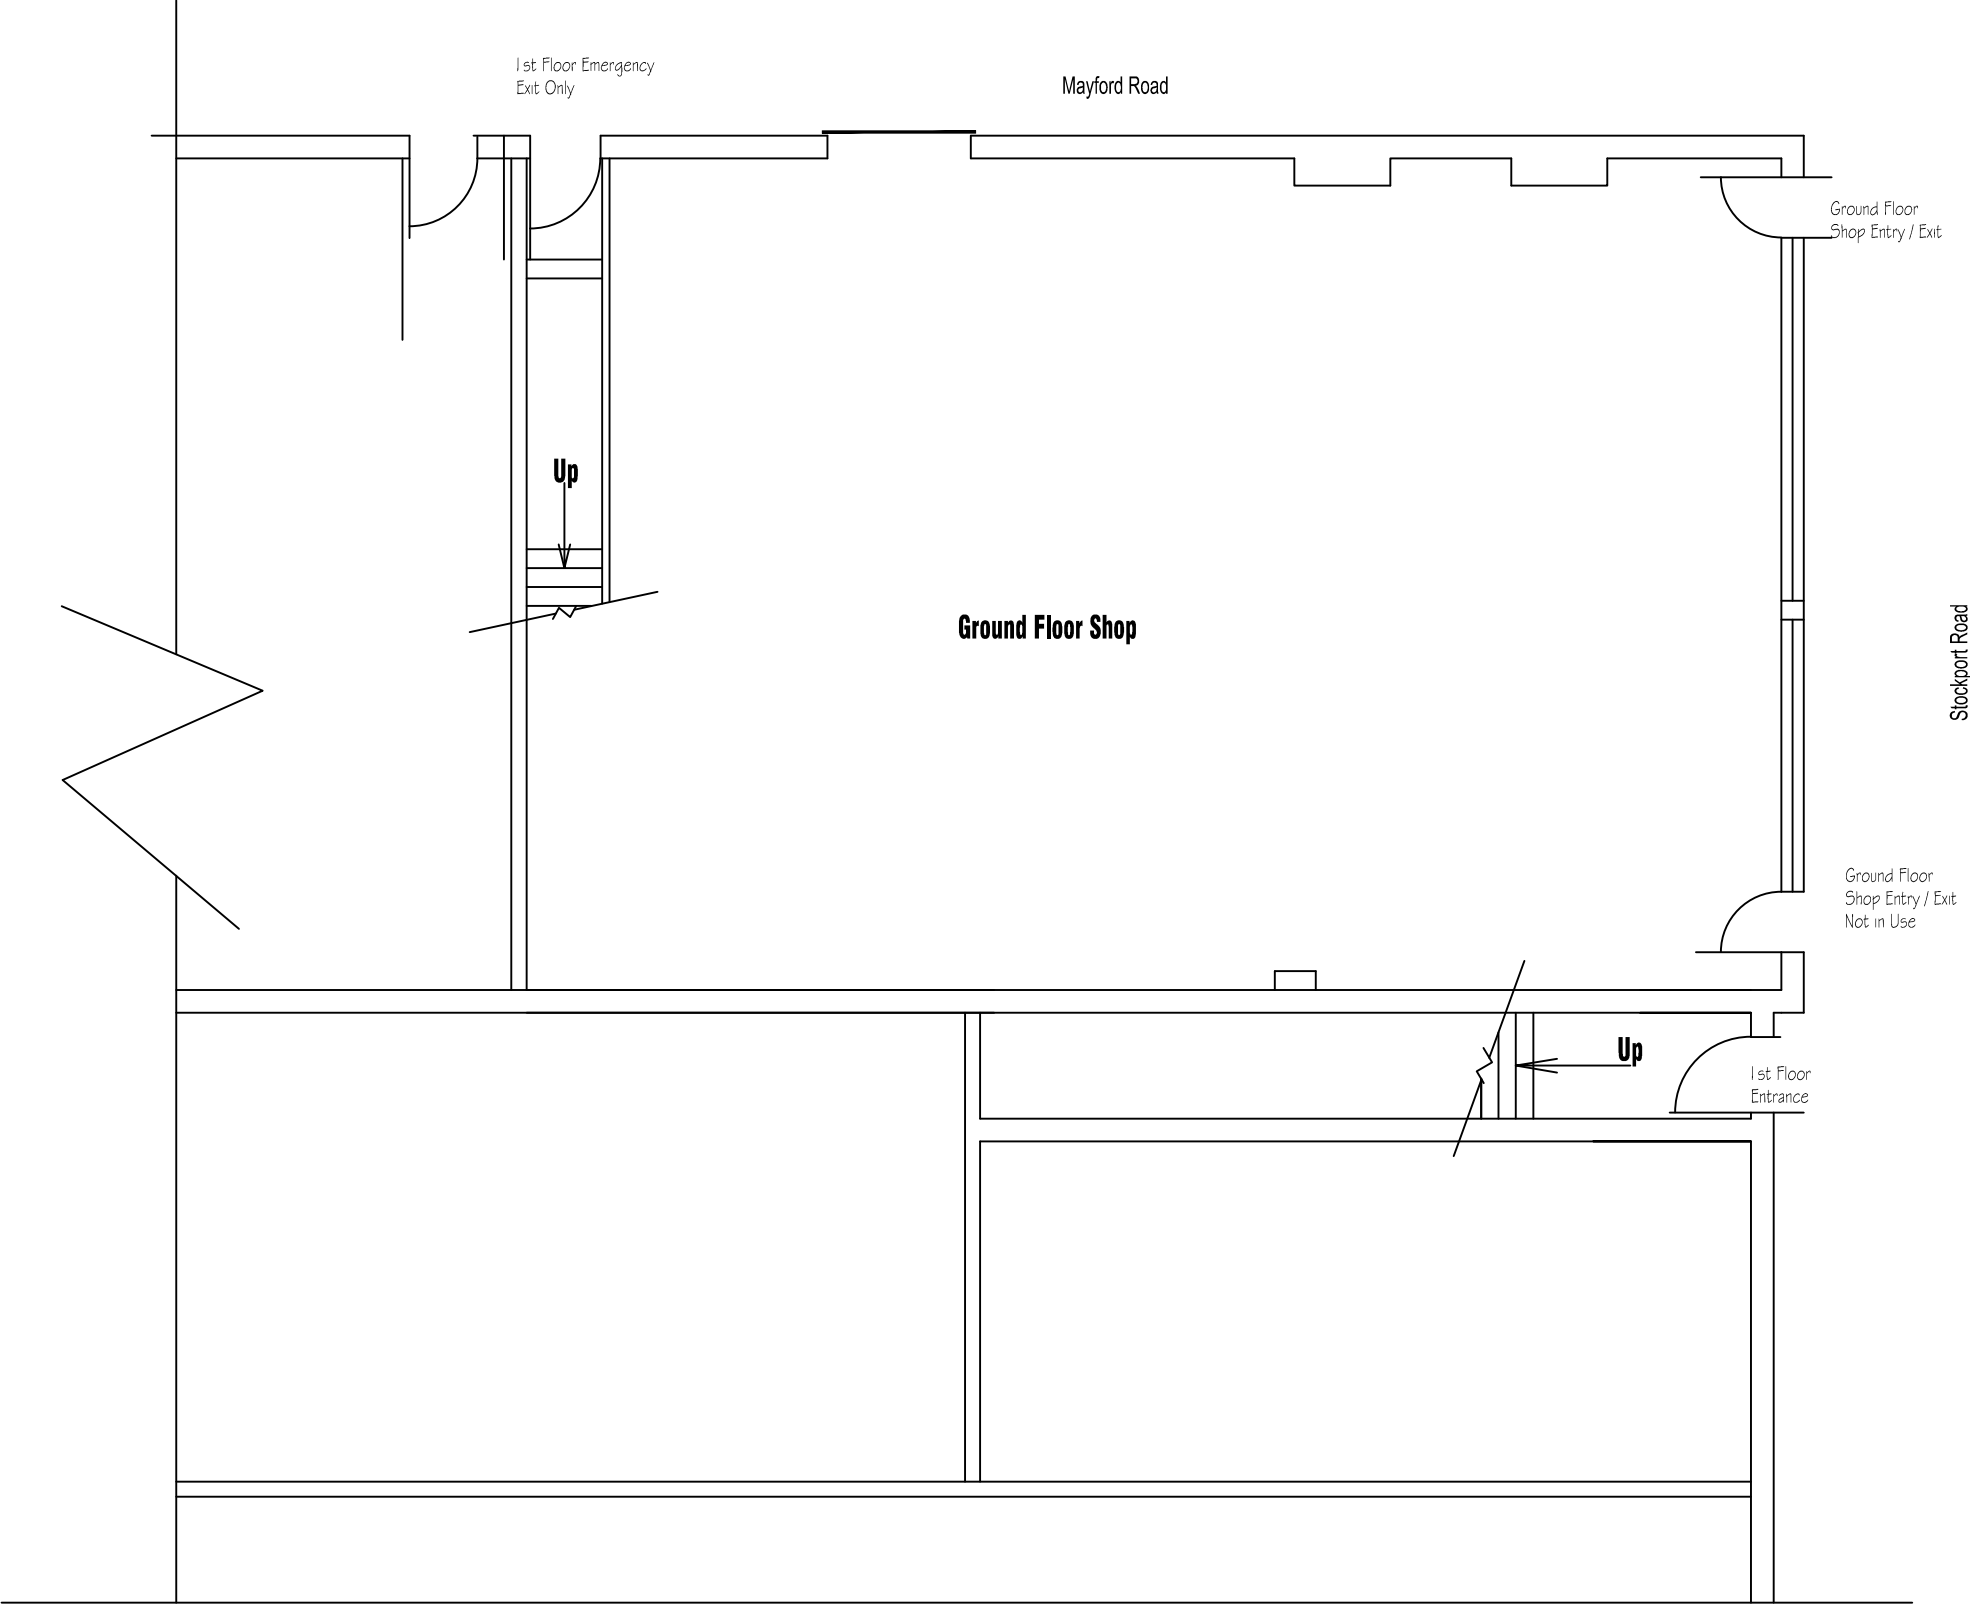

Ground Floor Layout Plan

H S H Engineering Design Services 428 Cheetham Hill Road Cheetham Manchester M8 9LE. UK 0161 7956385, 07940197 333			
project title	Proposed change of use from a Church hall to a snooker club.		
client	Mr Ali Munawer		
dwg. title	Ground Floor Layout Plan		
dwg. no.	sheet no.	scale.	job no.
04		1:100 • A3	
751A Stockport Road M19 3AR			
drawn by.	checked by.	approved by.	date
TZ		-	Oct 2020