



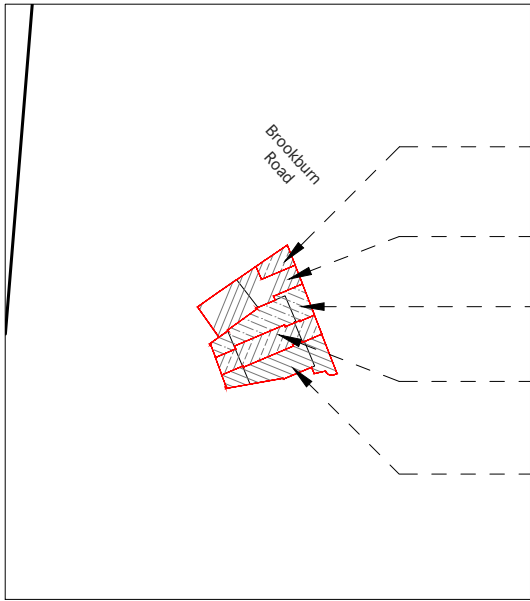

Location Plan 1:1250 @ A3

25m 0 25m 50m

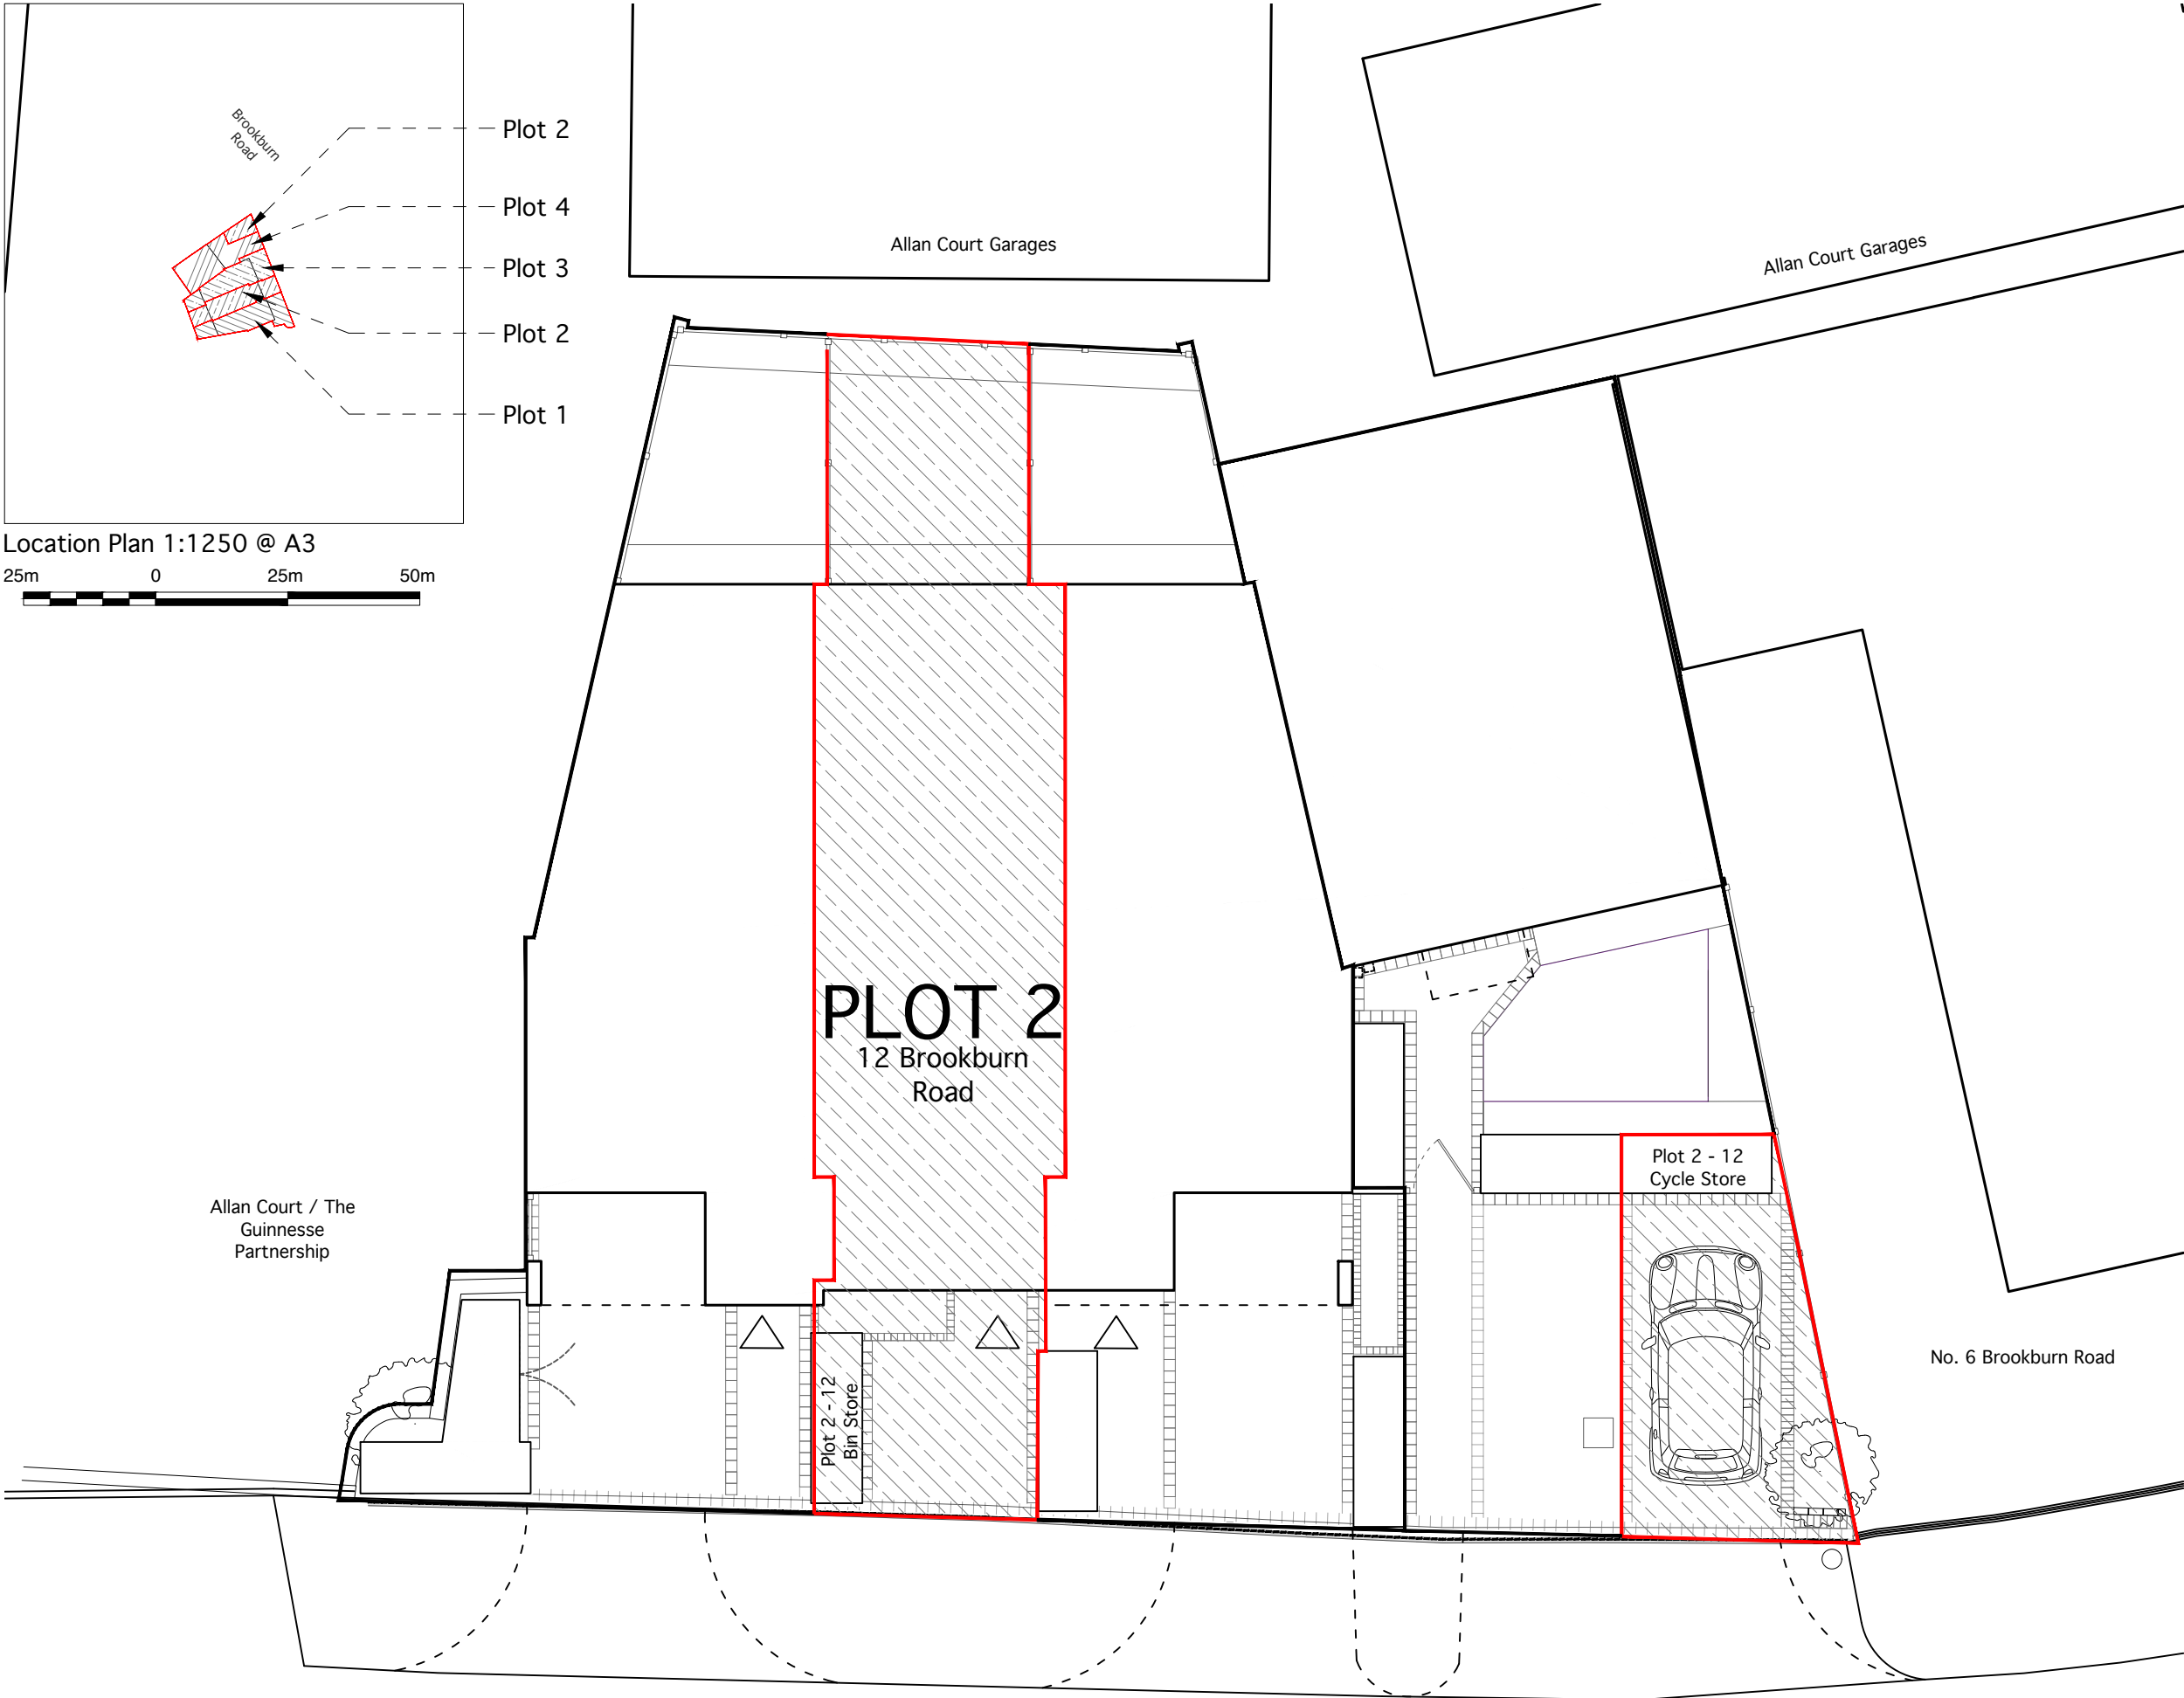

Site Plan 1:100 @ A3

TITLE

PROPOSED SITE PLAN
PLOT 2

DWG.NO.

2174 - CO - LE - 03

SCALE

1:100 @ A3

ISSUE

LEGAL

DATE

24-10-2019

REVISION

JOB NO.

01

2174

NOTES

Rev	Date	Description
00	07.10.20	Issued to land registry
01	19.01.21	Issued to land registry

PLOT 2

CLIENT

Huse Living Ltd

ADDRESS

102 Roseneath Road
Urmston
Manchester
M41 5AZ

PROJECT DESCRIPTION

Proposed new build 3no. 4 and 1no. 3 bedroom dwellings

PROJECT ADDRESS

8 Brookburn Road
Chorlton-cum-Hardy
Manchester
M21 9ES

BUTTERFIELD
ARCHITECTURE

ARCHITECTURE \ INTERIORS \ PROJECT MANAGEMENT

W \ WWW.BUTTERFIELDARCHITECTURE.CO.UK
E \ INFO@BUTTERFIELDARCHITECTURE.CO.UK
M \ +44 (0) 7779302856
102 ROSENEATH ROAD, URMSTON, MANCHESTER, M41 5AZ

© COPYRIGHT This drawing is protected by copyright, it may not be reproduced in any form or by any means for any purpose, without gaining written permission from Butterfield Architecture

NOTES This drawing is to be read in conjunction with all relevant Butterfield Architecture, Structural Engineer's, Service Engineer's and Subcontractor drawings. Review all drawings and report any discrepancies to Butterfield Architecture prior to consulting. Do not scale from this drawing. All dimensions and levels including any abutment to existing structures to be checked on site prior to commencement All dimensions in millimetres unless stated otherwise. Work from figured dimensions only. No deviation from details shown on this drawing is allowed without Butterfield Architecture's prior permission in writing. All work is to be carried out in accordance with British Standard Codes of Practice, Statutory requirements and the Contract Documents.

0 1m 2m 3m 4m 5m