


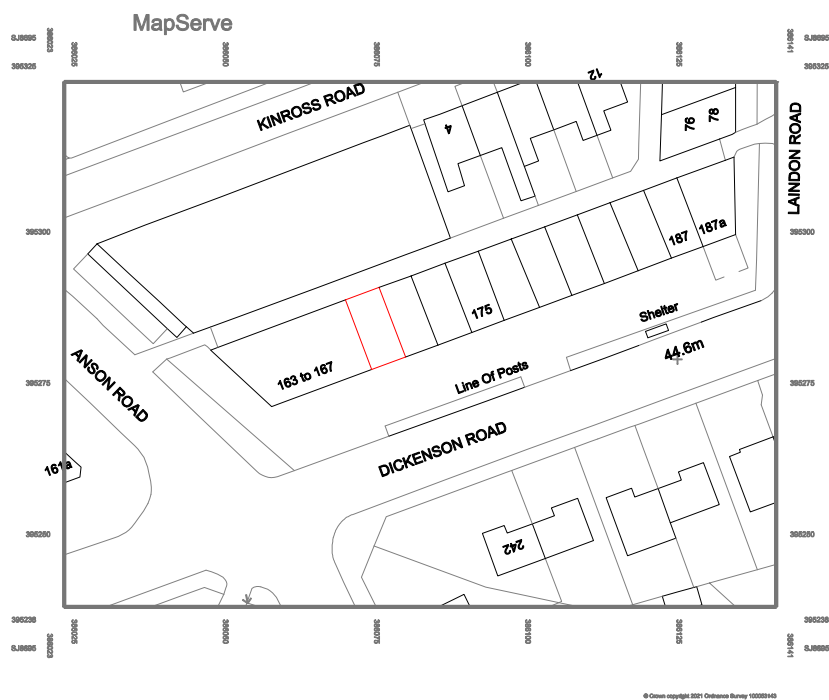

© Crown copyright 2021 Ordnance Survey 100029403

Drawing Title:

O.S. MAP

Site Address:

169 DICKENSON REOAD, LONGSIGHT
MANCHESTER M13 0YN

Scale: 1:1250

Drwg No. 169DR/SP01

