




P:\2020\2039 PLOT 5 MEADOWSIDE\01 CAD\02 SHEET LAYOUT\2039-EXA-00-XX-DR-L-603.DWG

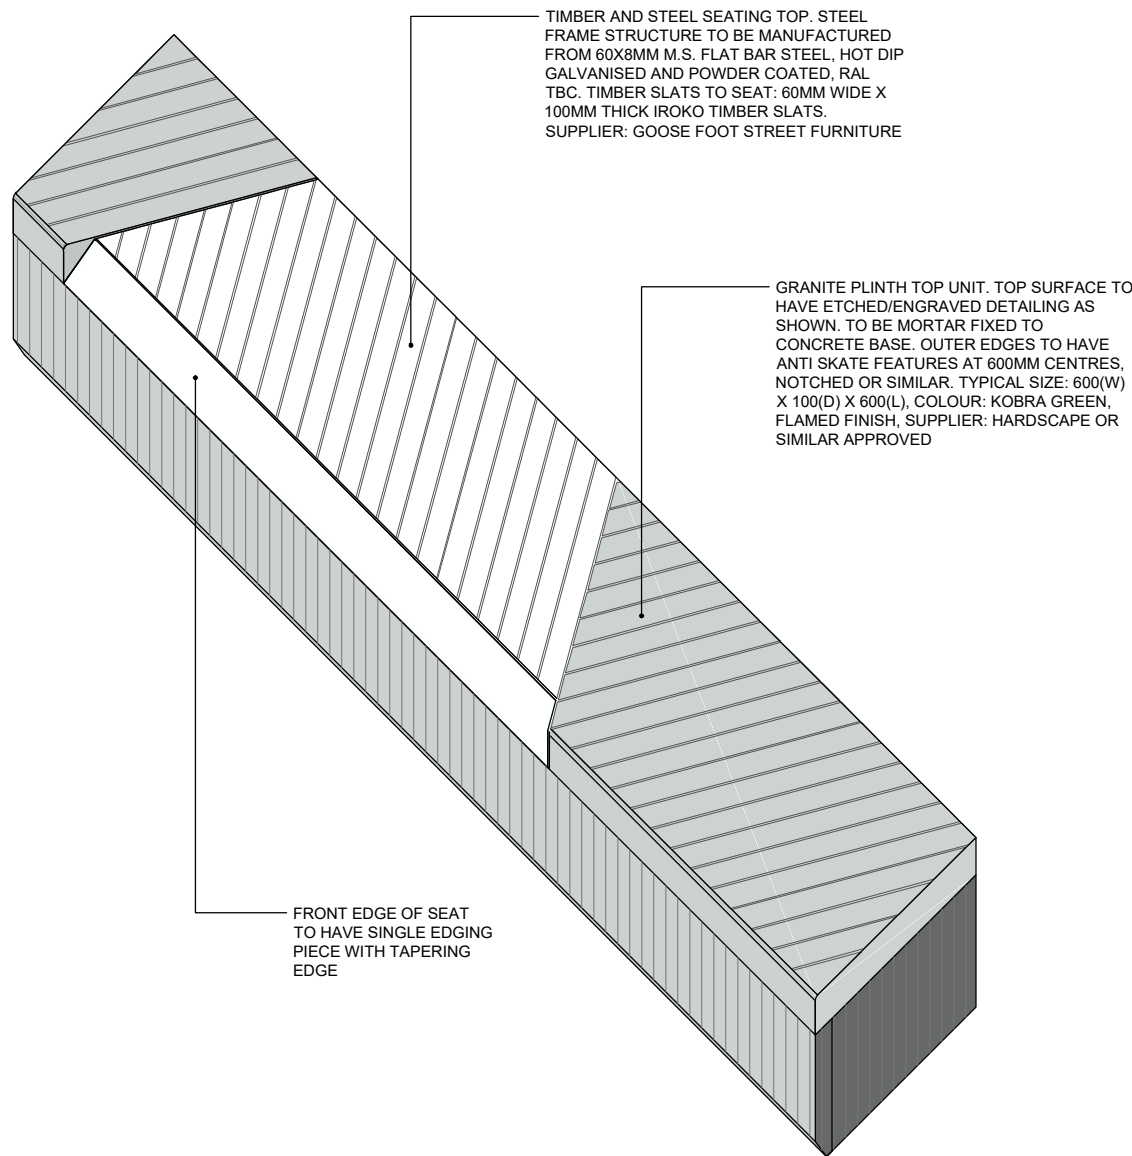


01 BESPOKE GRANITE SEATING
603 ISOMETRIC

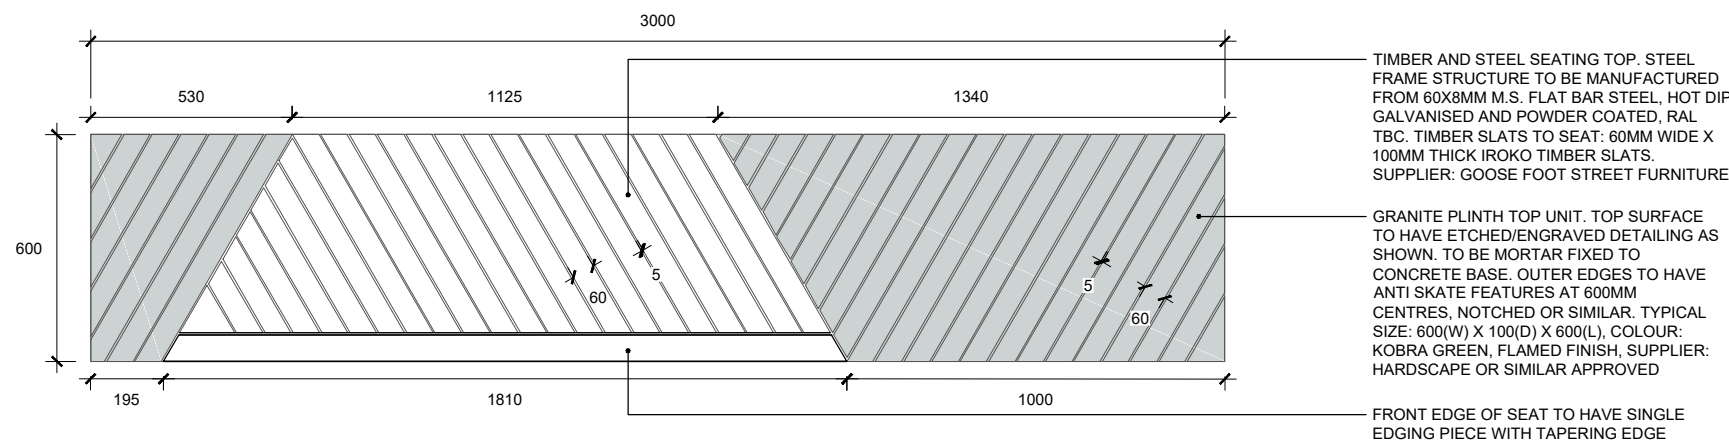

02 BESPOKE GRANITE SEATING
603 SECTION

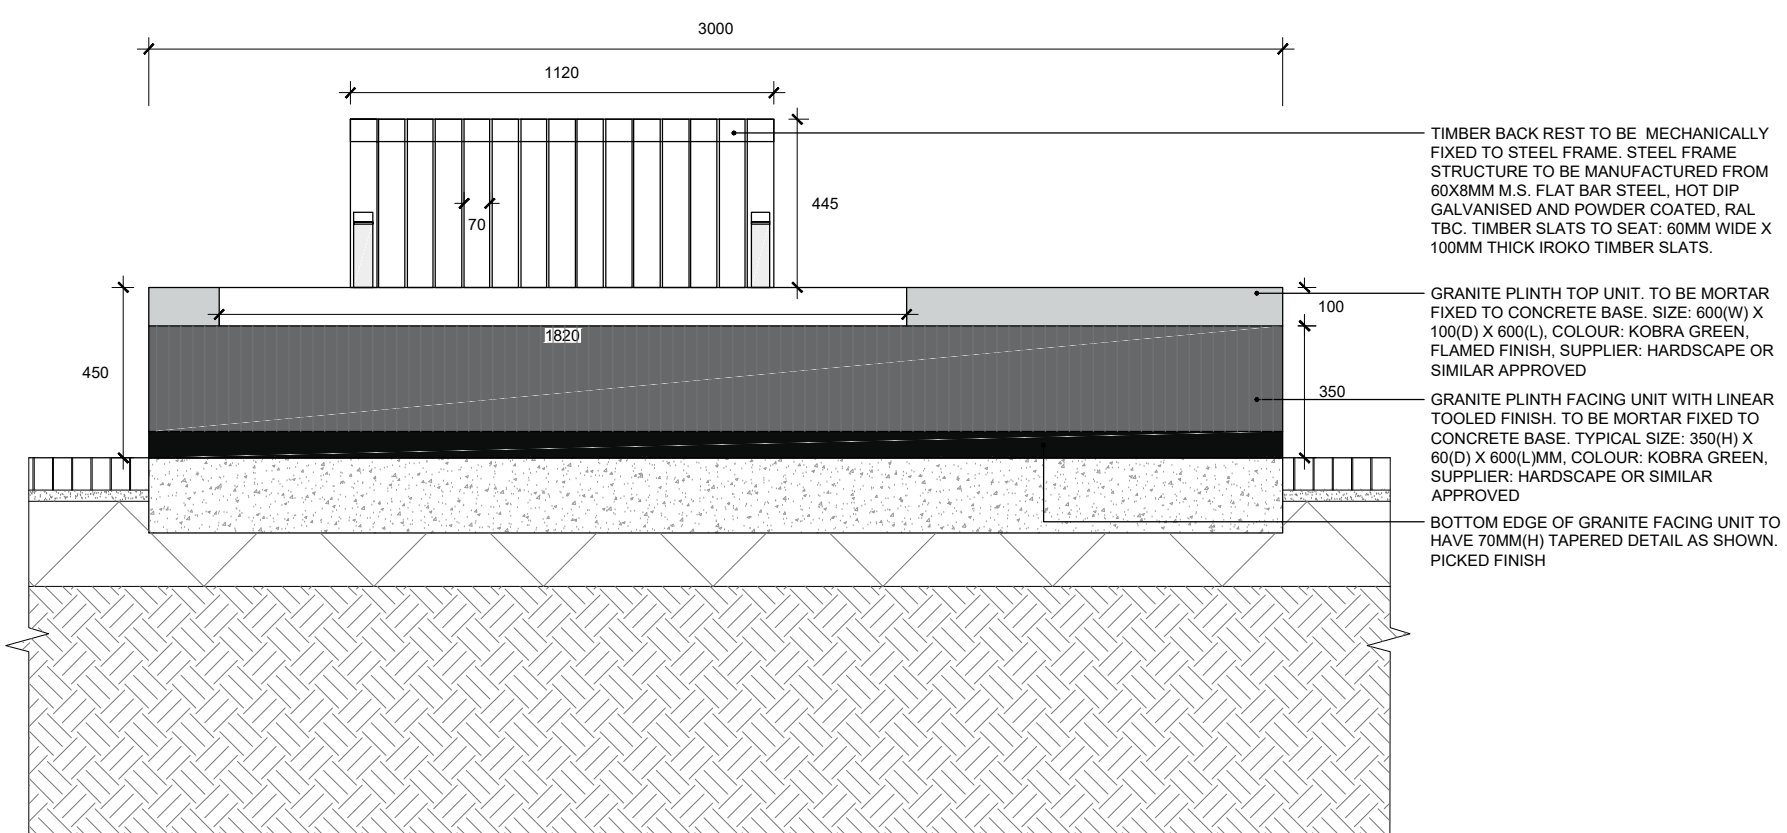

03 BESPOKE GRANITE SEATING
603 SECTION

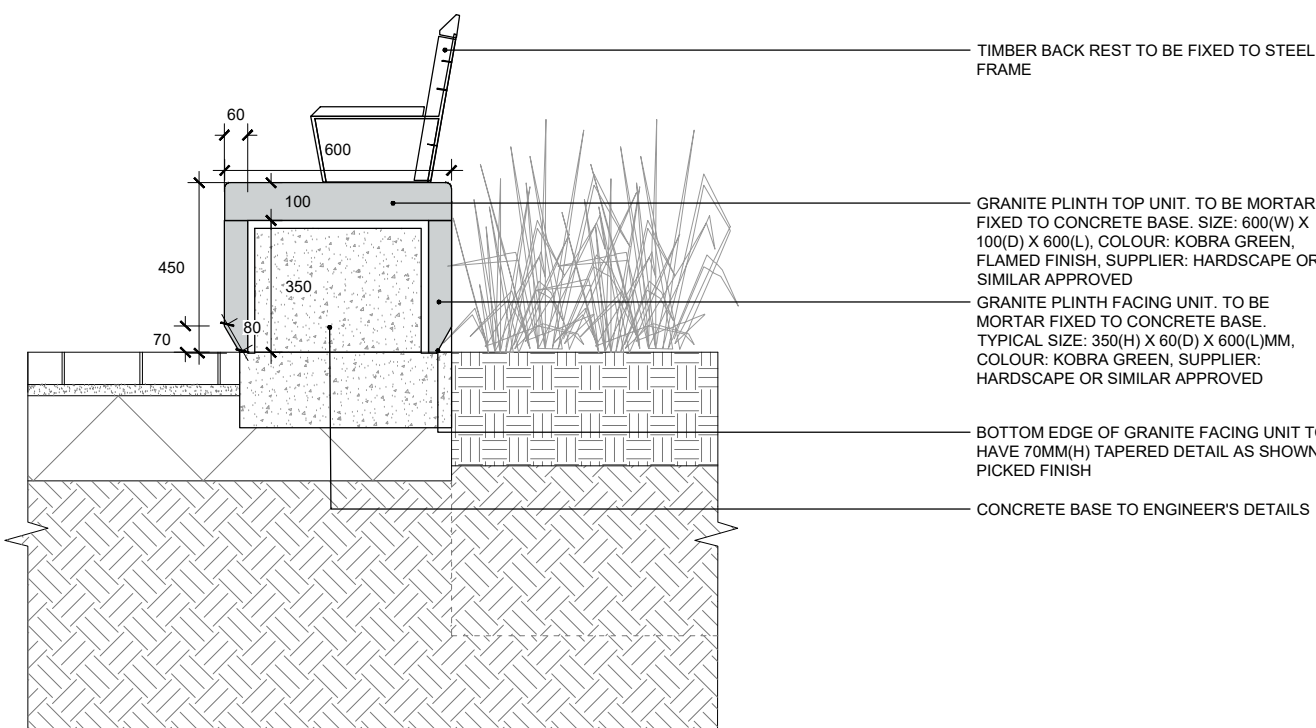

04 BESPOKE GRANITE SEATING
603 SECTION

No dimensions are to be scaled from this drawing.
All dimensions are to be checked on site.
Area measurements for indicative purposes only.

This drawing is the property of Exterior Architecture Ltd.
No part of the drawing may be reproduced in any manner
without permission from Exterior Architecture Ltd.

Client
FEC AND THE
CO-OP

Note: All build ups to be verified with
Project Engineer

----	----	----
----	----	----
Rev	DRAFT ISSUE Description	16.10.2020 Date

EXTERIOR
ARCHITECTURE

LONDON
Unit 17.1, The Leather Market, 11-13 Weston Street, London, SE1 3ER
MANCHESTER
Studio 537, The Royal Exchange, St Anns Square, Manchester, M2 7DH
E-MAIL office@exteriorarchitecture.com
WEB www.exteriorarchitecture.com

Project title
PLOT 5 MEADOWSIDE

Drawing title
GROUND FLOOR BESPOKE SEATING
DETAIL

Issued By Manchester
Scale 1:20 @ A1
Status STAGE 4
Date 16.10.2020
T: 0161 850 8101
Drawn ExA
Checked SPL
Approved JM

Drawing number
2039-EXA-00-XX-DR-L-603

Revision
-

