


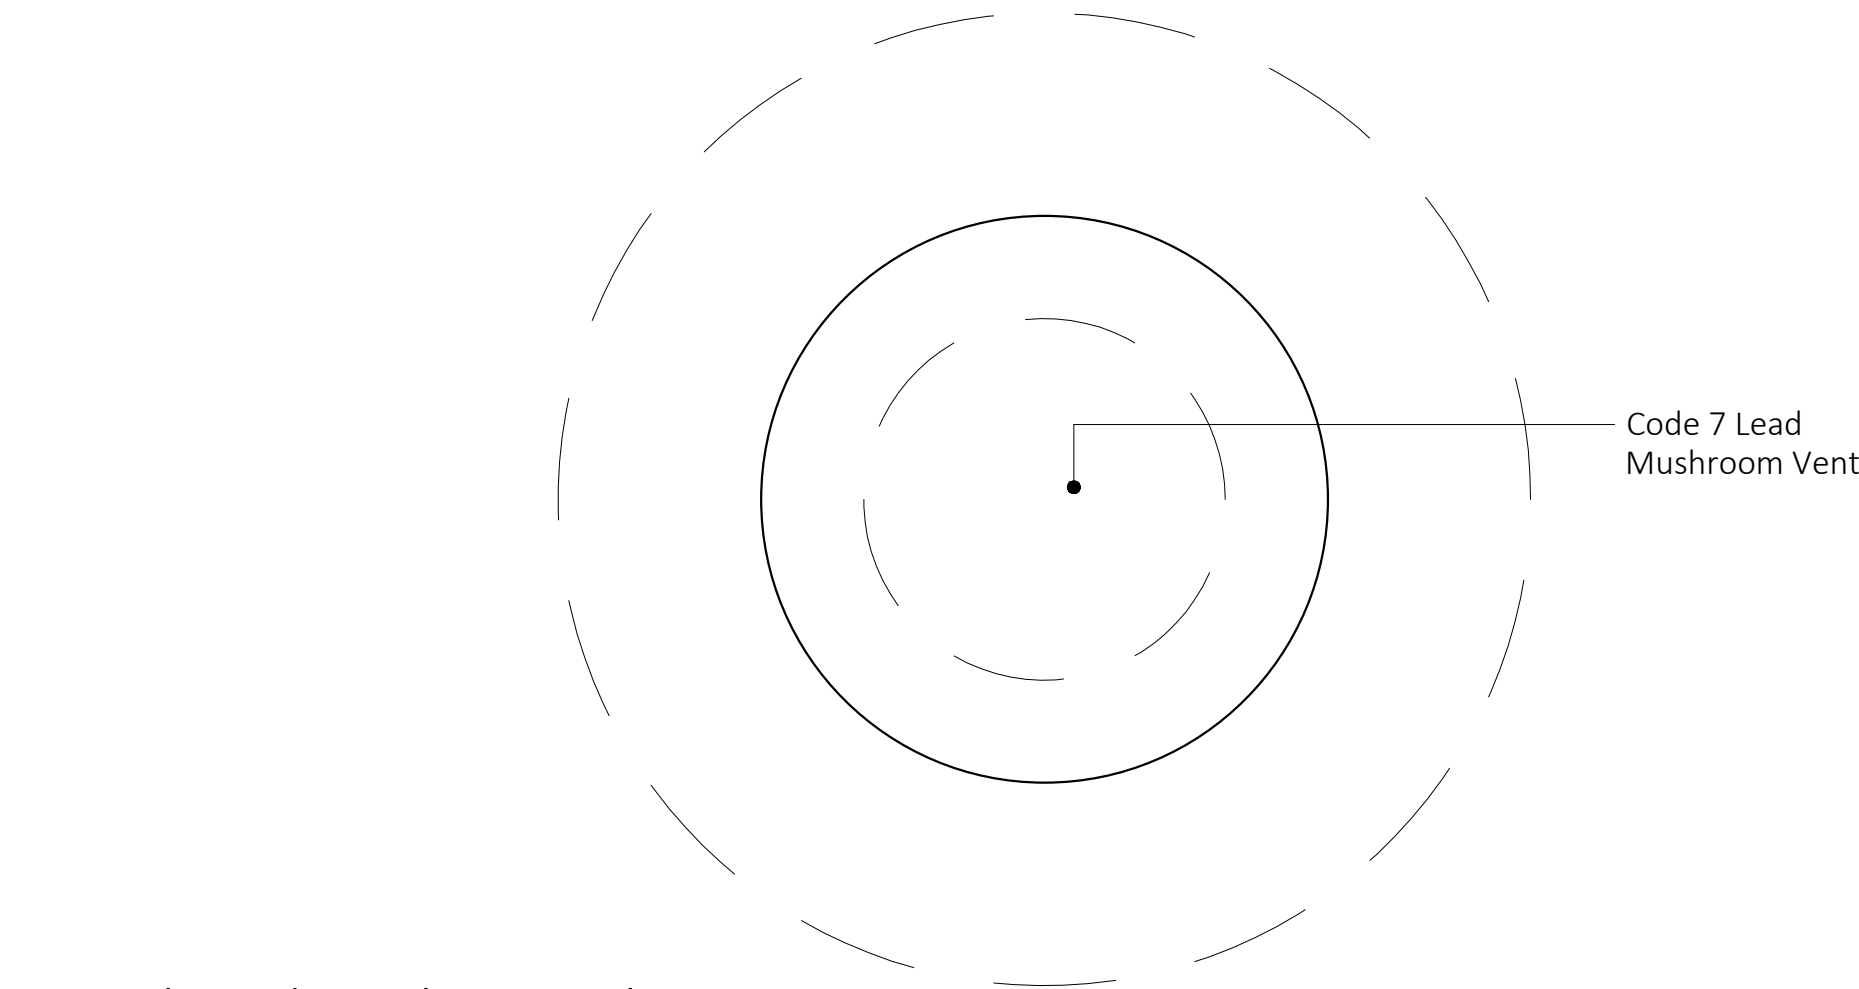
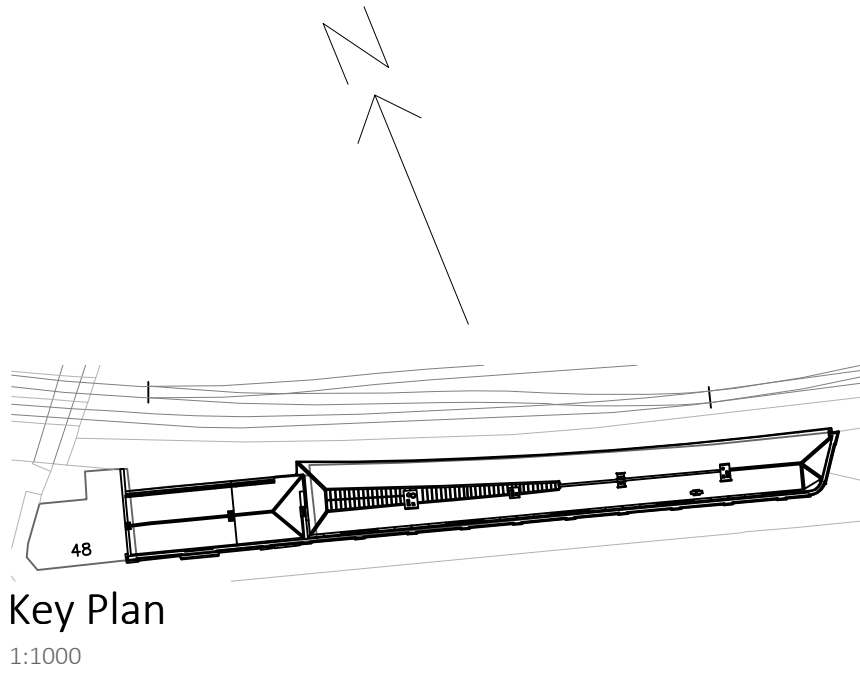


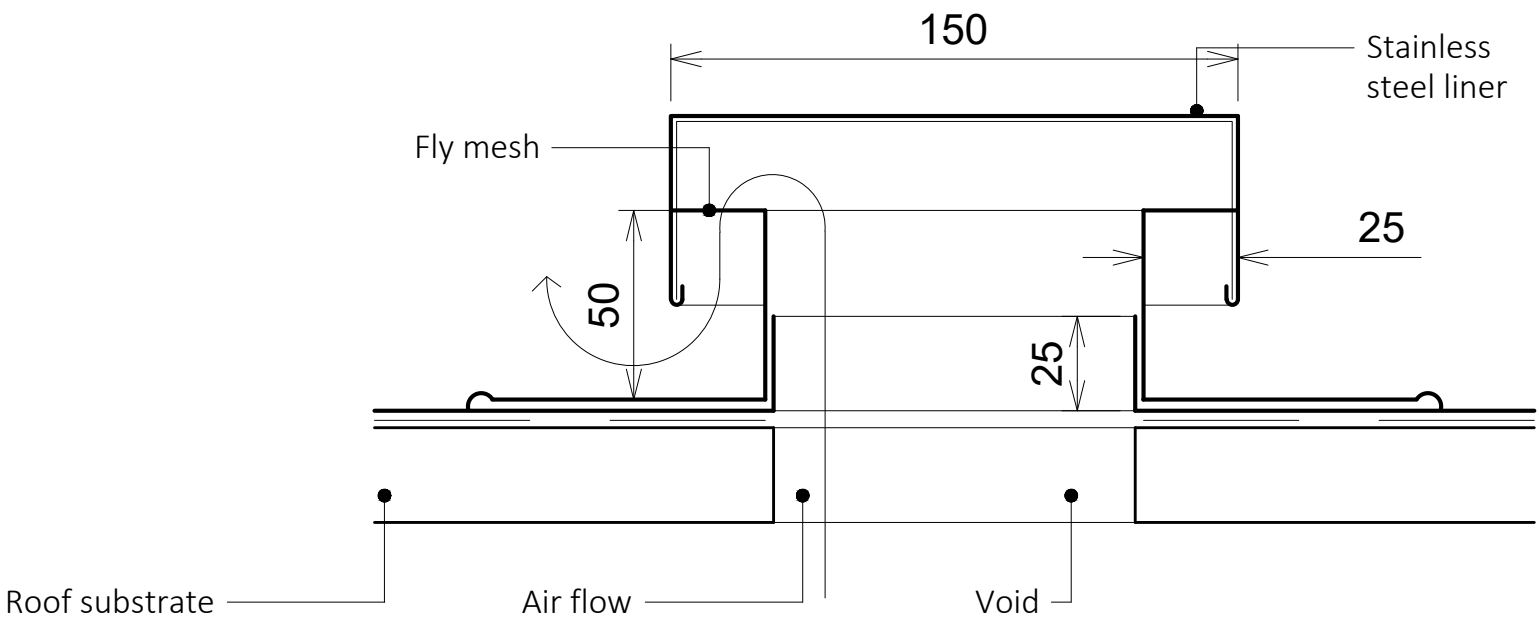



Typical Lead Mushroom Plan 1:2

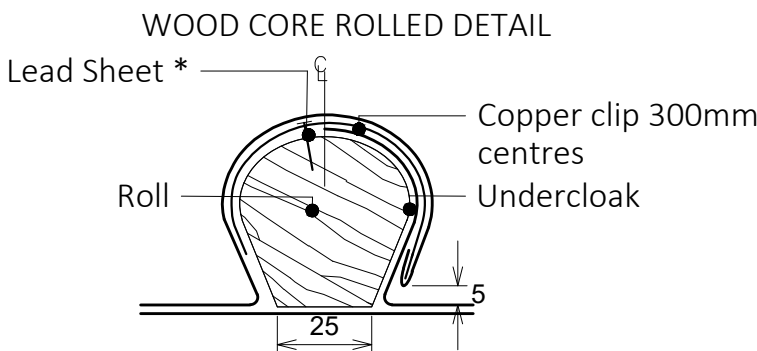

Typical Lead Mushroom Vent 1:2


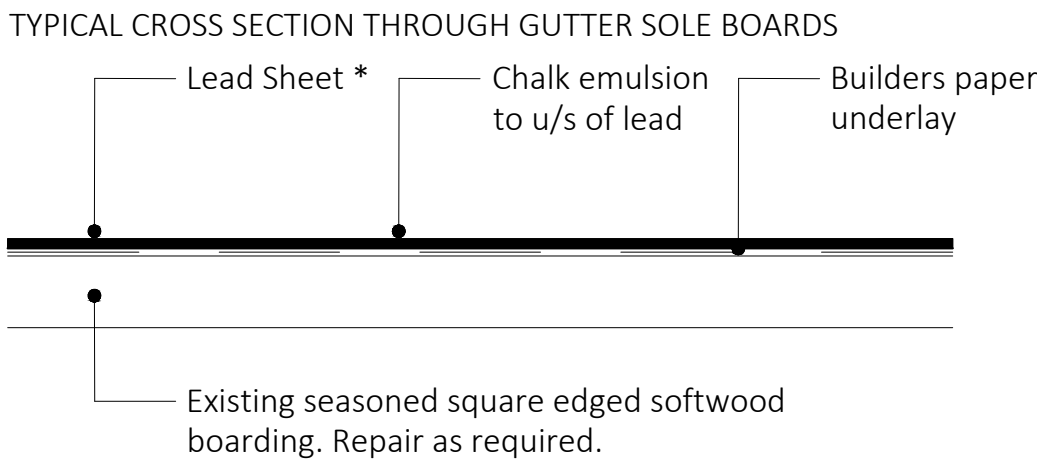


Roll overall size 45x45mm.
Undercloak stops on top of the roll
Copper nails to copper clip behind undercloak to avoid penetration and retain thermal movement

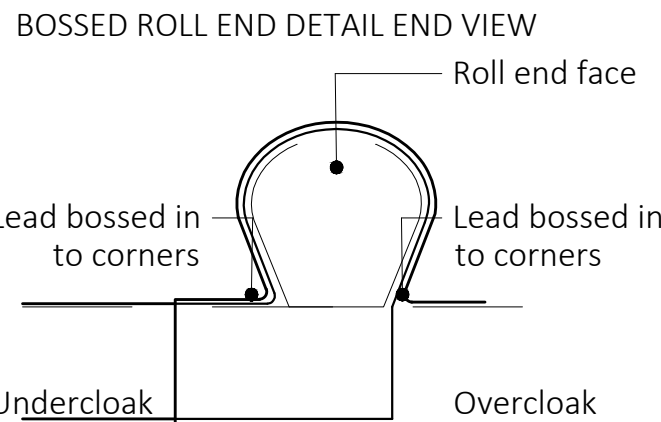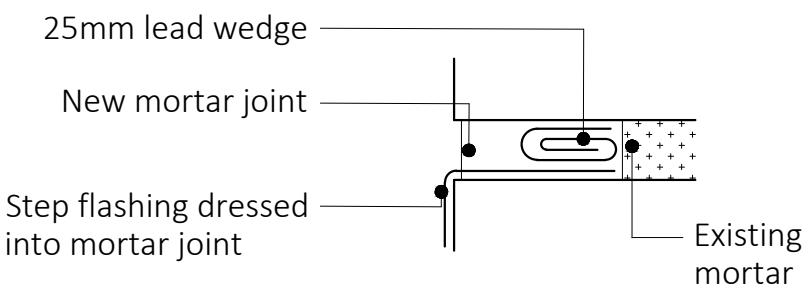


Undercloak is bossed onto the splayed face of the roll end and trimmed to fit. Overcloak is then dressed over the roll and bossed in on the other side of the roll.

To avoid risks with condensation leadwork should be laid on ventilated roof construction which conforms to current Building Regulations and the recommendations in British Standards 5250 and 6229.

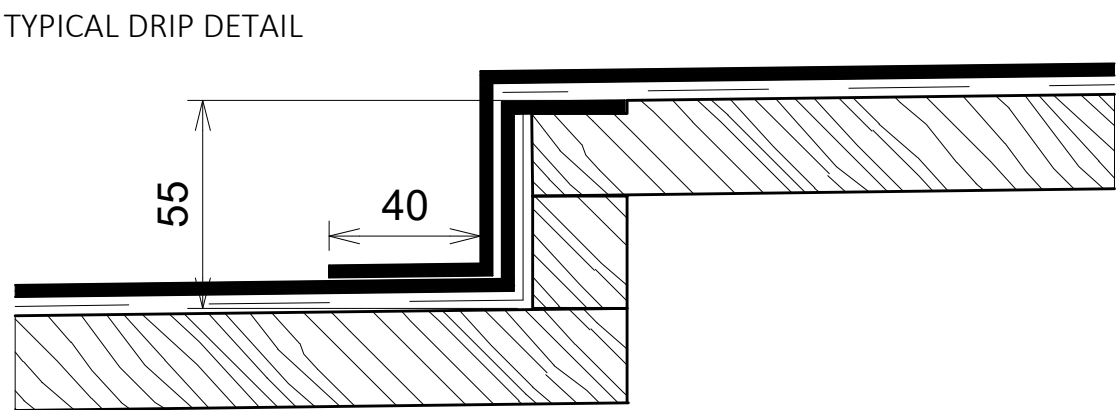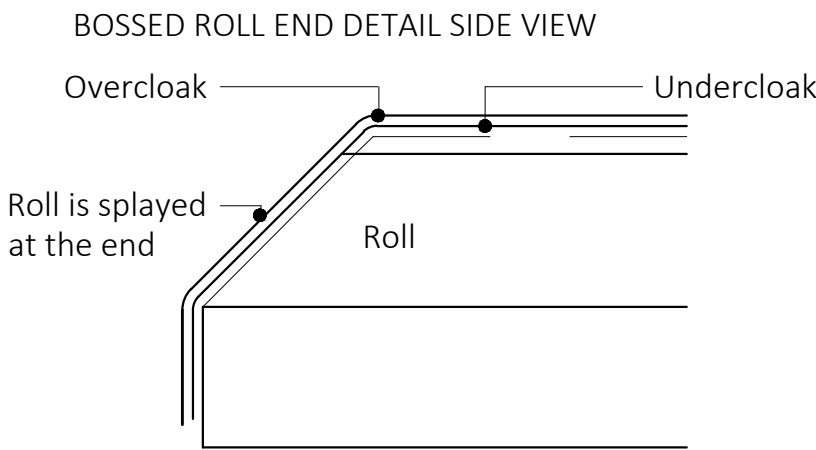

Typical Lead Sheet Detail 1:2

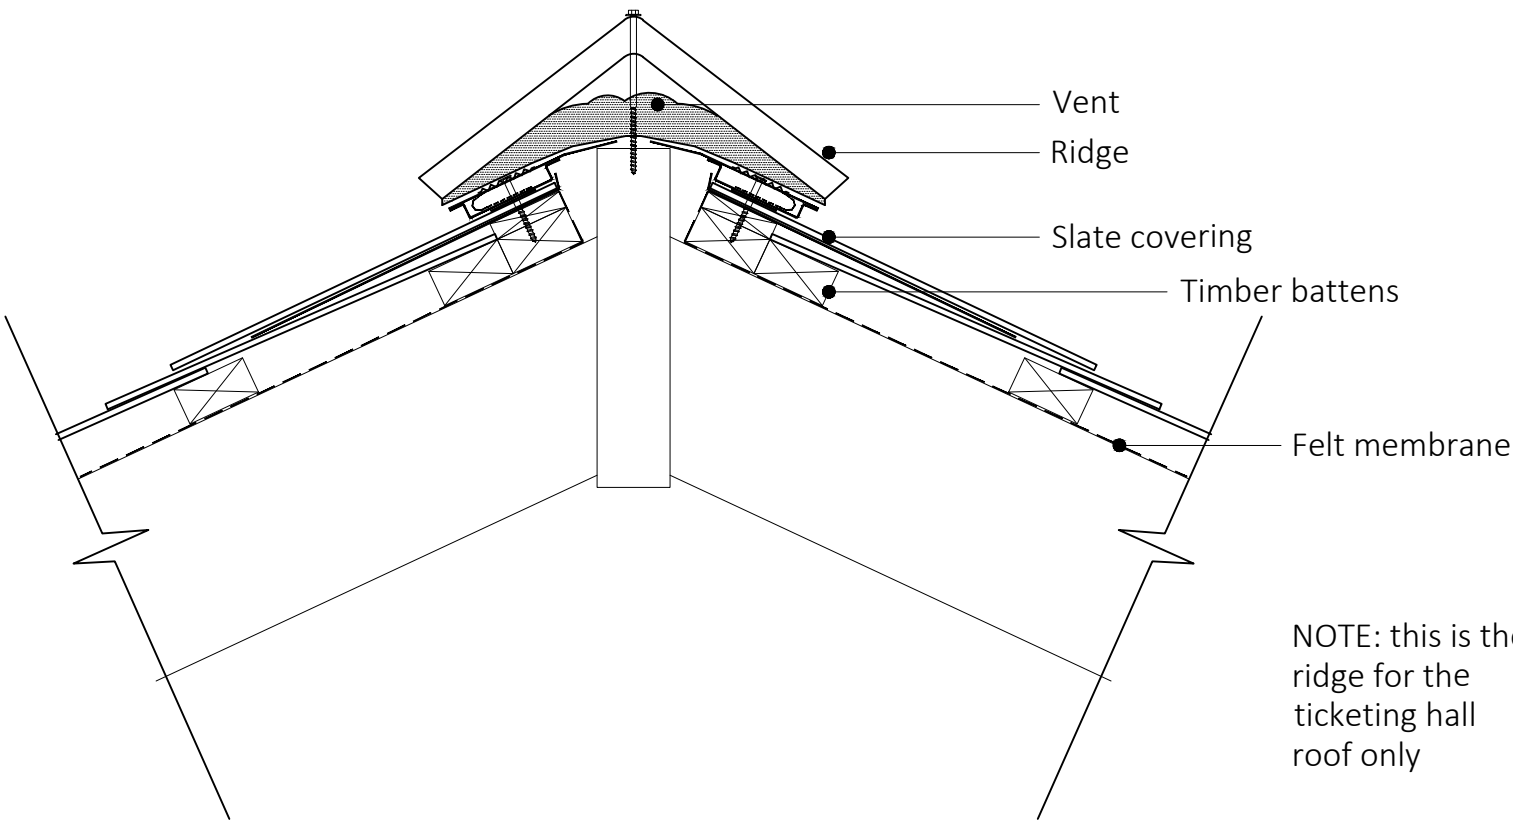

Ridge Vent detail 1:5



Rev	Date/Intls	Details
© The moral rights of the author are hereby asserted. This drawing and design is the sole property of Buttress Ltd and must not be reproduced without permission. Business Ltd is Registered in England and Wales: 5363713		
SCIENCE MUSEUM GROUP		
Buttress		
41, Bengal St Manchester M4 6AF		
T 0161 236 3303 E contact@buttress.net W www.buttress.net		
Project Title	STATION BUILDING ROOF	
Client	SCIENCE AND INDUSTRY MUSEUM	
Location	MANCHESTER	
Drawing Title	Typical Roof Details Proposed	
Date	11/11/20	Scale 1:2 1:5
Checked	AS	Orig Paper Size A1
Status LBC		
Drawing ref	Job No	Drawing No Revision
	9059	(37) 011