



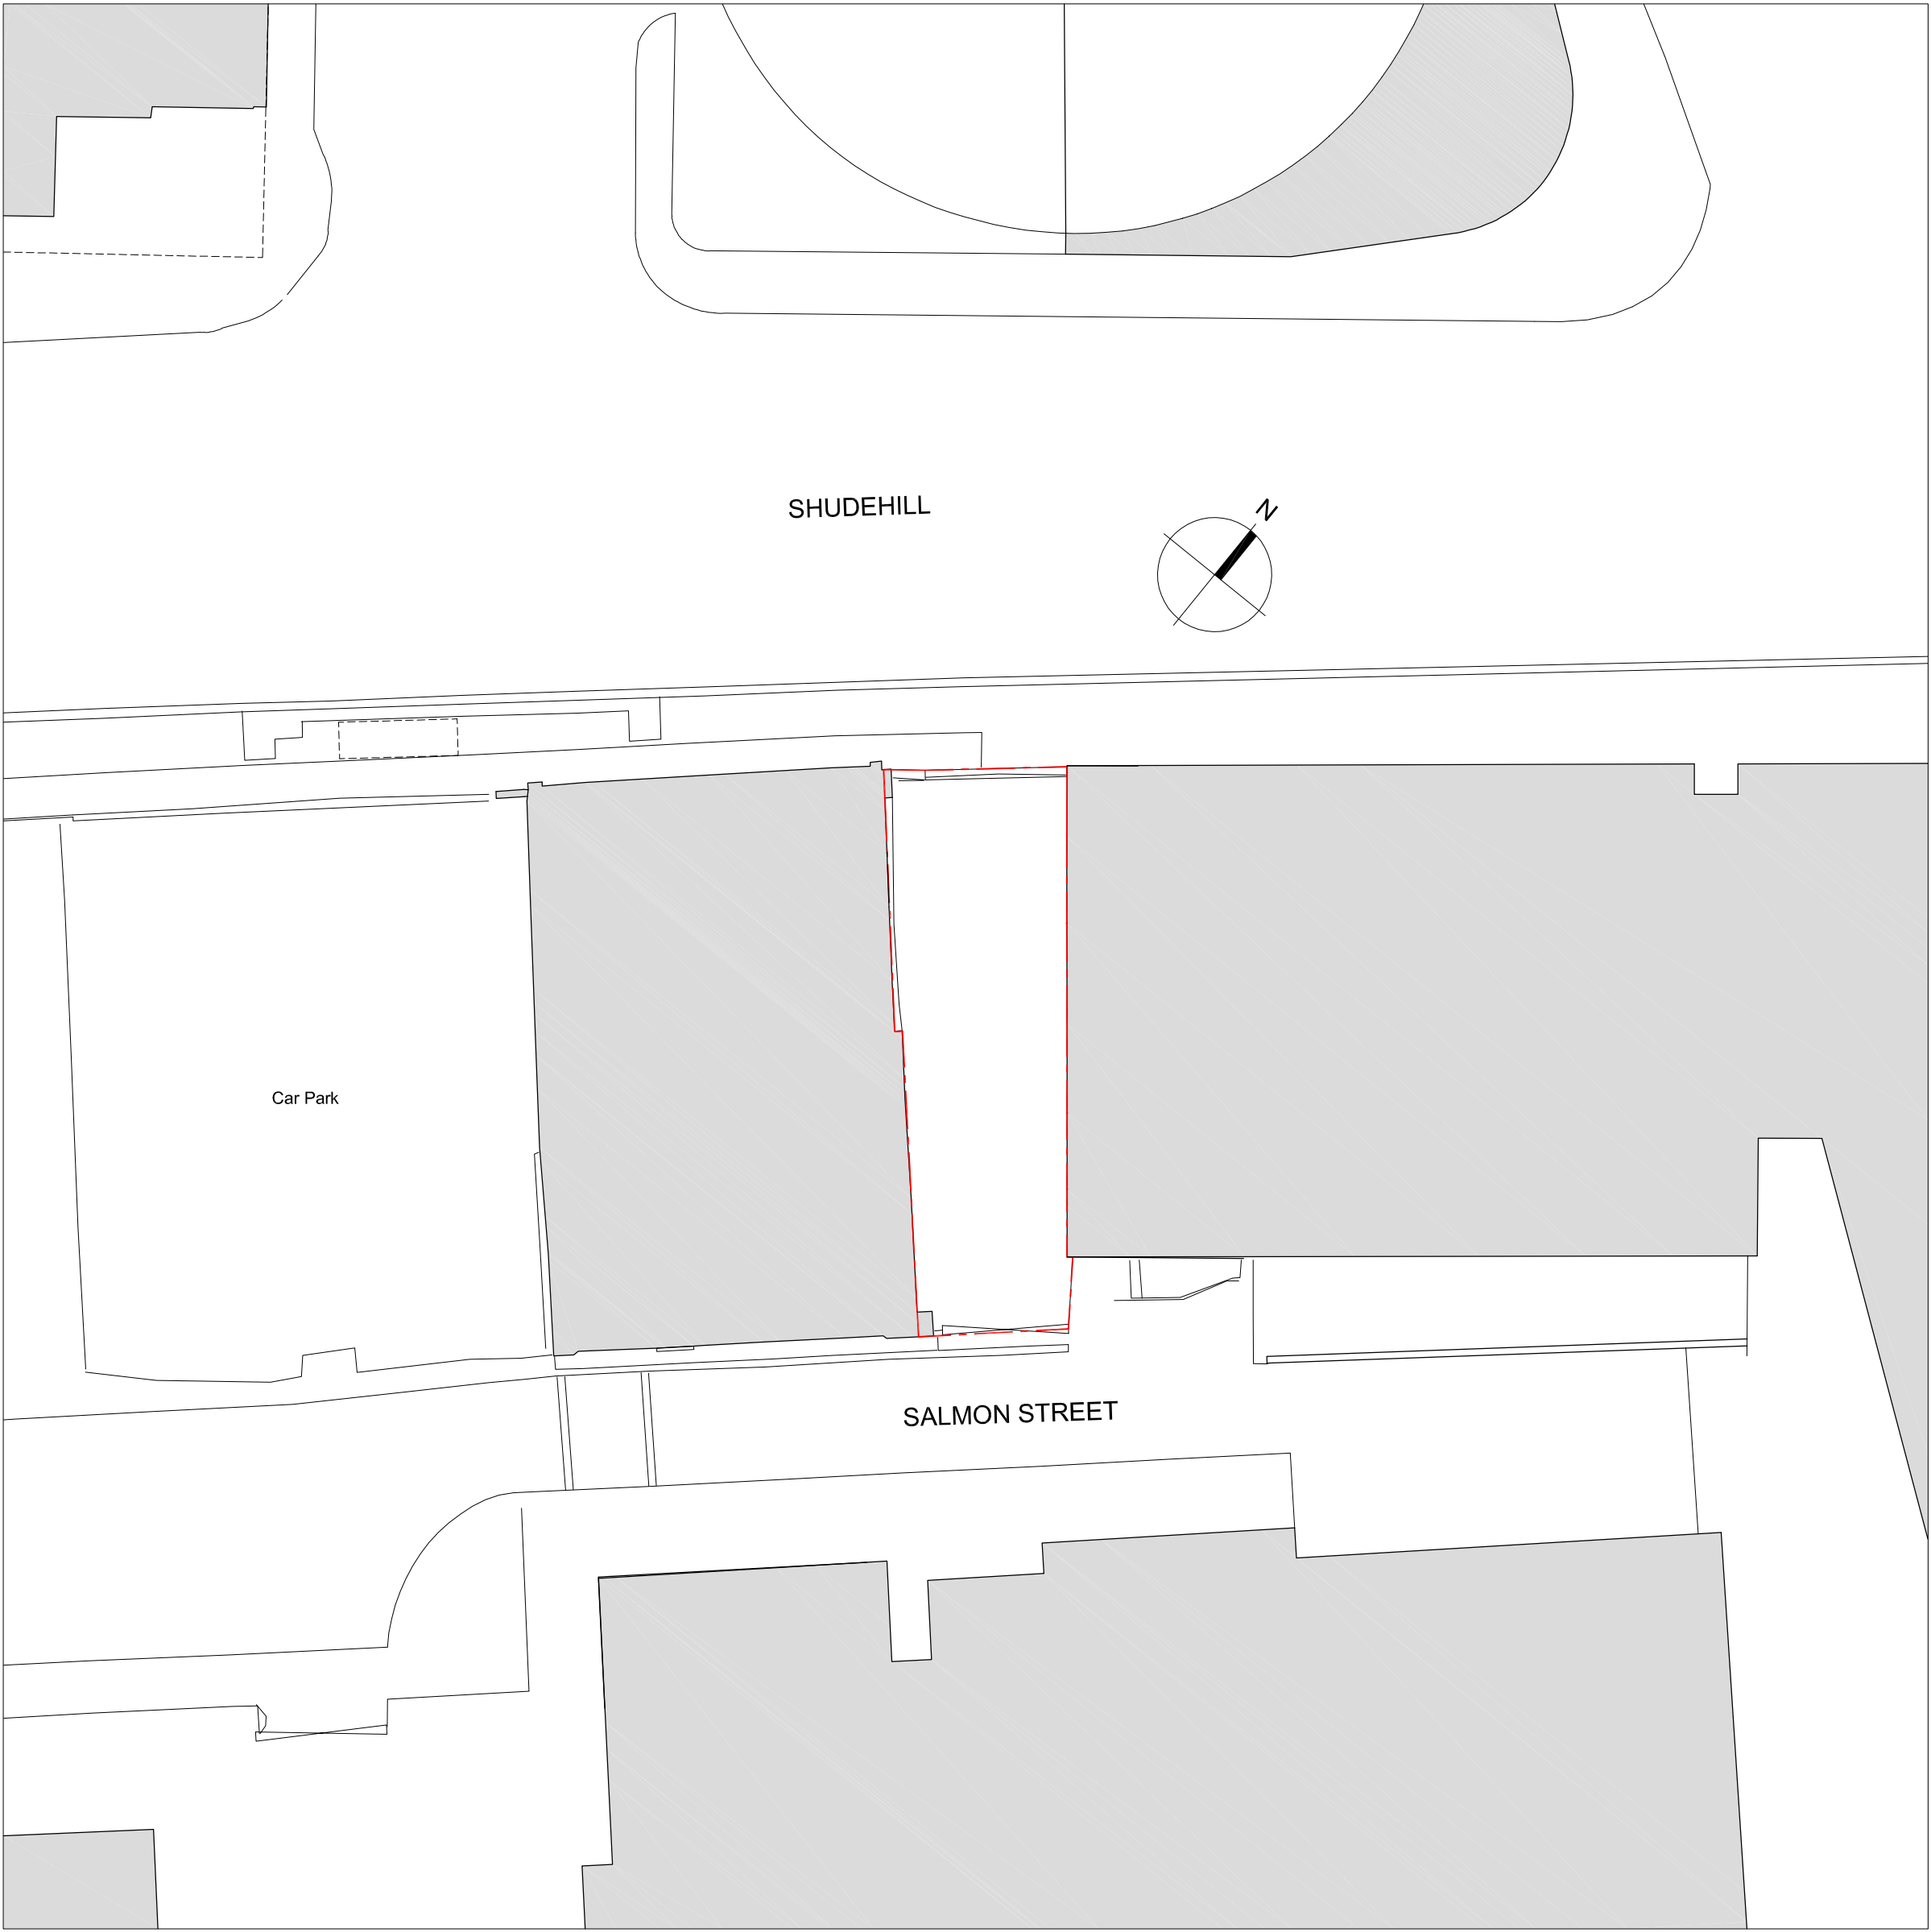

Existing Site Plan 1:200
Scale Bar 1:200
0 10 20m

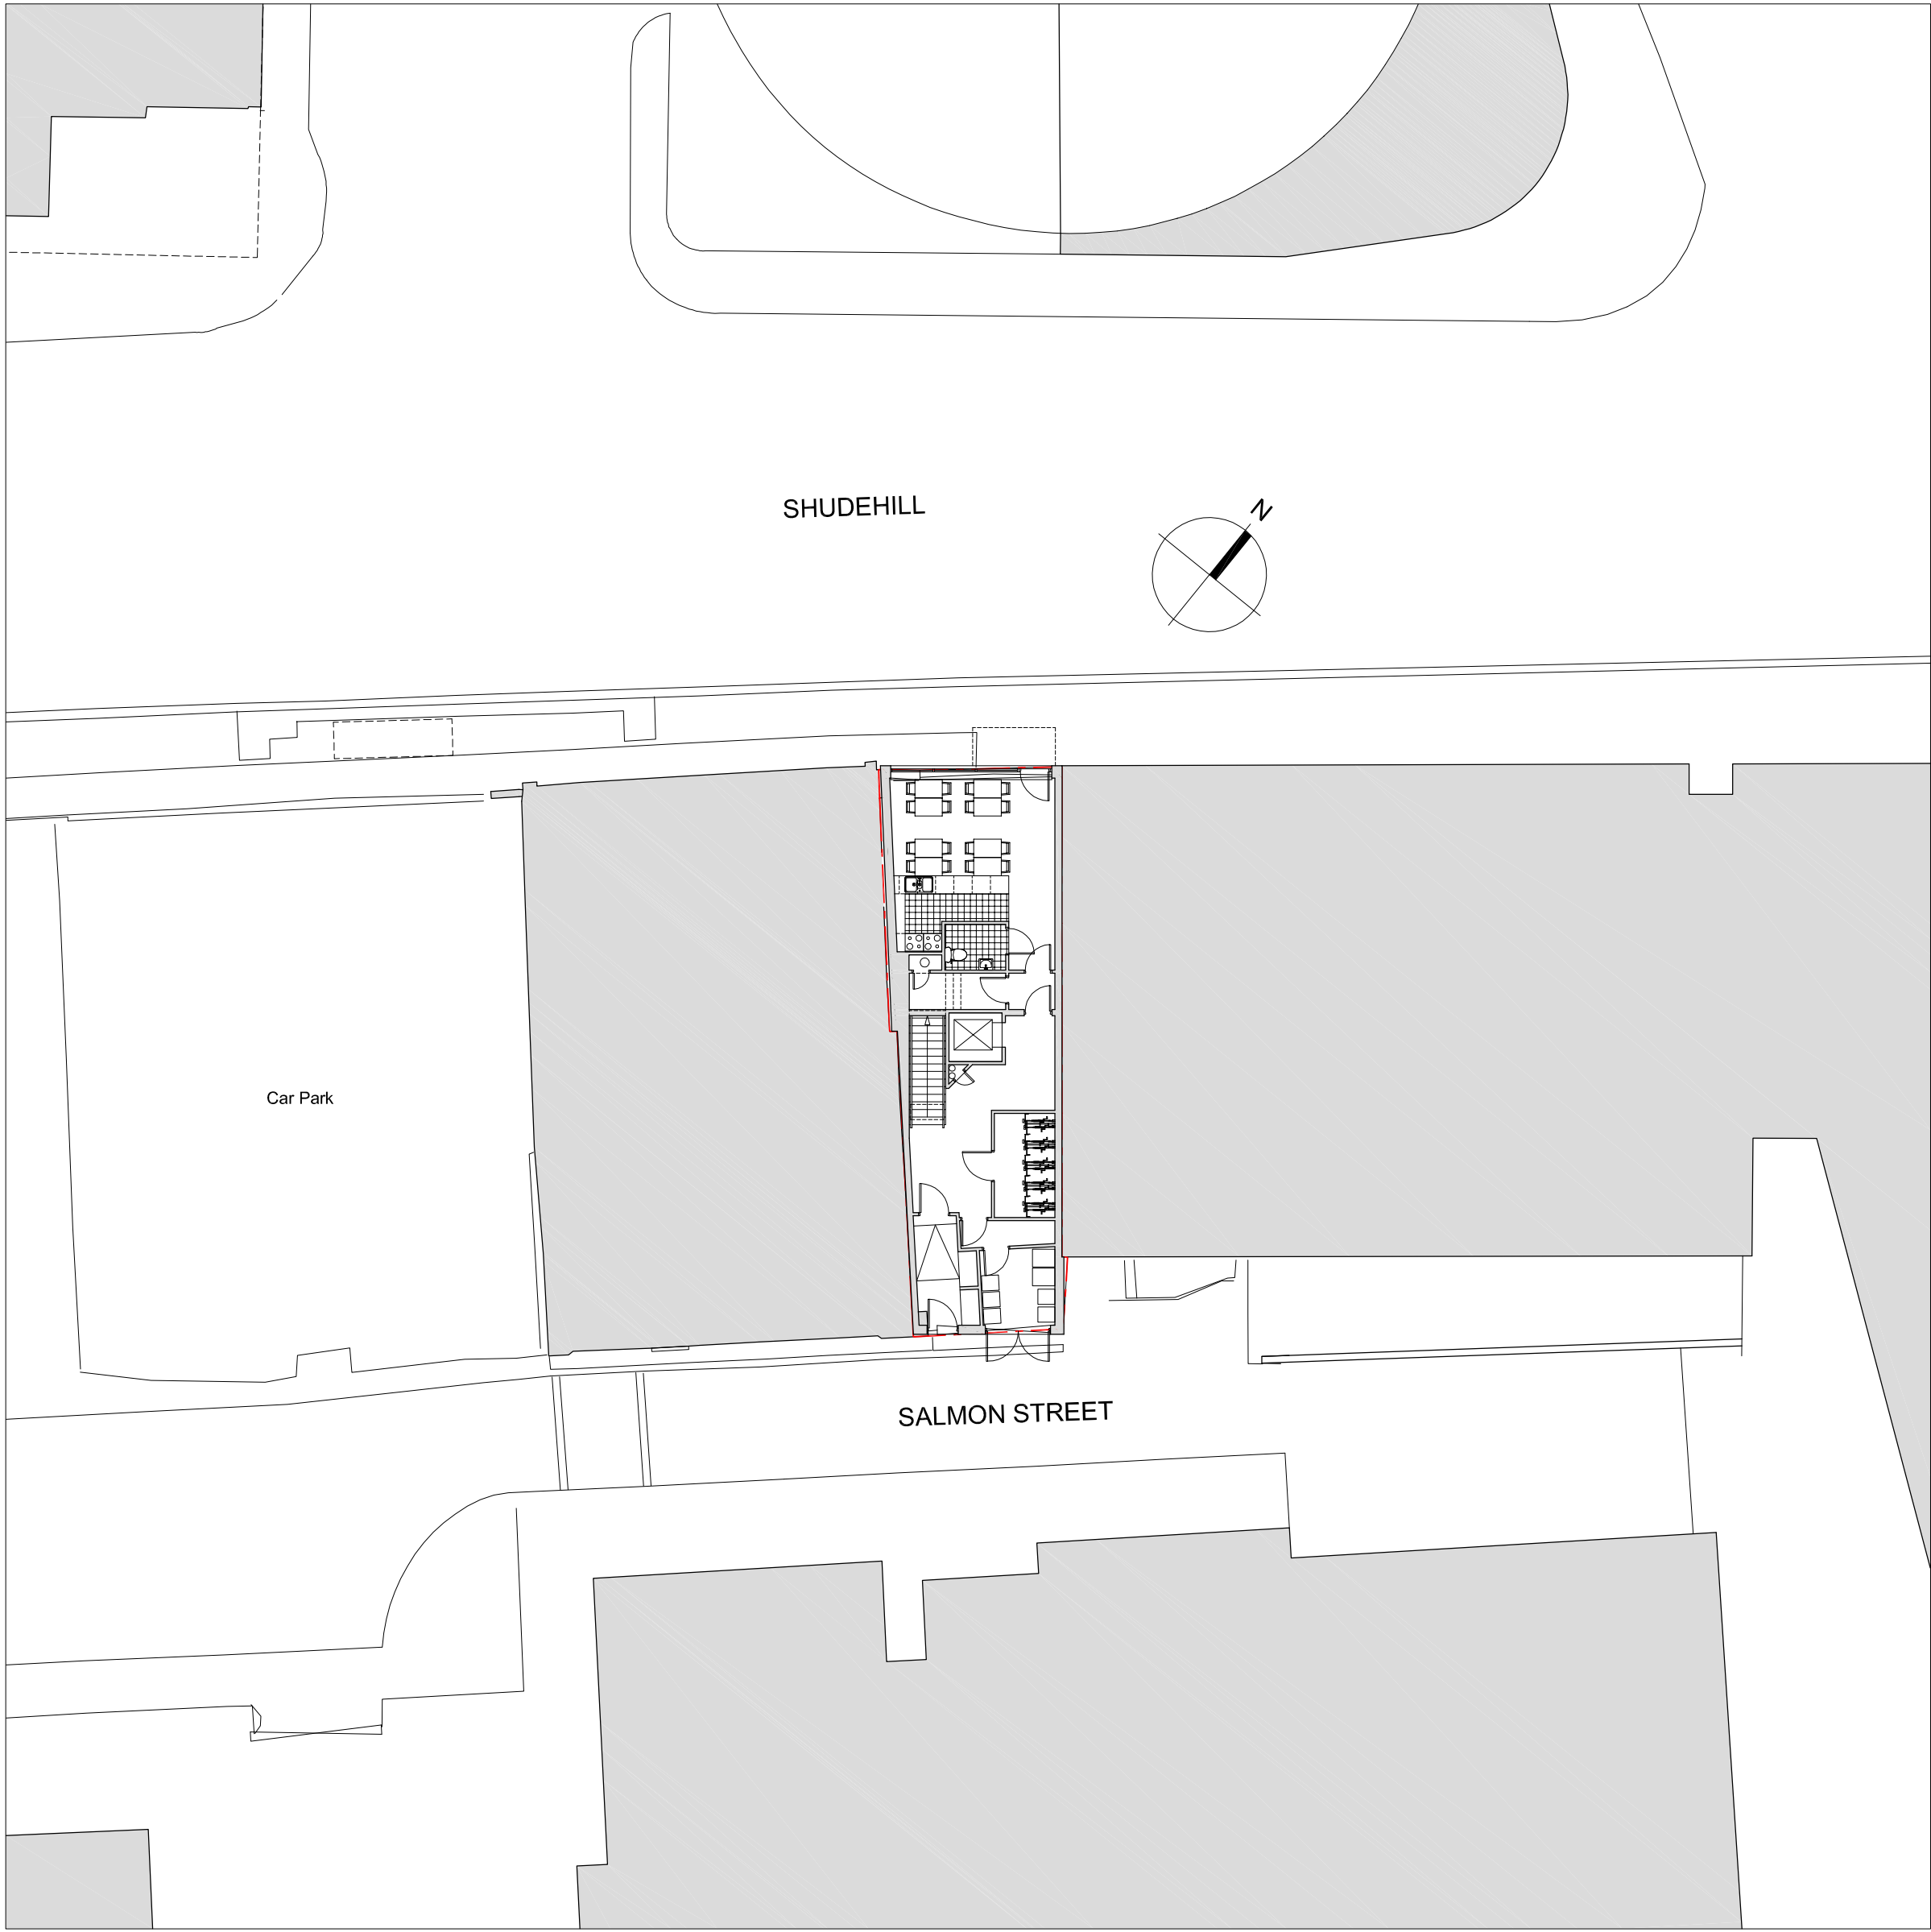

Proposed Site Plan 1:200