



Do not scale from this drawing. All dimensions are to be checked on site prior to construction, manufacture of any components and ordering of materials and equipment. Any discrepancies are to be reported to the architect for clarification.

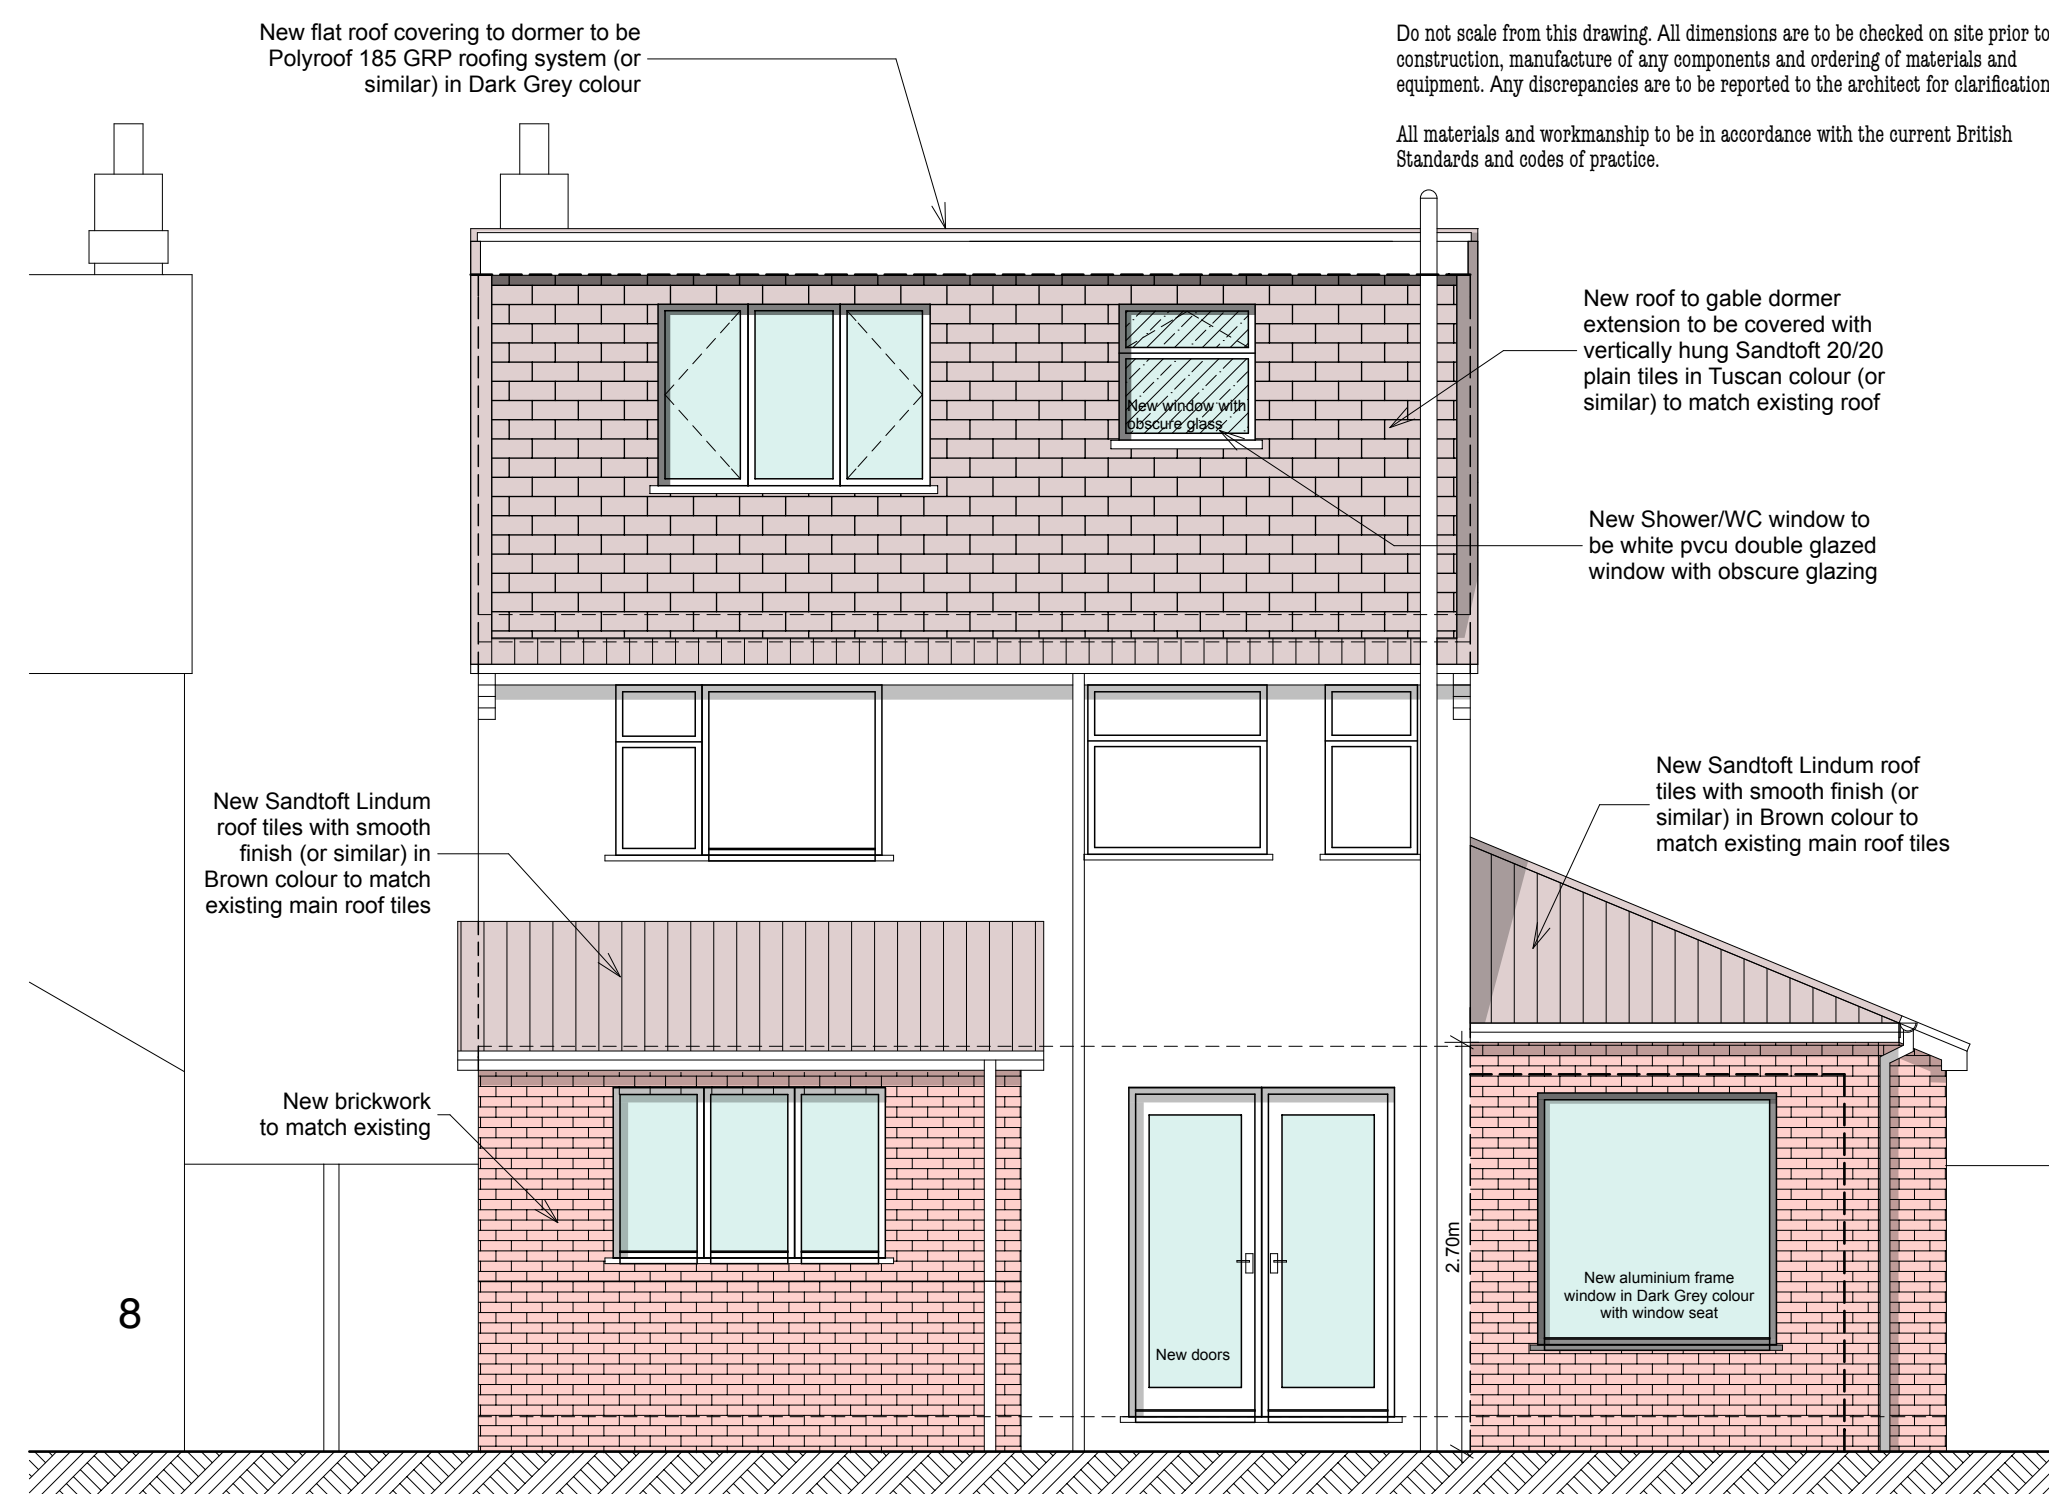

REAR ELEVATION TO GARDEN

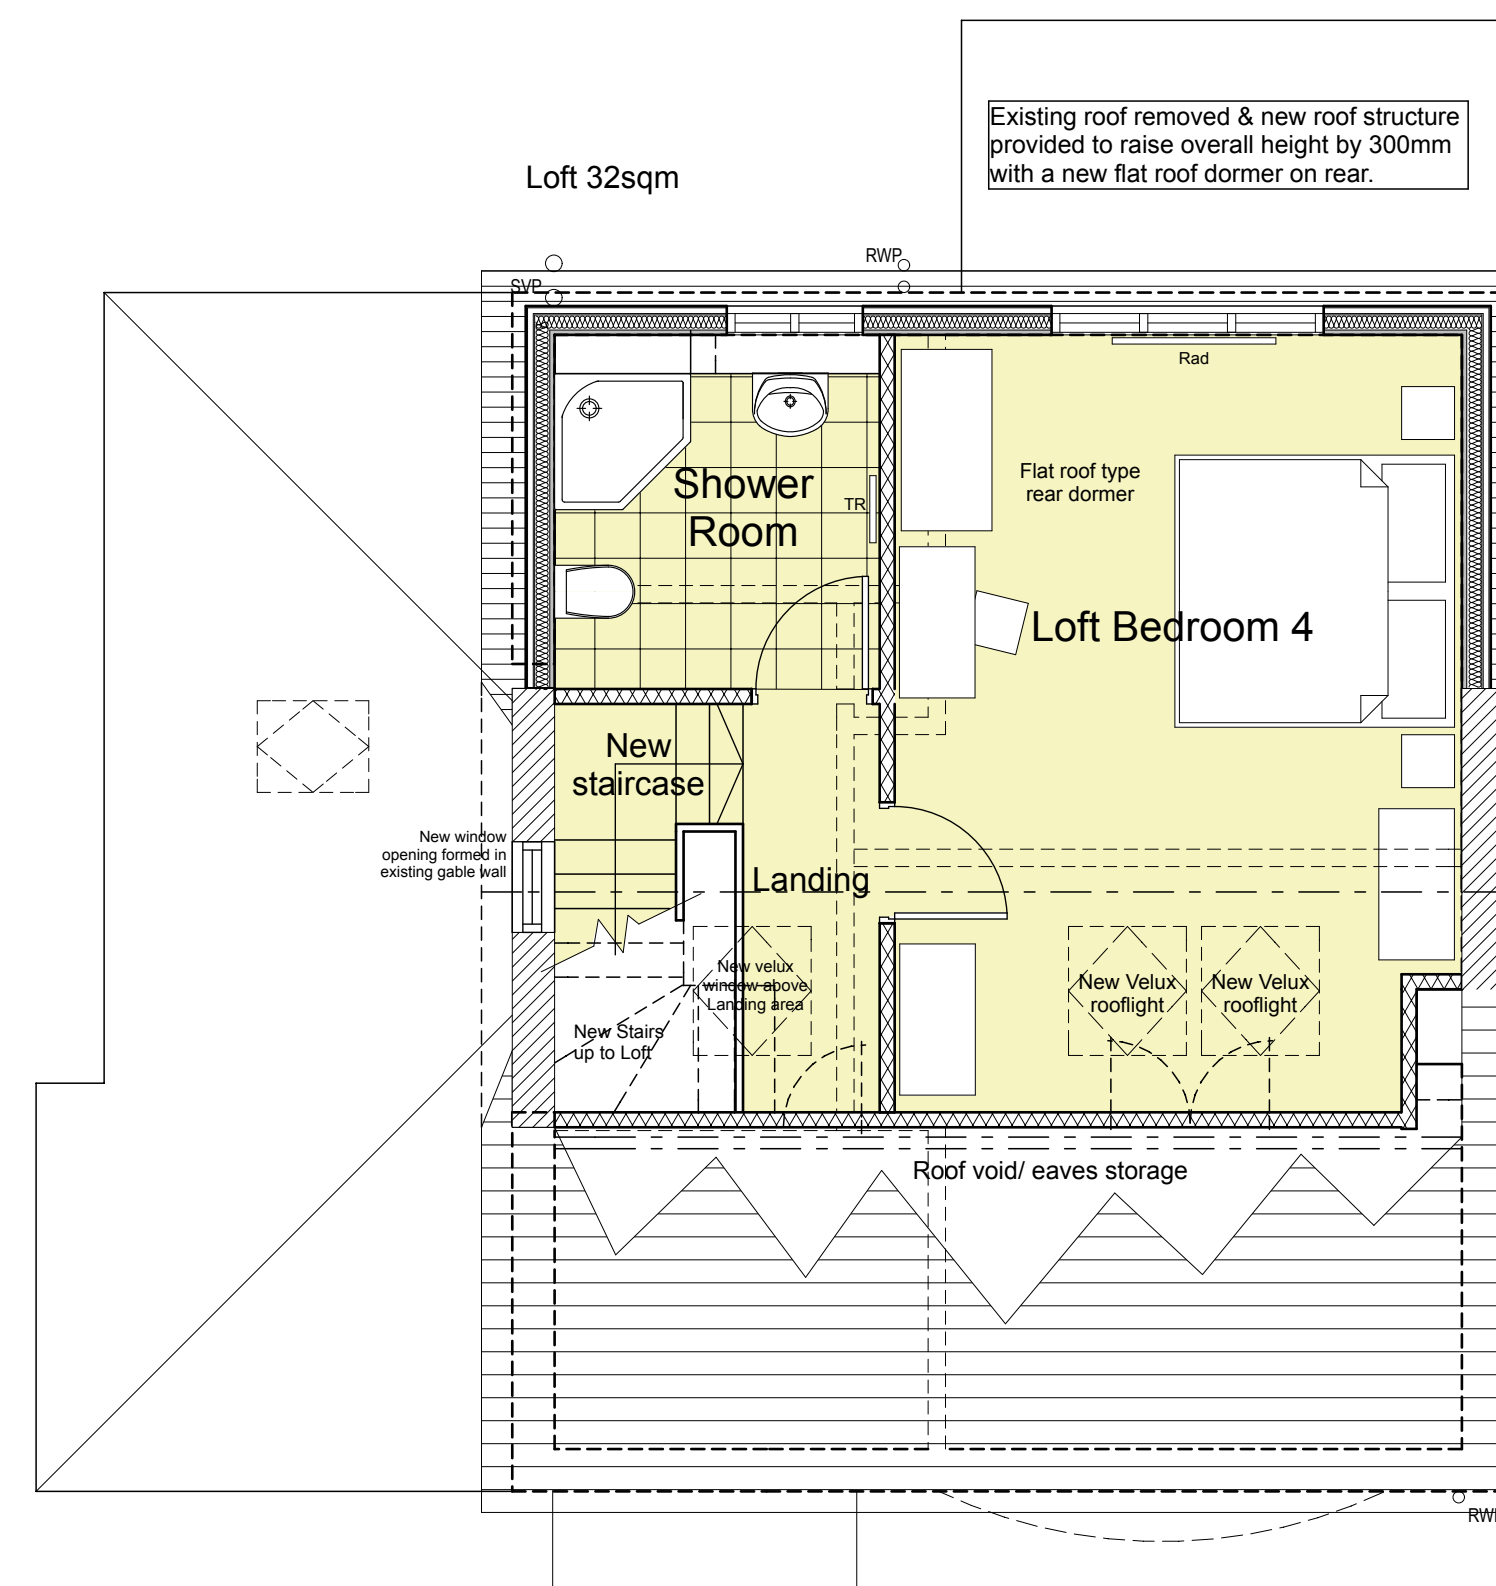

SECOND FLOOR LOFT/ ROOF PLAN

PLANNING ISSUE

Drawn
MM
Rex

T: 0161 870 6129
E: mail@mikemacpherson-architects.co.uk
www.mikemacpherson-architects.co.uk