




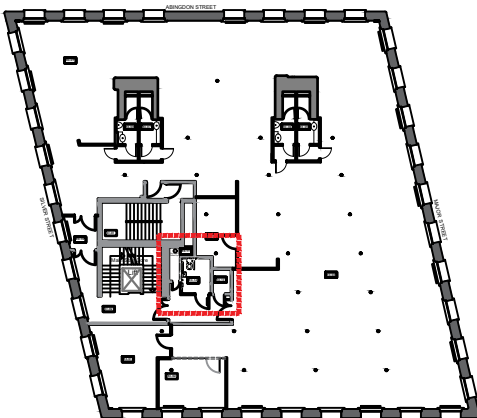


LOCATION PLAN

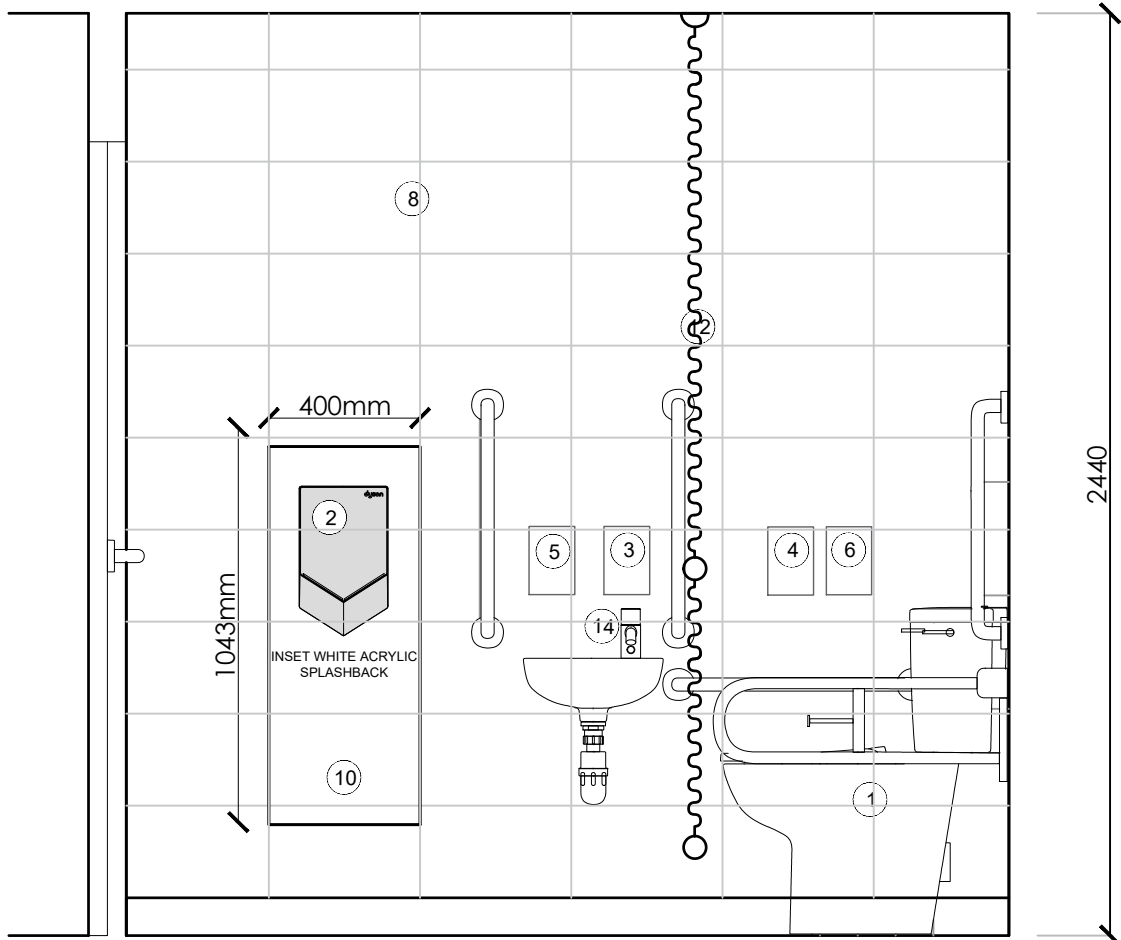


ELEVATION A-A

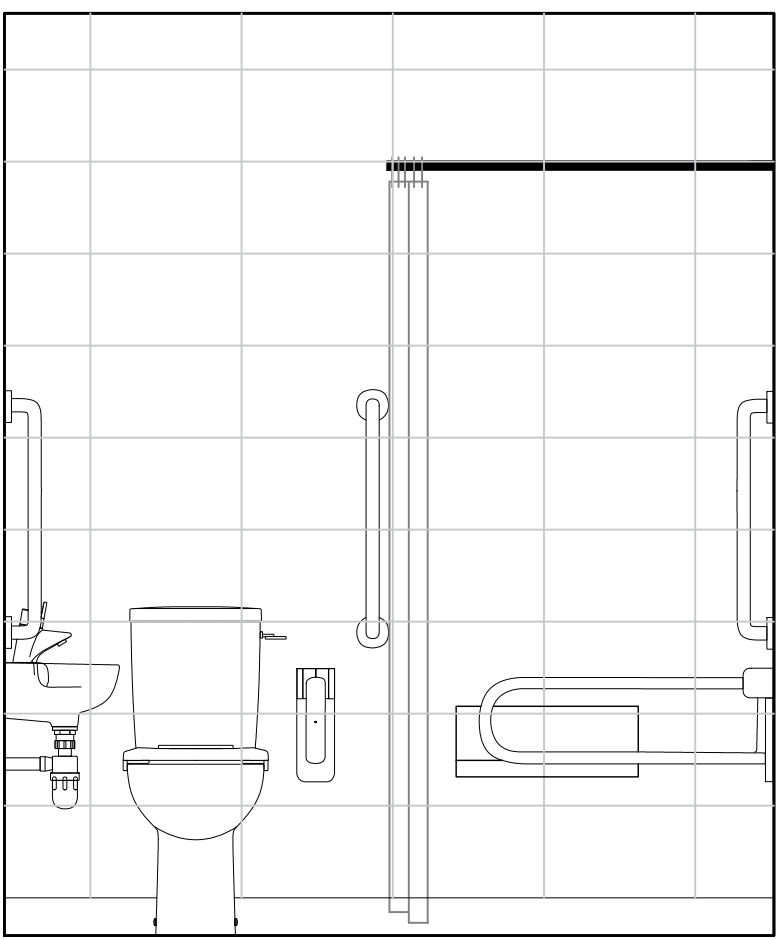


ELEVATION B-B

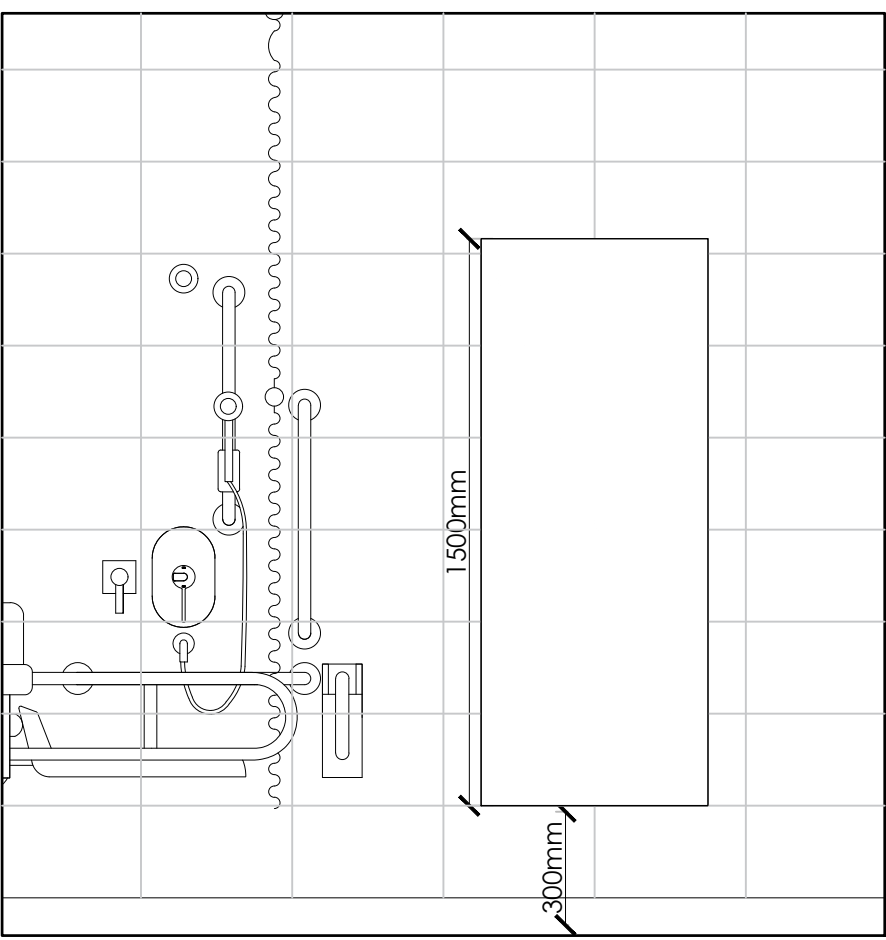

ELEVATION C-C

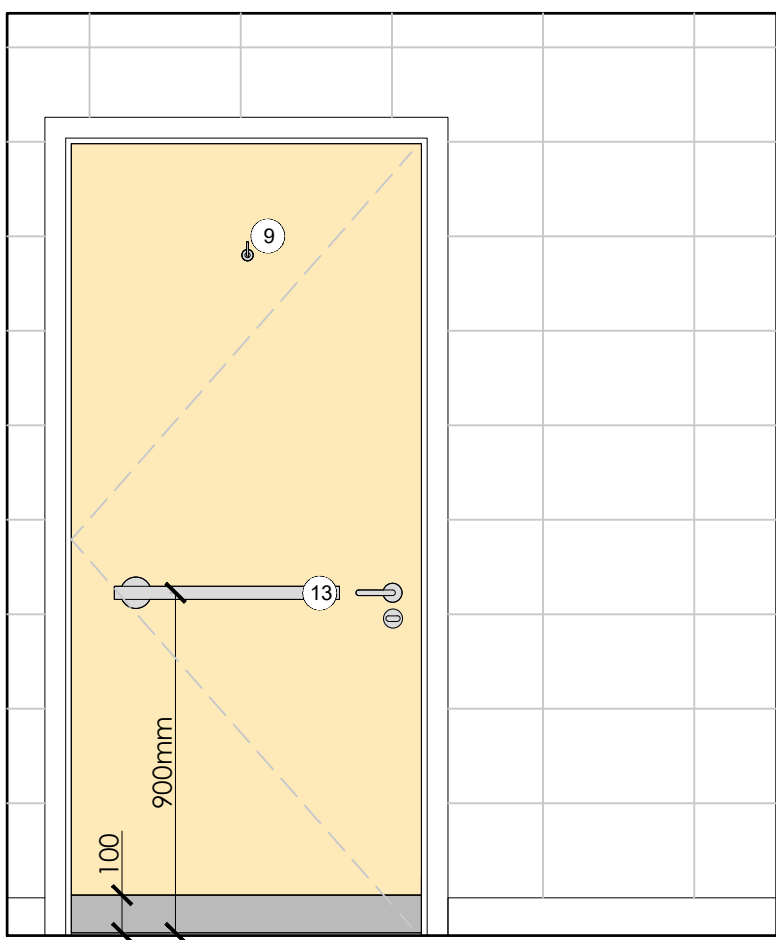

ELEVATION D-D

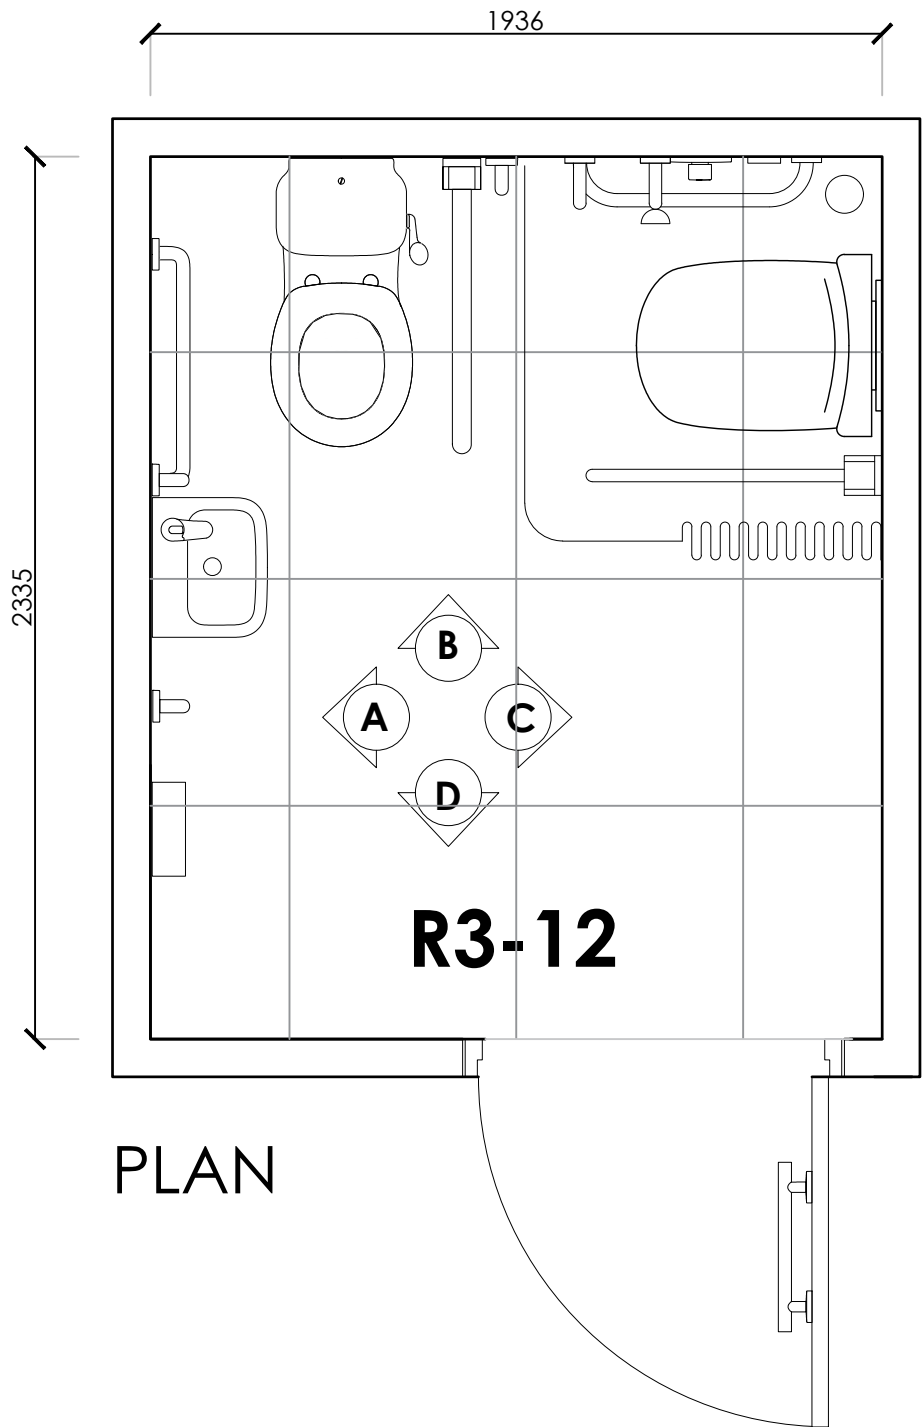


PLAN

SPECIFICATION: DISABLED TOILET

- ① DOC M PACK - IDEAL STANDARD DOC M CONTOUR 21+ CLOSE COUPLED WC WITH STAINLESS STEEL GRAB RAILS & GREY SEAT (LH/RH-SEE PLAN LAYOUT)
- ② WALL MOUNTED HAND DRYER, STAINLESS STEEL-NEW DYSON TO MATCH WCs
- ③ WALL MOUNTED SOAP DISPENSER - BRUSHED STAINLESS STEEL FINISH
- ④ STAINLESS STEEL WALL MOUNTED TOILET ROLL DISPENSER
- ⑤ STAINLESS STEEL WALL MOUNTED PAPER TOWEL DISPENSER
- ⑥ ALARM RESET BUTTON
- ⑦ MIRROR: WALL MOUNTED MIRROR WITH CONCEALED FIXINGS, FLUSH WITH TILES
- ⑧ WALL FINISH - SOLANA 400 X 250mm GLOSS WHITE TILES BY CERAMIC INTERNATIONALE LEEDS - CONTACT DANNY MALONE 07411 473571
GROUT : MAPEI 110 MANHATTAN 2000
- ⑨ DOOR MOUNTED COAT HOOK (REAR OF DOOR) - STAINLESS STEEL
- ⑩ WHITE ACRYLIC PANEL FLUSH WITH WALL TILING 400 X 900mm
- ⑪ FLOOR TILING: SEE FLOOR FINISH DRAWING 1213-03-FL-01
- ⑫ DDA - ALARM PULL CORD
- ⑬ DDA - STAINLESS STEEL GRAB RAIL TO DOOR
- ⑭ BASIN MIXER TAP - IDEAL STANDARD SENSORFLOW 21 A4789(AA) MOUNTED SPOUT WITH INTEGRAL SENSOR, COPPER TUBE INLETS, SERVICING VALVES AND FILTER, MAINS SUPPLIED WITH PRE-MIXED WATER. CHECK TEMPERATURE IS SAFE AND USE AN APPROPRIATE TEMPERATURE REDUCTION DEVICE IF REQUIRED



Flexible Business Interiors

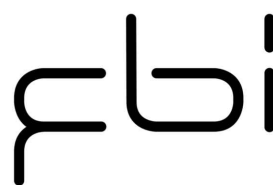

Rev	Date	Description	Initials
-----	------	-------------	----------

B	19.02.21	Coordinated following VE amends.	FLC
A	17.02.21	Coordinated following final site check.	FLC

Client:	ASI
Project:	CAT A + REFURBISHMENT
Address:	101 PRINCESS ST MANCHESTER
Drawing Title:	3RD FLOOR DISABLED WC SHEET 3
Date:	05.02.2021
Project Number:	1213
Scale:	1:20@A1
Drawn by:	FLC
Drawing Number:	1213-03-WC03B

bluesky Design
INTERIORS LIMITED

Studio 1, 169 High Street, Boston Spa, Leeds LS23 6BH
Tel: 01937 845 399 www.blueskydesigninteriors.co.uk

FOR CONSTRUCTION