



PROPOSED FRONT GARDEN PLAN

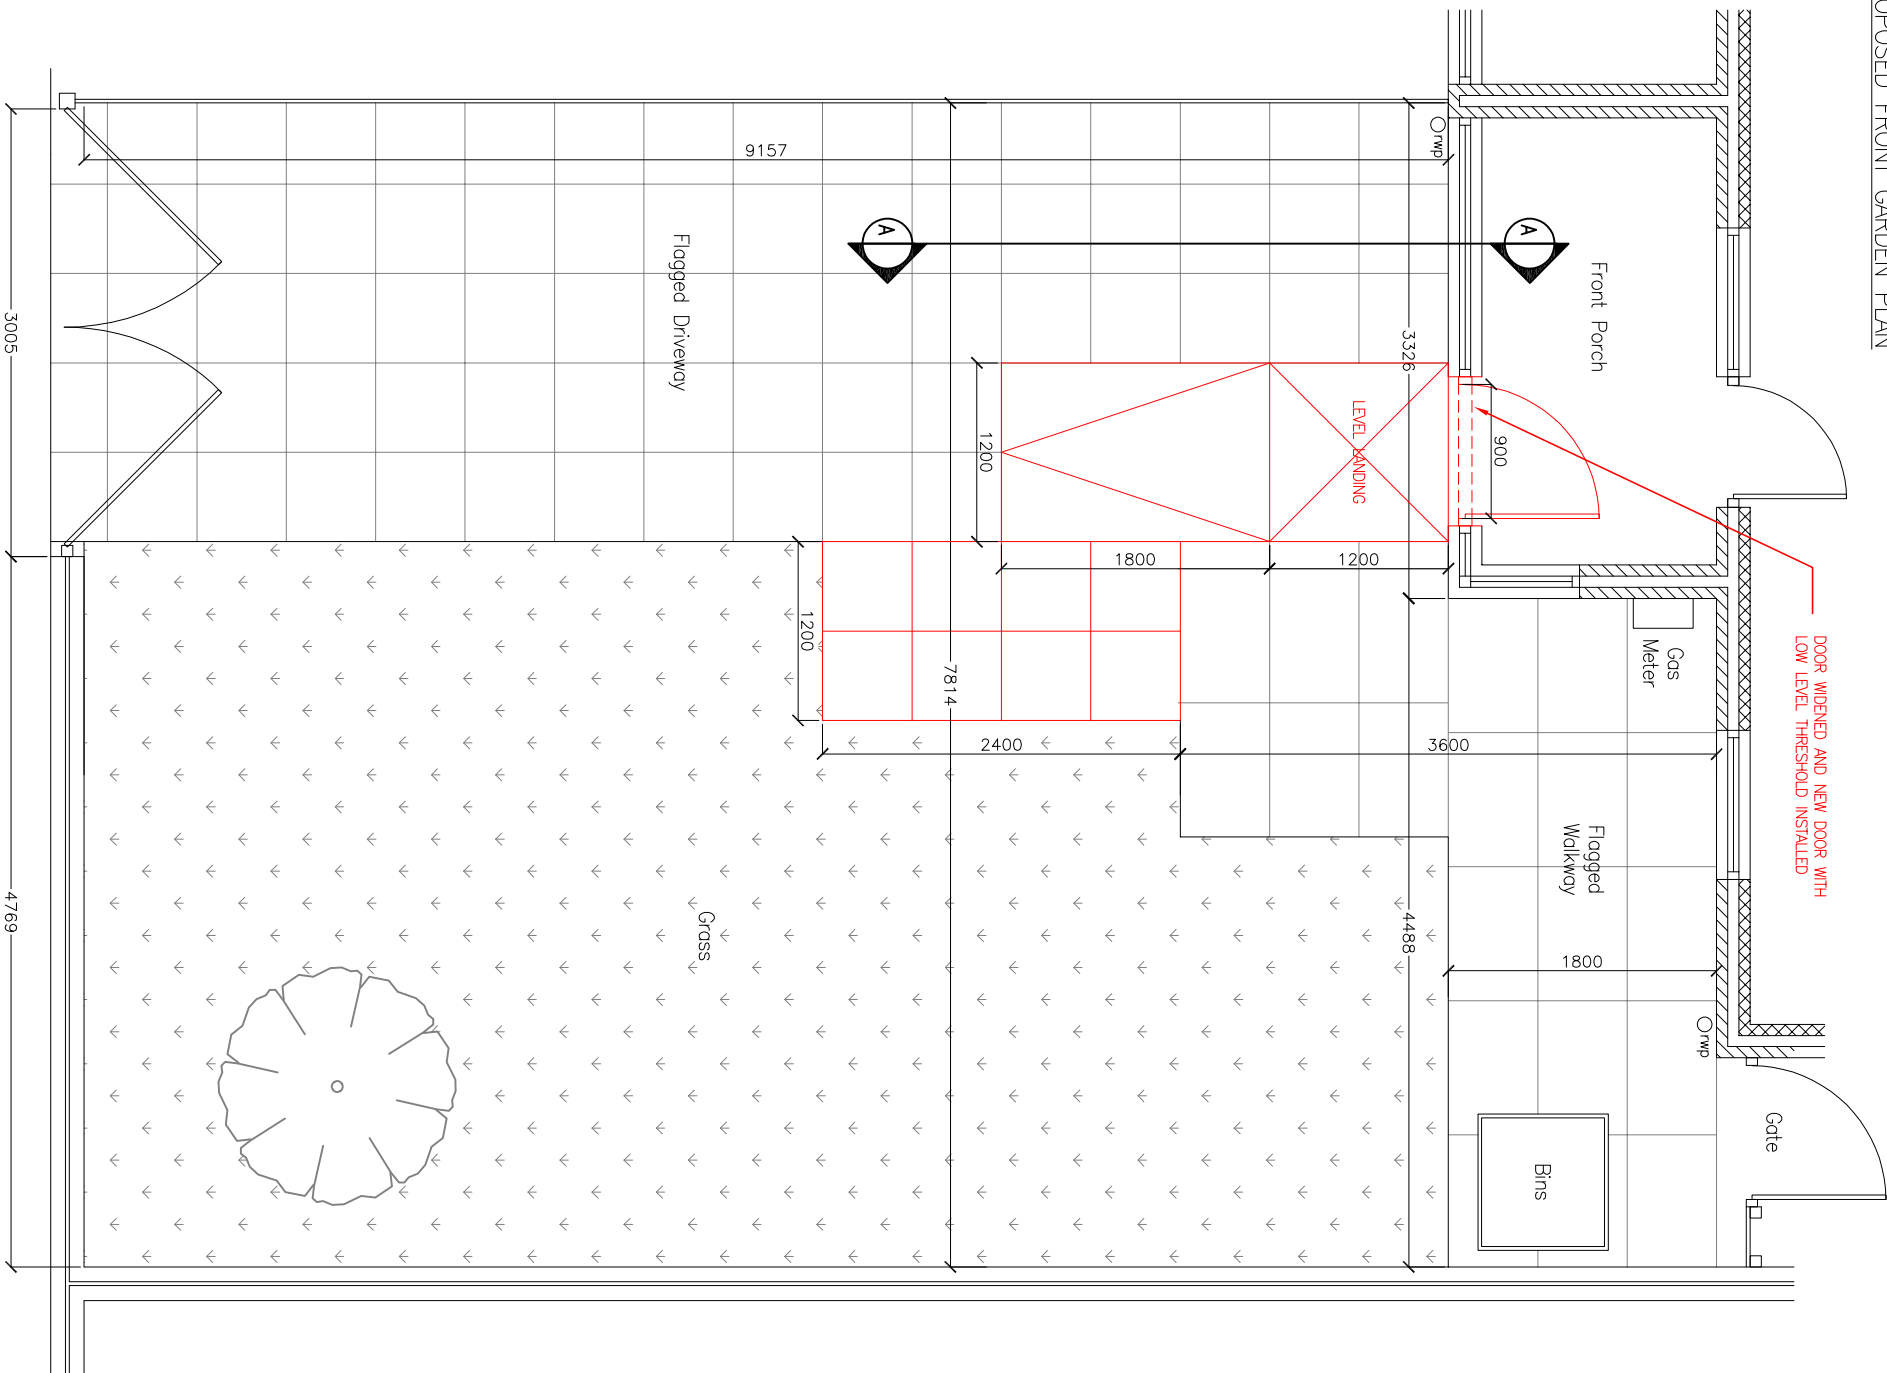

SCHEDULE OF PROPOSED WORKS:

- Install ramp and flagged area as shown on layout.
- Widen front door and install new 900mm wide door with low level threshold

ELEVATION DETAIL A-A

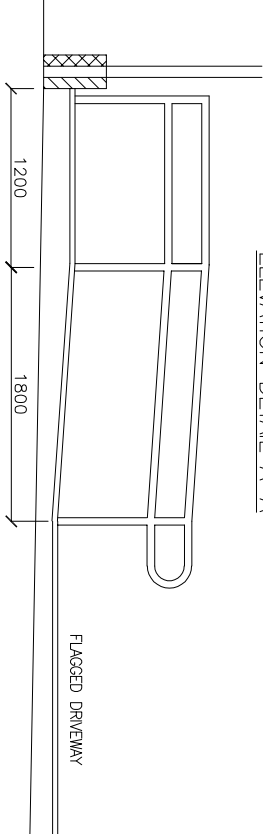

REV	DESCRIPTION	DATE	BY	CHK
Project: 7 Willock Street, Manchester				
Drawing Title: Proposed Front Garden Plan				
Drawing No.: 042-002				
Scale @ A3 1:50				
Revision:		Status:	Drawn By:	Date:
			AU	29/09/20