



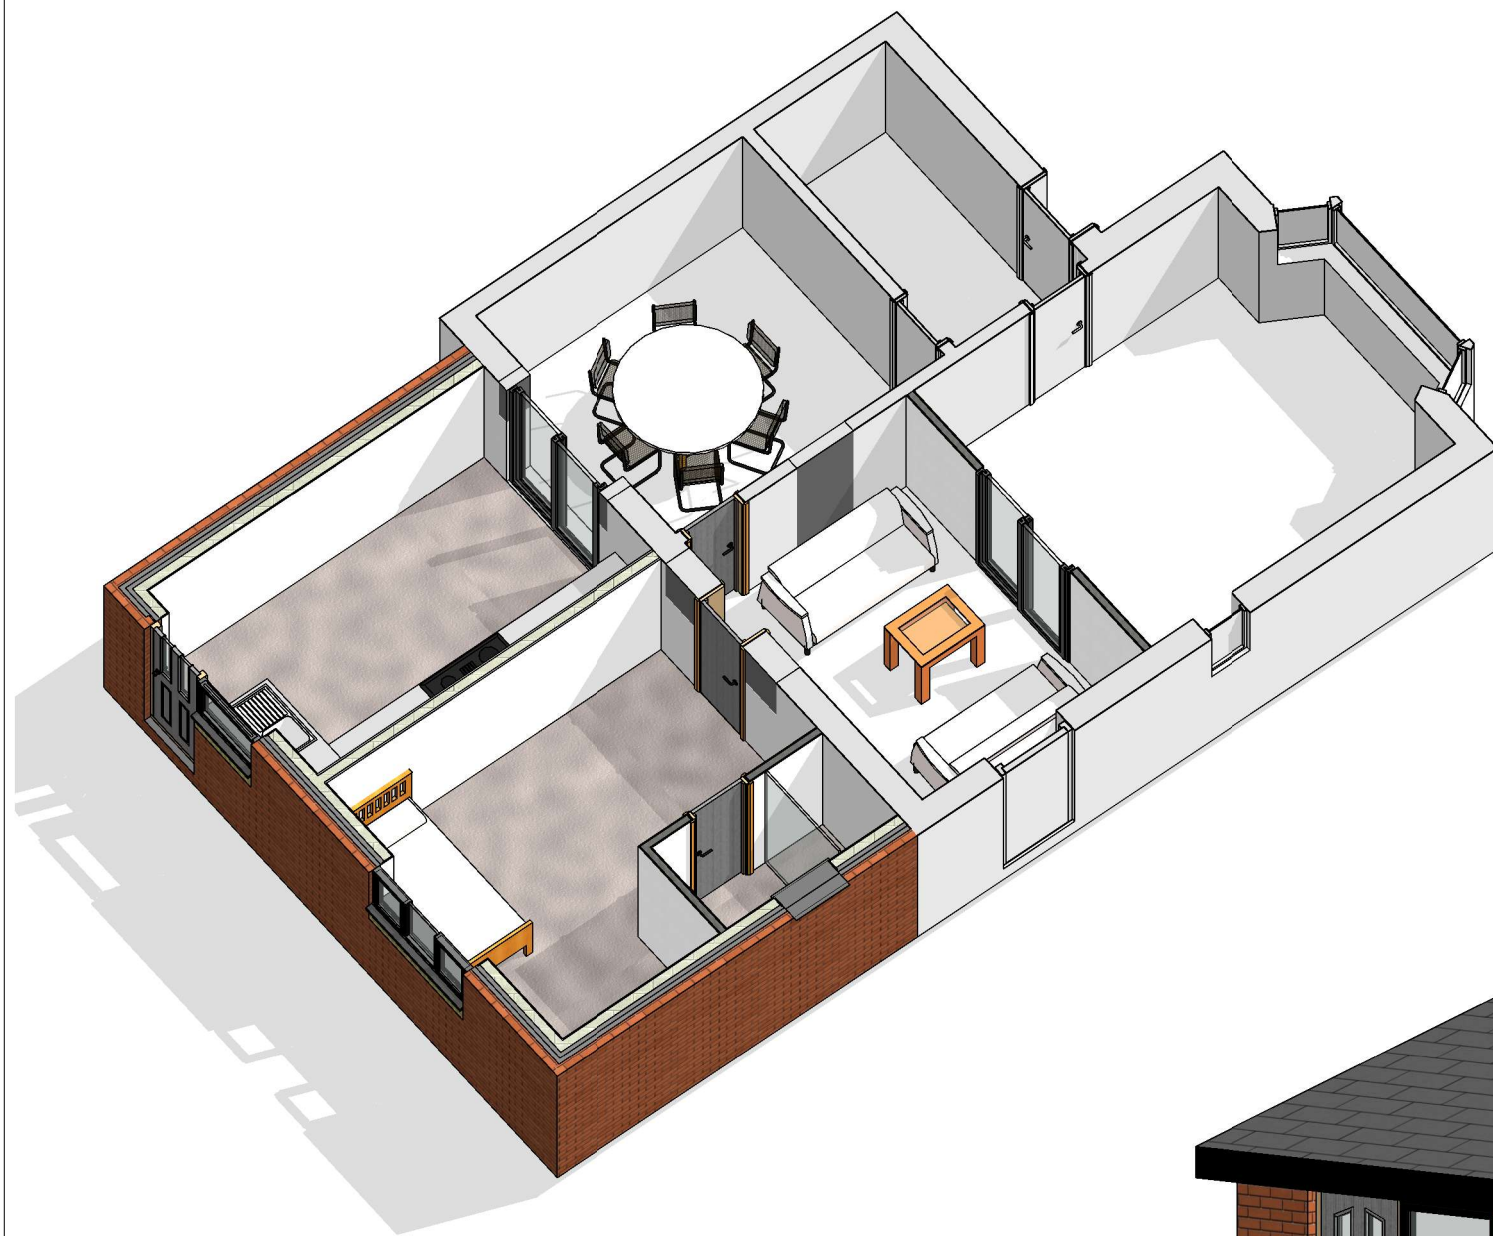

3D Section

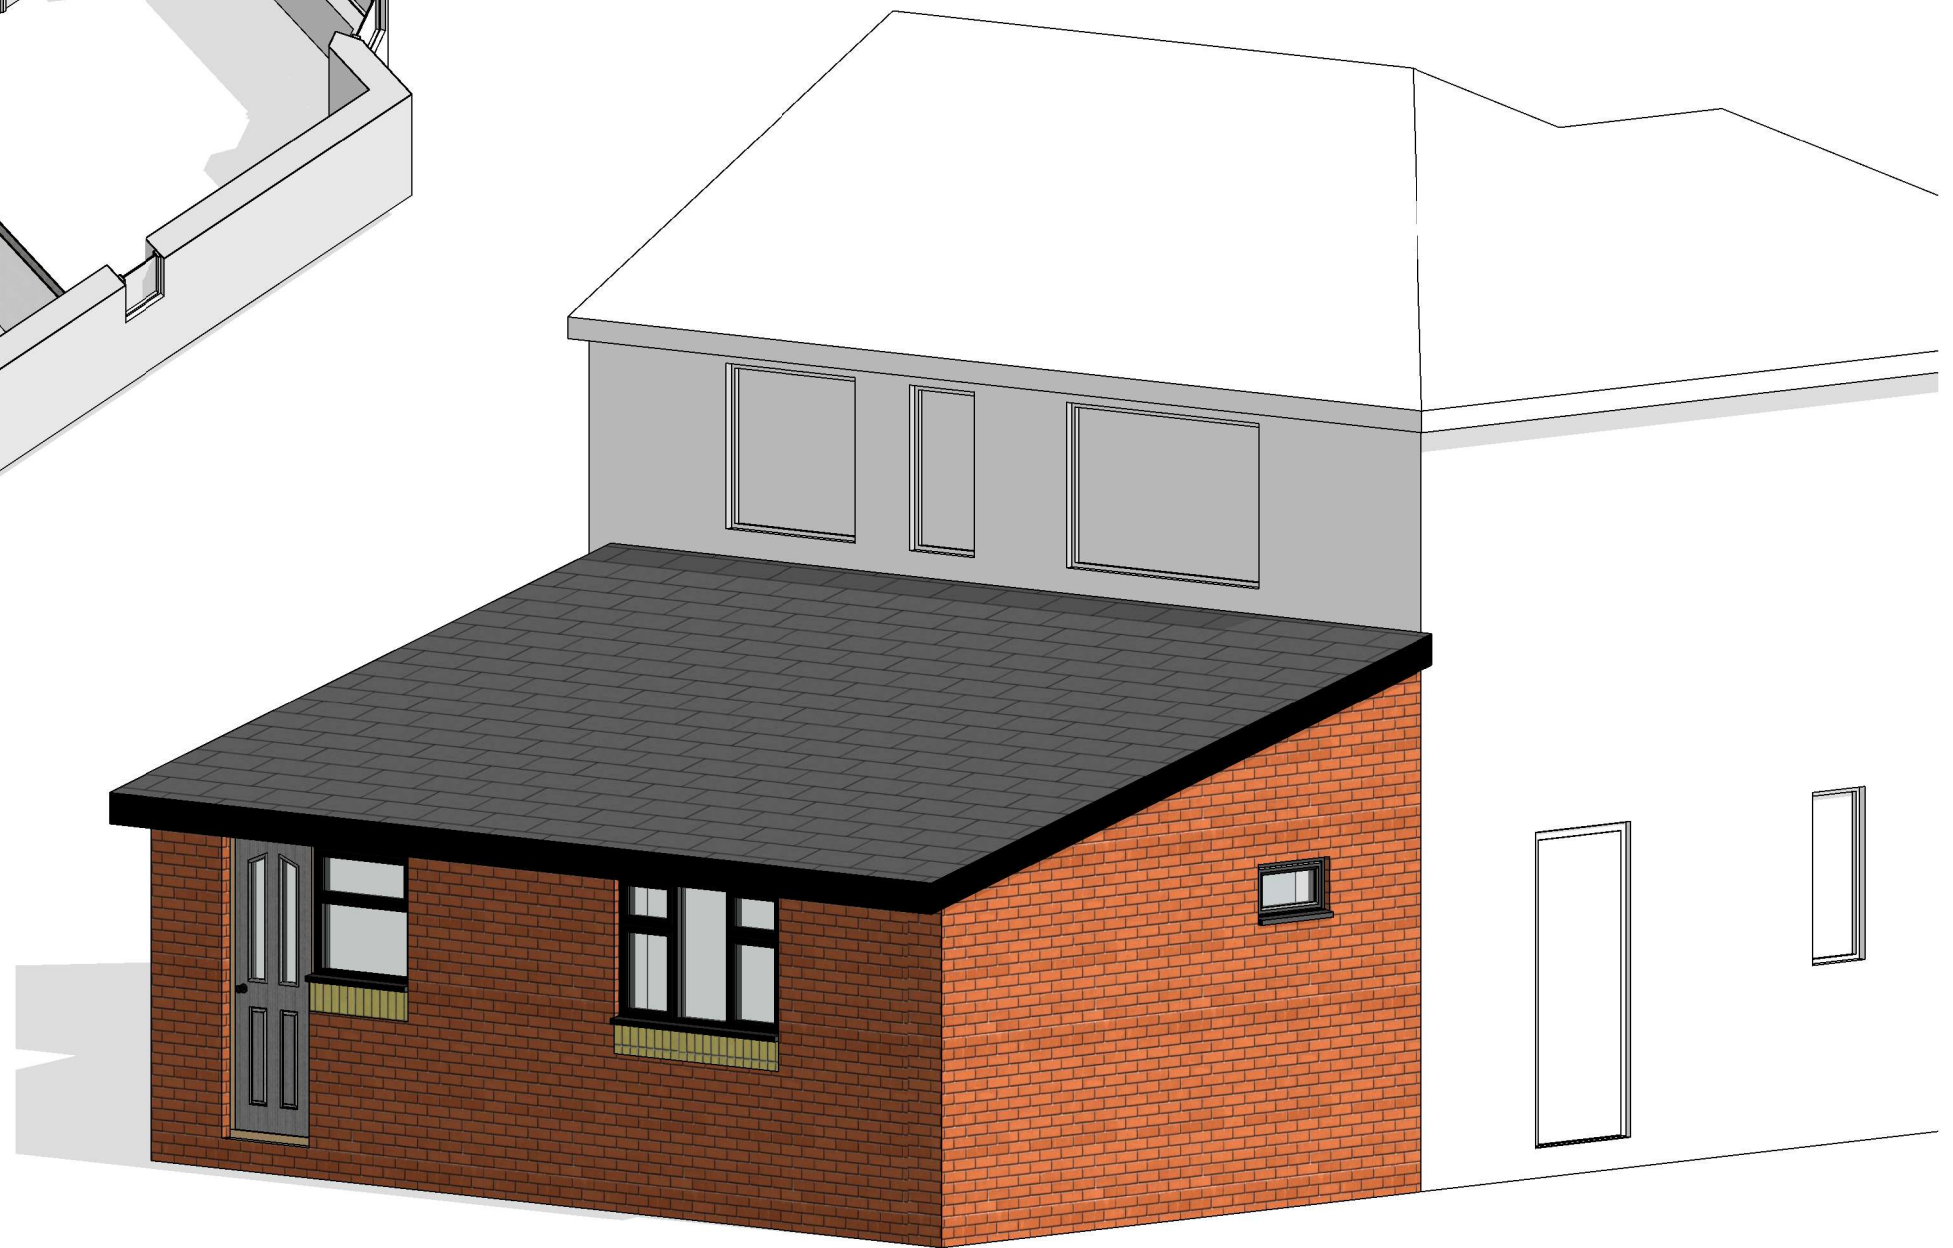

3D Impression

COPYRIGHT © ALL RIGHTS RESERVED BY VIKAS ALYAS LTD. DO NOT SCALE FROM DRAWING. DRAWING INDICATES DESIGN INTENT ONLY. REPORT ANY DISCREPANCIES TO CLIENT / VA LTD. NOT TO BE USED FOR CONSTRUCTION UNLESS STATED SO. TO BE READ IN CONJUNCTION WITH OTHER DRAWINGS OR SPECIFICATION WHERE PROVIDED.

No.	Description	Date
P1	Issue to planning	31.01.2021

PROJECT		ADDRESS		CLIENT			
Single Storey Rear Extension		2021_178 Errwood Rd, Burnage M19 1HU		Mr Khan			
		SHEET		Date 17.12.2020	Project number 2021	Scale (@ A3)	
Manchester City Council	PURPOSE OF ISSUE Prior Notification	3D		Drawn by VA	DRAWING NUMBER		REV
				Checked by VA	A104	P1	