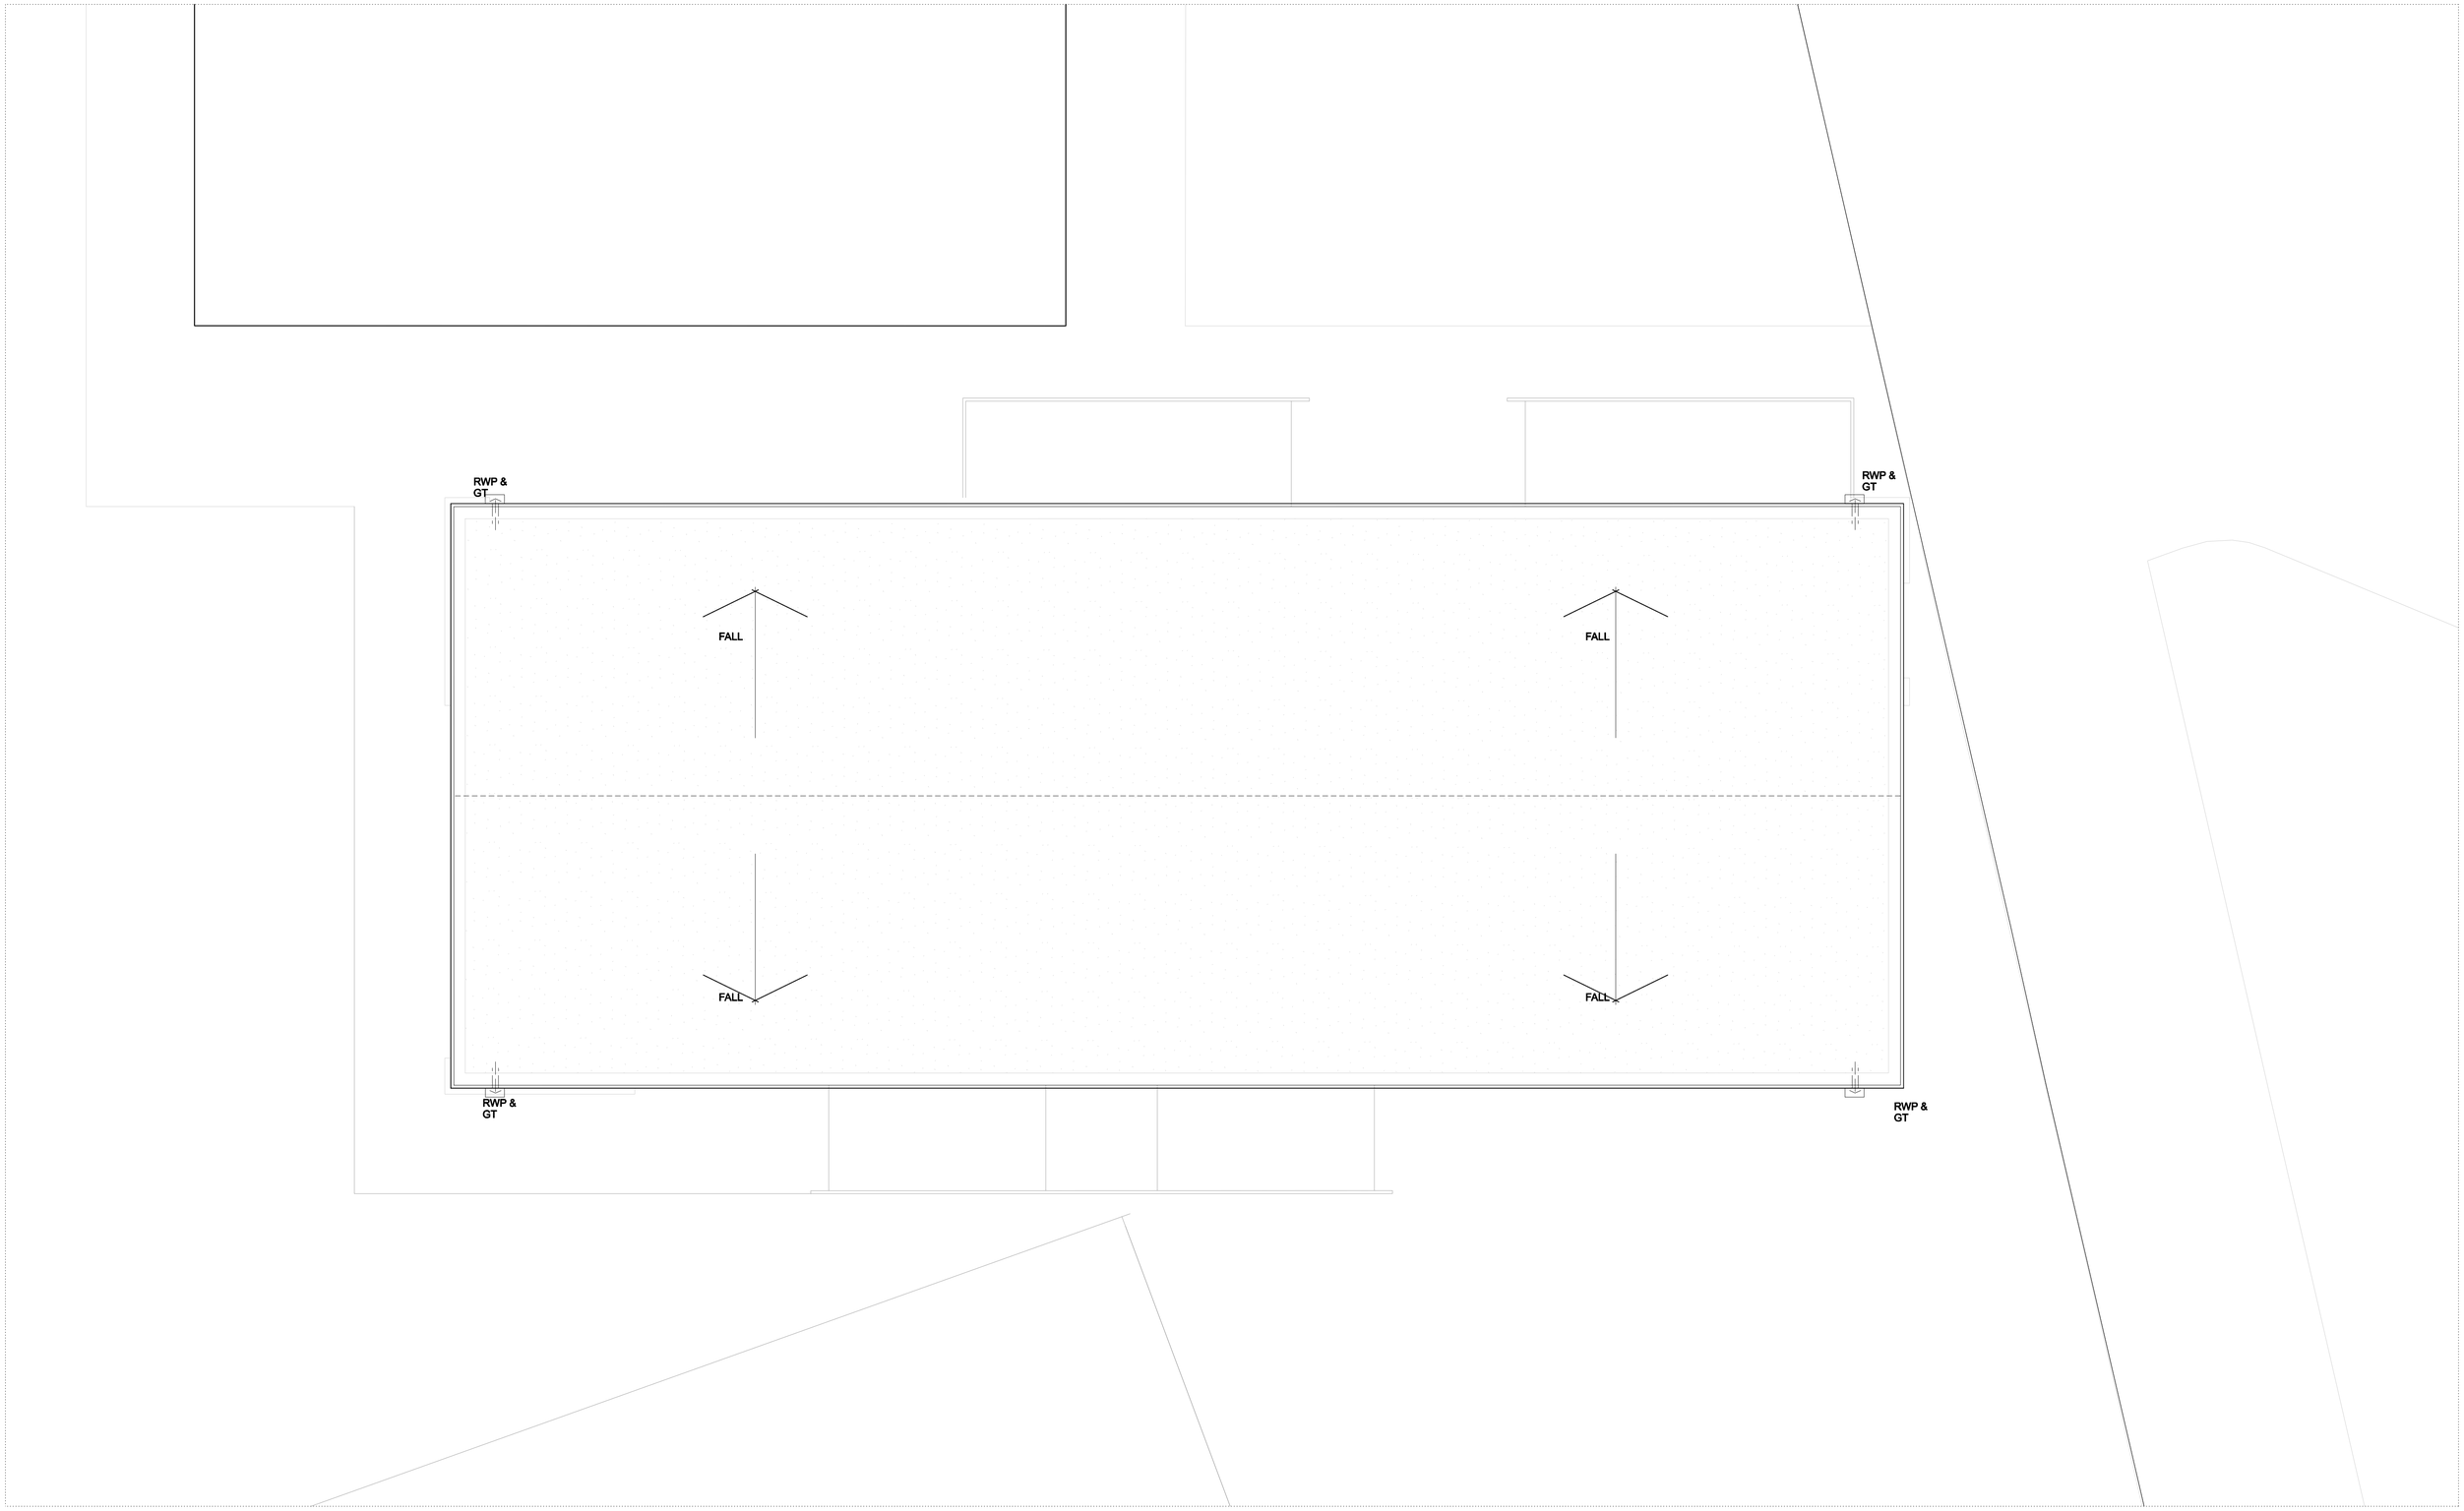

Read drawing in conjunction with relevant specification, Structural Engineers' and Services Engineers' drawings.

Confirm all dimensions before commencement of any work on site or fabrication.

Rev	Date	Description
*	08/03/21	PLANNING Issue

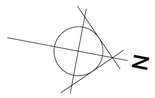



Status

PLANNING

Scale	Drawn by	Date
1:50 @A1	PG	FEB 21

Job number	Drg. number	Revision
21/02	(2-)AP002	*

Notes

Project

New Poratble Classroom at
Deans Trust Ardwick, Plymouth Grove West
Victoria Park, Manchester
M13 0AG

Proposed Roof Plan

cheshire
3 castle park house
31a high street
frodsham
wa6 7aj
t: 01928 733382
f: 0113 2749911
e. mail@daccus.co.uk
daccus
Architects and Construction Managers Ltd.

MF3.EN