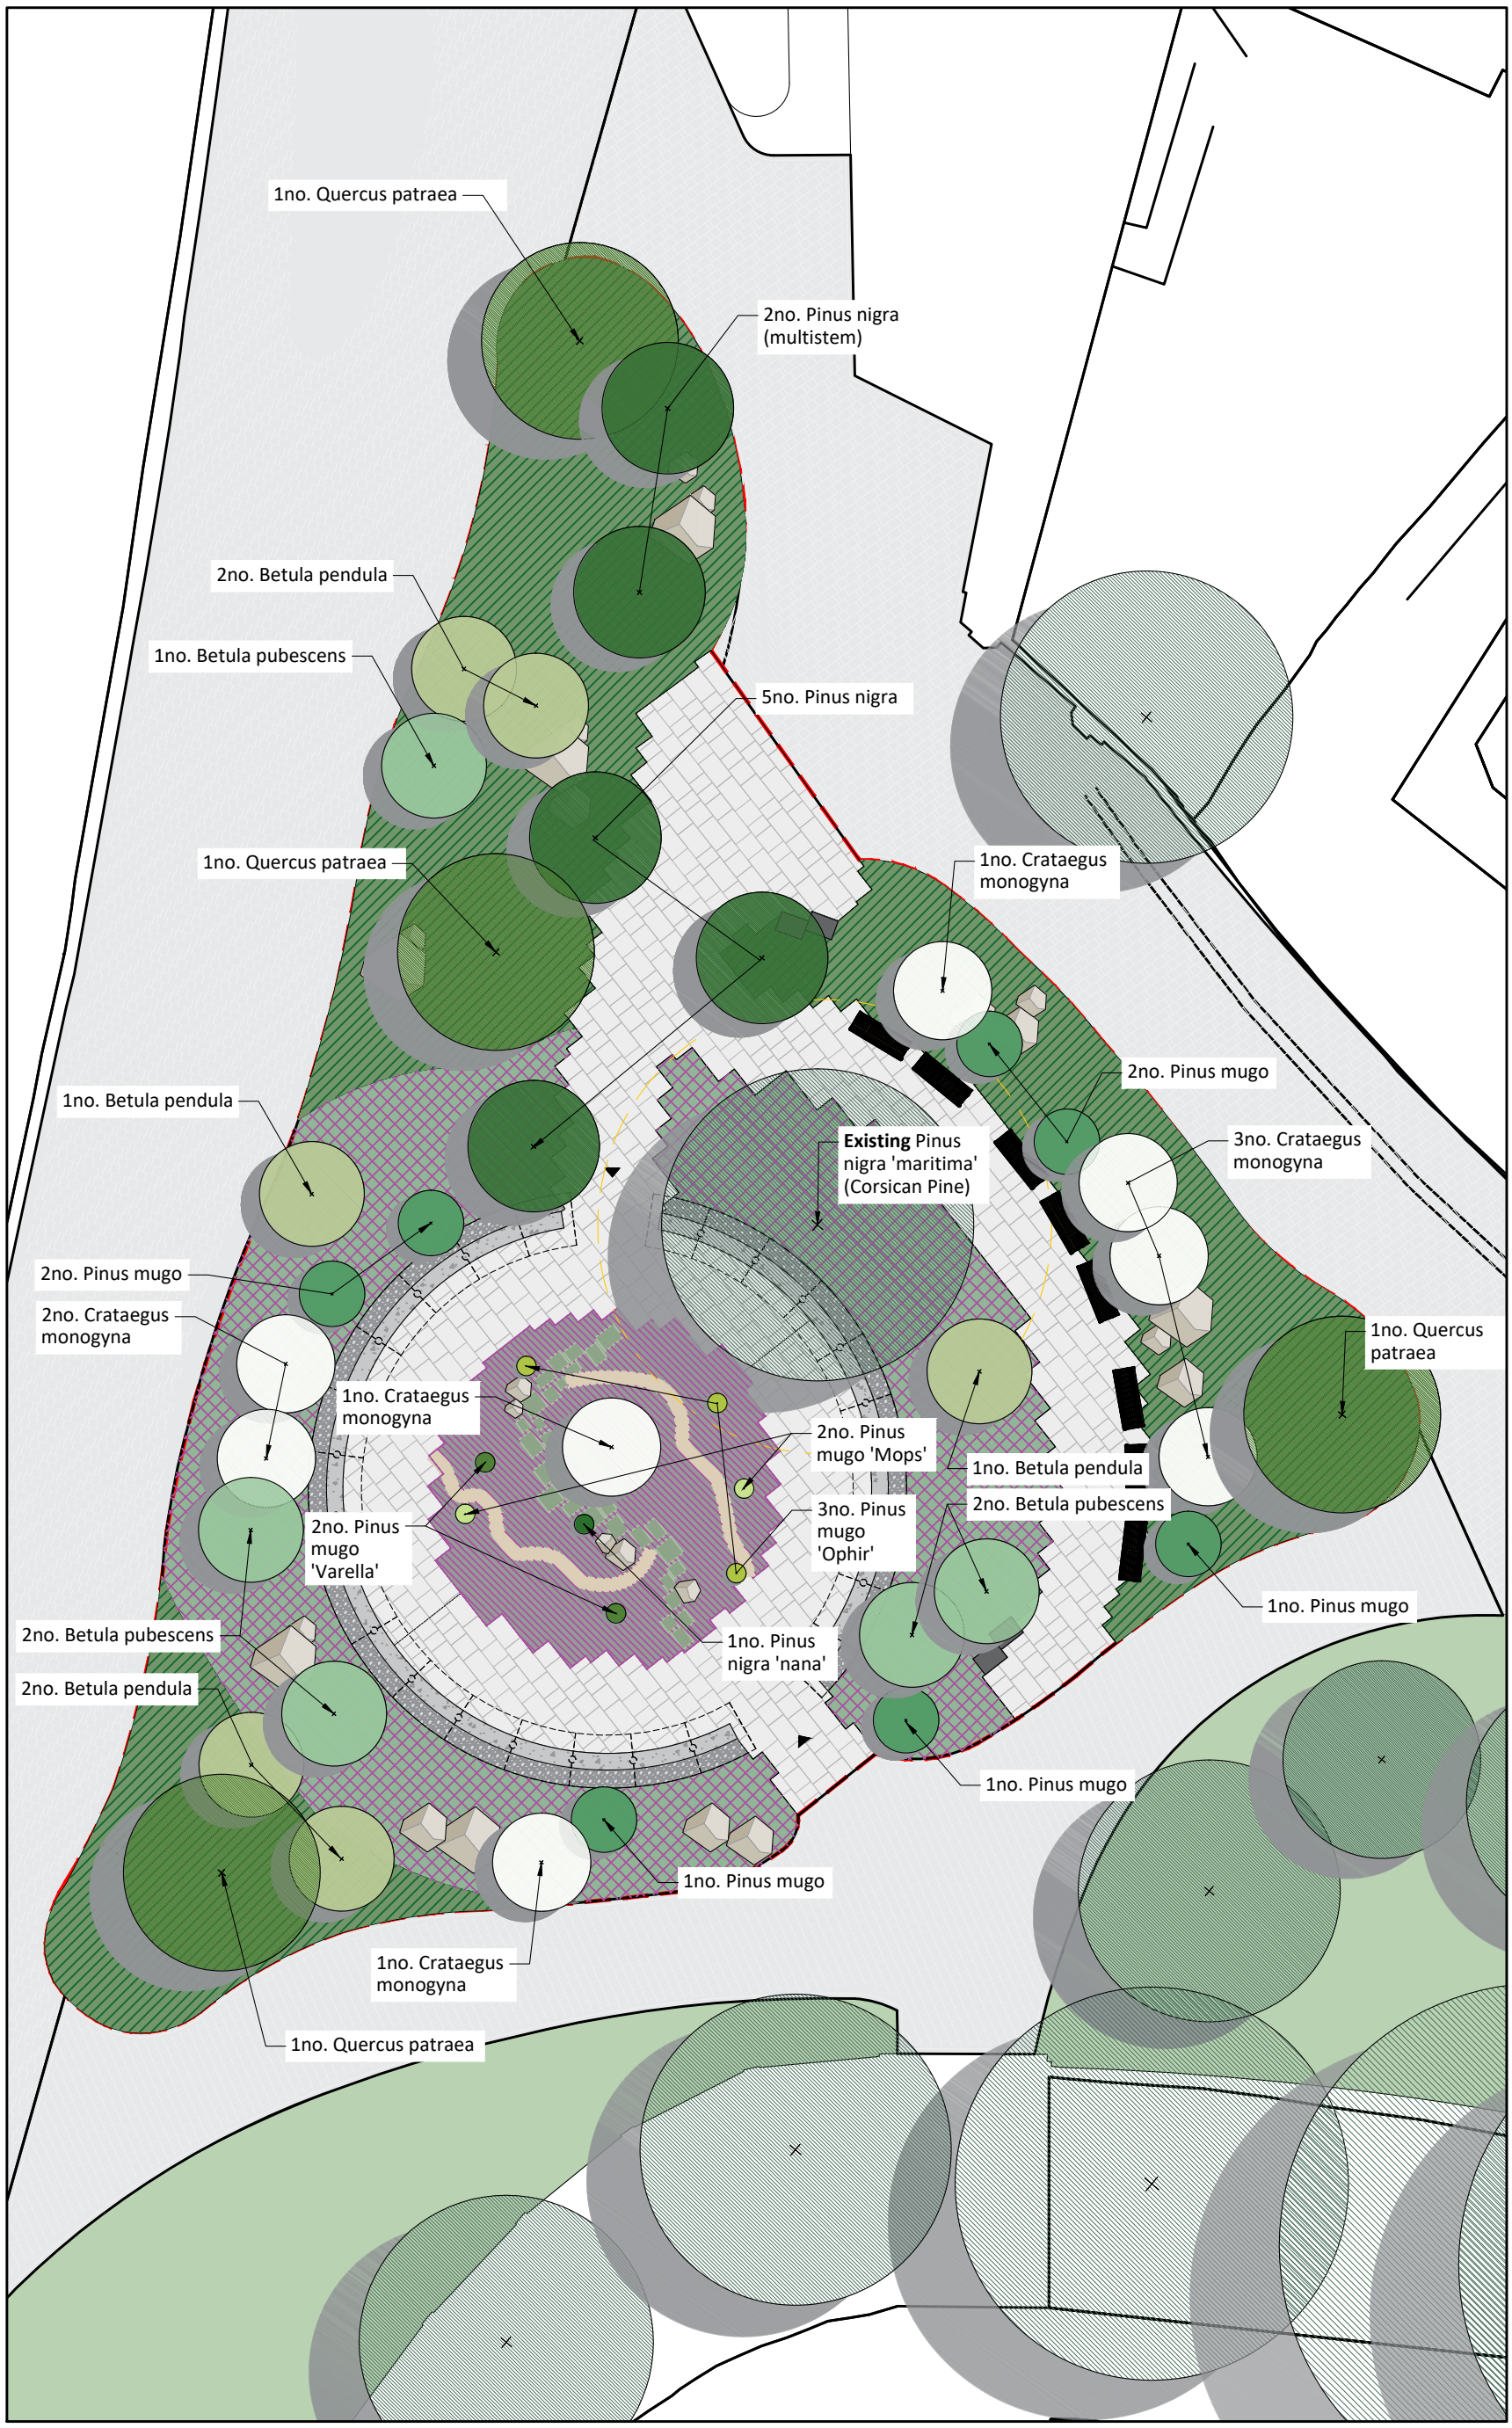

All dimensions to be checked on site.
Figured dimensions to be read in preference to scaled.

BCAL accepts no responsibility for any unauthorised amendments to the drawing and does not permit unauthorised copying of the drawing.

This drawing is copyright and remains the property of BCAL unless otherwise agreed.

Revision	Description	By	On
T 4	2no. Pinus nigras replaced with multistems	SG	26/02/2021
T 3	Tree layout change and areas update	SG	14/12/2020
T 2	Minor annotative amendments	SG	27/11/2020
T 1	Tender Pack	SG	20/11/2020
D 2	Tree layout redesign	SG	07/10/2020
P 1	Planning Package	SG	15/09/2020
D 1	Issued for costing	SG	23/03/2020

TREE SPECIFICATION

Existing Trees
To be reed and root protected. Refer to Arboricultural constraints report

Root protection area
Hand dig only

Proposed Trees
6no. Betula pendula

5no. Betula pubescens

4no. Quercus patraea

3no. Pinus nigra
2no. Pinus nigra (Multistem)

8no. Crataegus monogyna

Dwarf Pines
7no. Pinus mugo

2no. Pinus mugo 'Mops'

3no. Pinus mugo 'Ophir'

2no. Pinus mugo 'Varella'

1no. Pinus nigra 'Nana'

Planting Mix 01
Area: 71m^2

Planting Mix 02:
Area: 385m^2

Planting Mix 03:
Area: 262m^2

Note: See sheet 202 for planting schedule and tree specification

Tree Locations
1:200@A3

STAGE 04 - TENDER

N

0 1 5 10m
1:200 @A3

Client	Manchester City Council	**Scale** 1:200 @ A3	**Created by** SG	**Last edited by** SG	**Date** February 21
Job title	Glade Of Light	**Project number** 19.516	**Drawing number** 200	**Issue** T 4	**Checked** AT
Drawing title	Soft Landscape				

19 OLD HALL STREET
LIVERPOOL
L3 9JQ
TELEPHONE +44 (0)151 242 6161
FACSIMILE +44 (0)151 236 4467
EMAIL office@bcalandscape.co.uk
WEB SITE www.bcalandscape.co.uk

BCA Landscape