



Existing Materials Key

- Thermowood Cladding
- Proteus HR Aluminium
Rainscreen Cladding - Merlin Grey
- Curtain Wall Panels
- Curtain Wall Glazing
- Proteus HR Aluminium
Rainscreen Cladding - Dark Titanium
- Adjacent Buildings

1 North Church Street Elevation as Existing
1 : 200

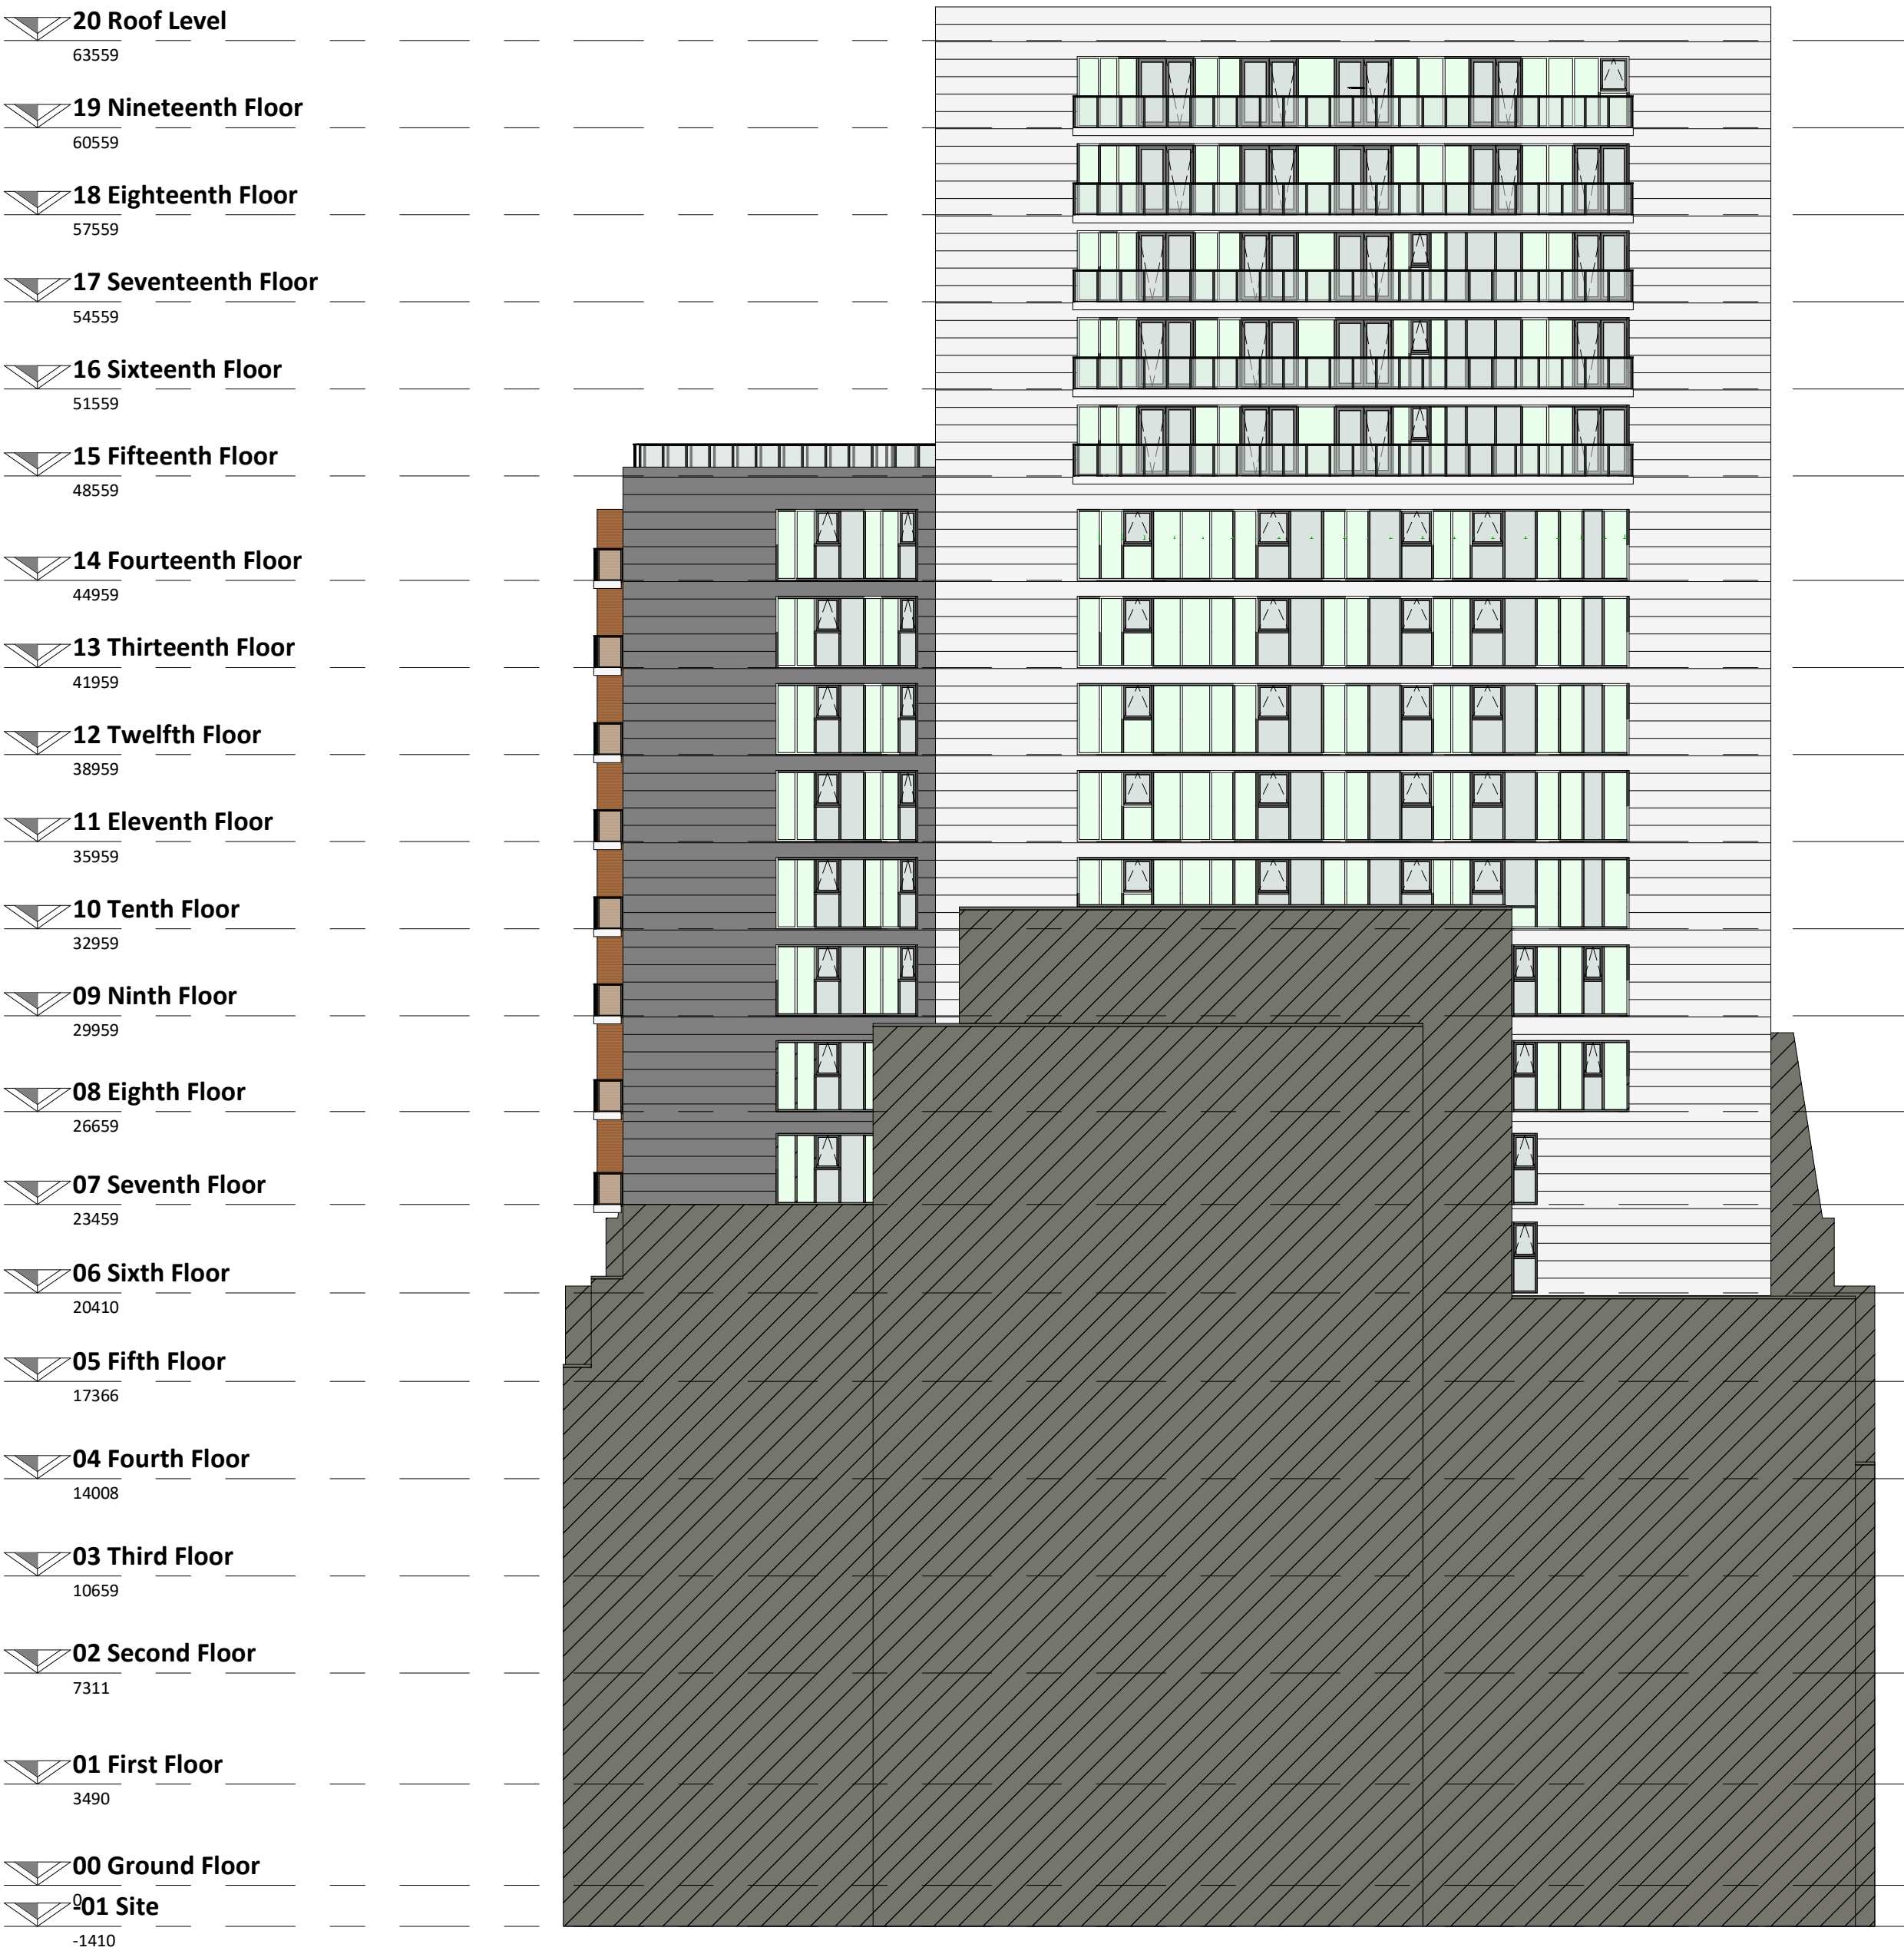

2 West Birchin Lane Elevation as Existing
1 : 200

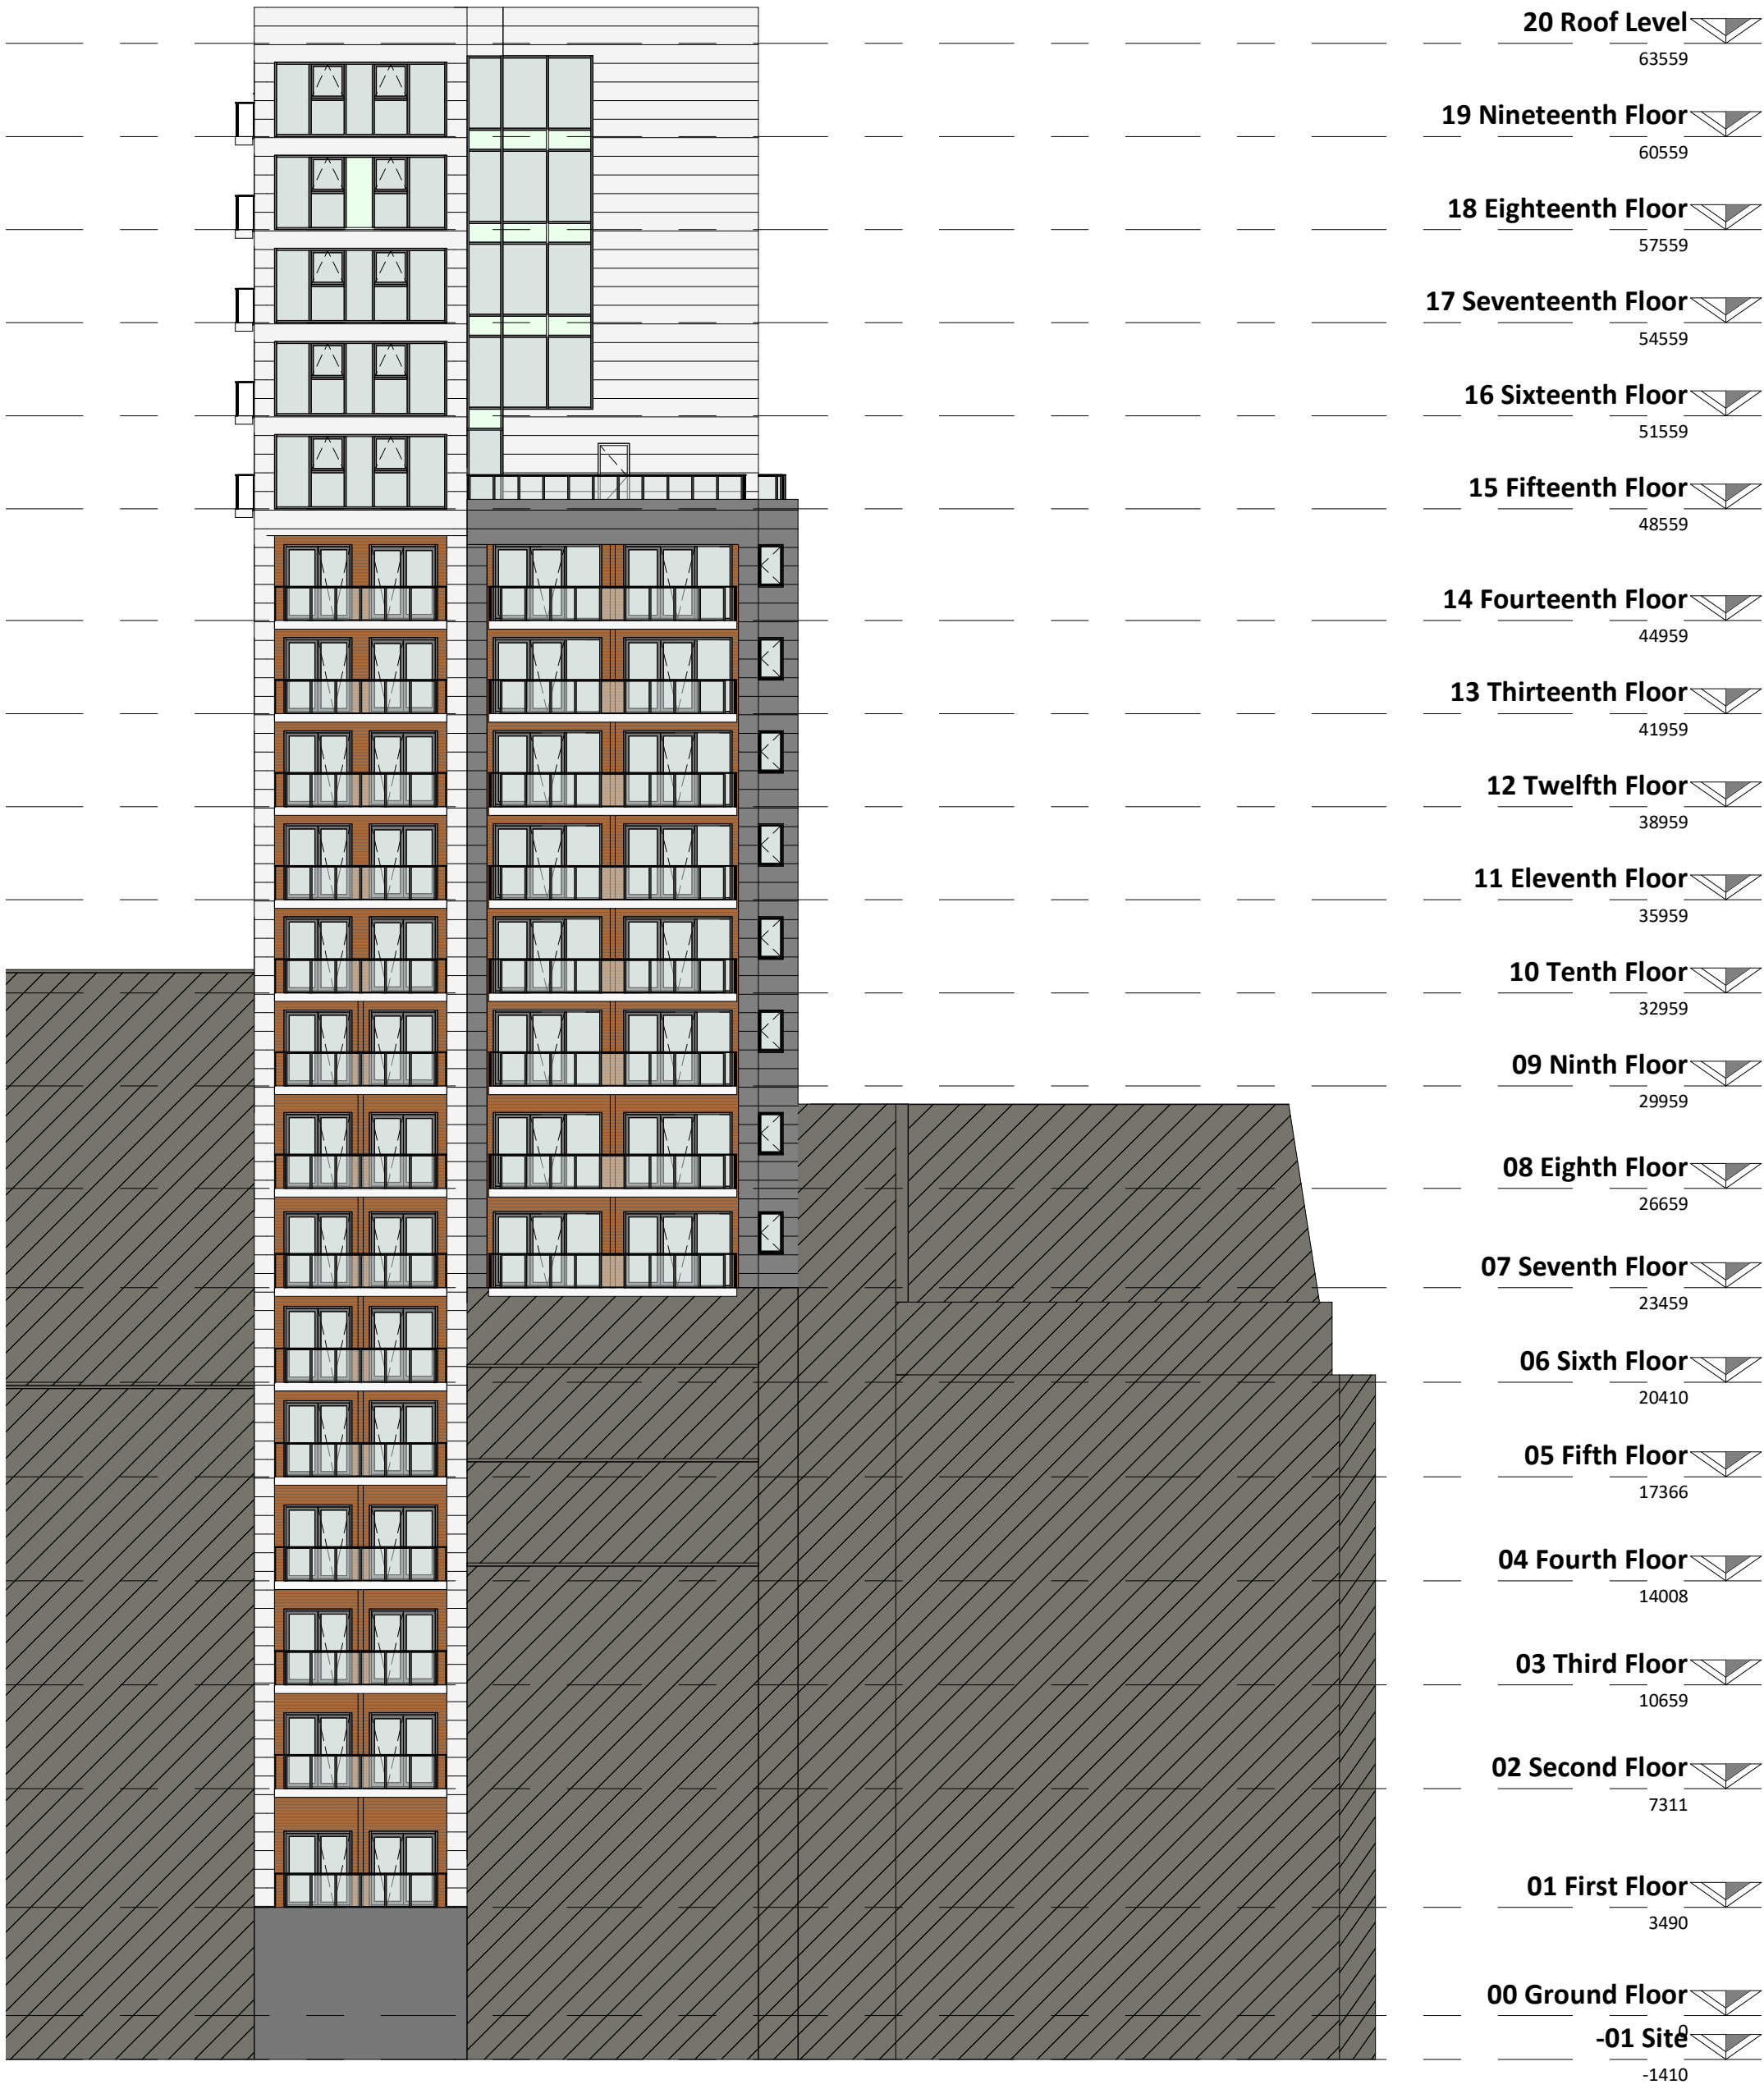

1	05.01.21	JP	Rainscreen cladding panel colour amended.
Rev	Date	Int	Description



Client:
BWP Projects

Project:
The Lighthouse, Manchester

Description:
Existing North & West
Elevations

Purpose of Issue:
Tender

Drawn By:	Checked By:	Date:	Scale @ A1:
AJ	VS	18/09/20	1 : 200

Job No:	Status Code:	Drawing No:	Rev:
3746	D2	202	1

File Identifier:
LH-BTP-03-E-DR-A-3746_202.1