

Front Elevation

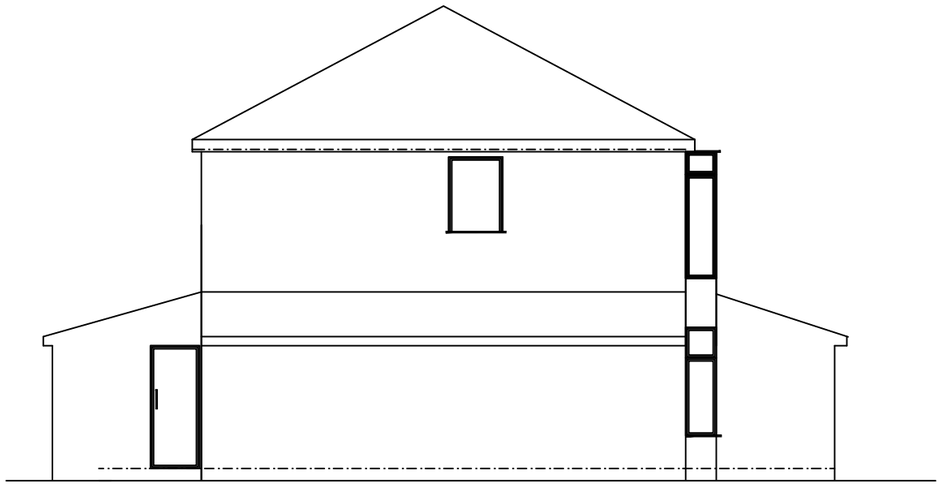

Side Elevation From No 88

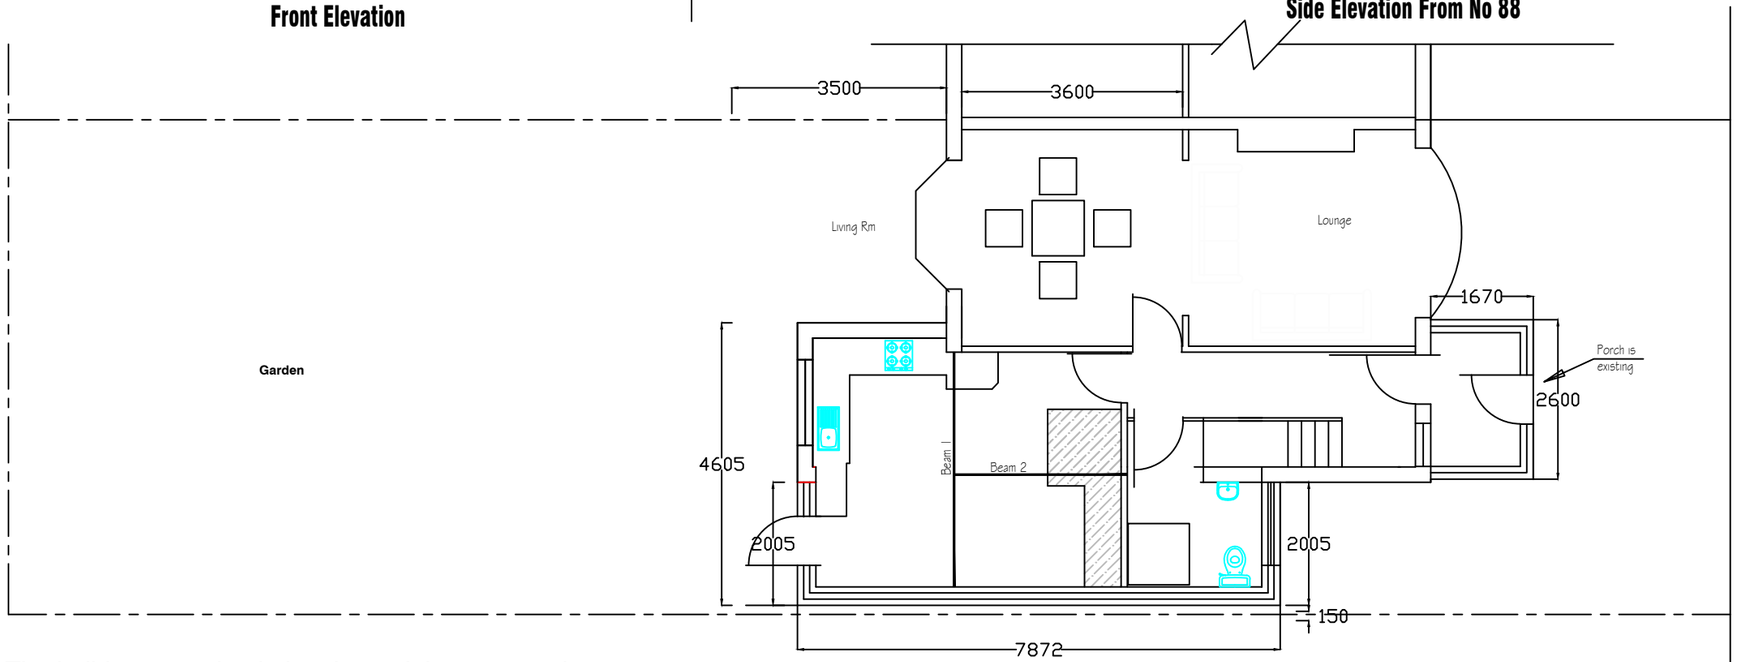

Ground Floor Plan

The builder must check the site and the approved drawings before commencing the works and must take any working measurements as necessary. Any discrepancy in the drawing must be reported to the client .

no.	date	REVISION description	initial

H S H
Engineering Design Services
428 Cheetham Hill Road Cheetham Manchester
M8 9LE. UK 01617956385,07940197 333

project title	Proposed Single Storey Extension to create a habitable room and a front porch.
client	**Mr Sam Kane**
dwg. title	**Existing Plan & Elevations**

dwg.no.	sheet no.	scale.	job no.
02		1:100 @ A3	

90 Arnfield Road Withington M20 4AR

drawn by.	checked by.	approved by.	date
TZ		-	April 2015