


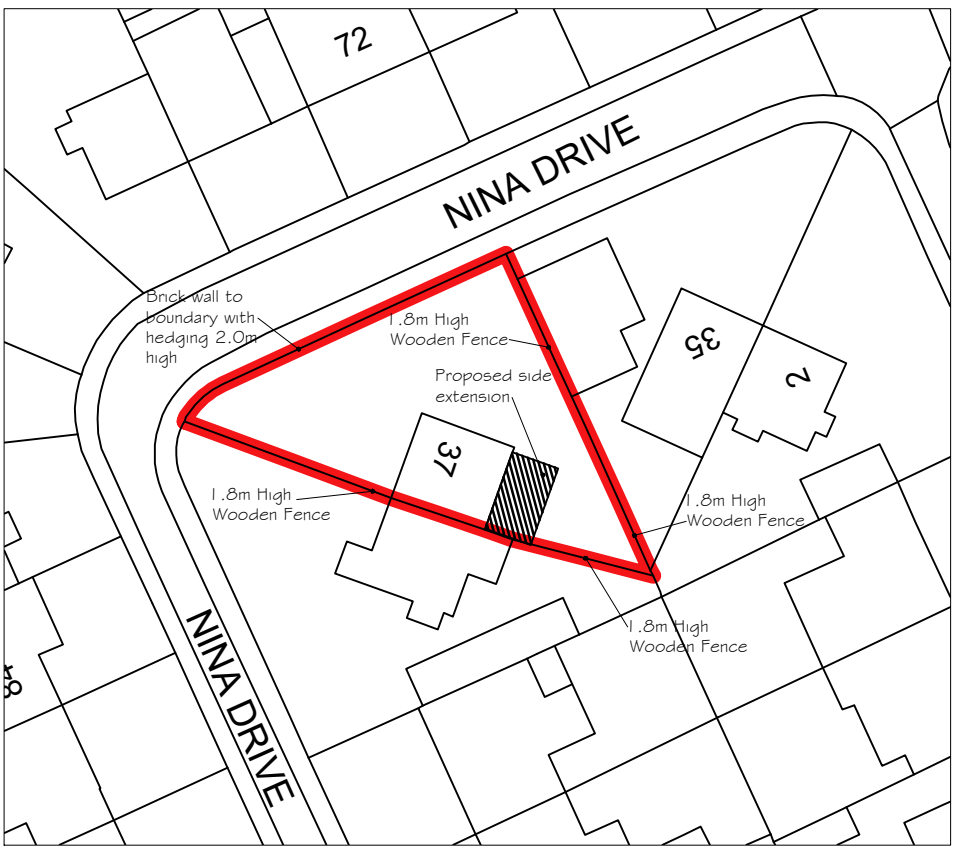


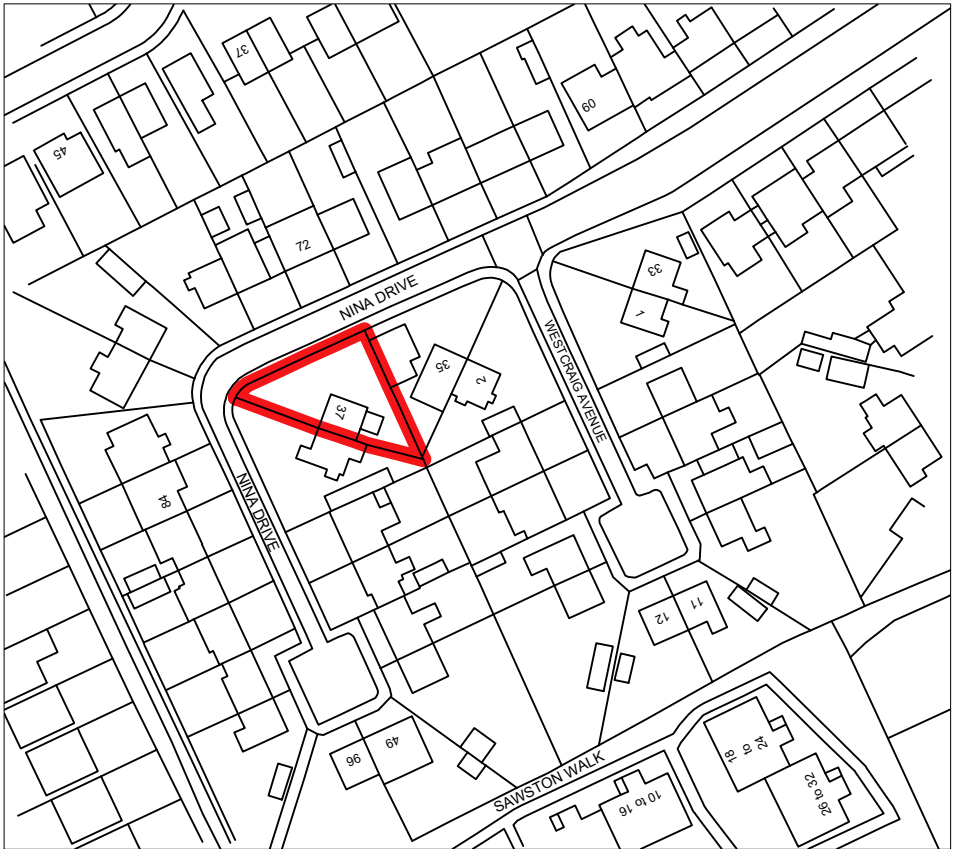

Site Block Plan as Proposed

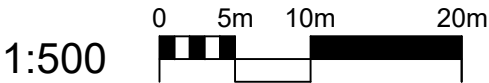

Location Plan as Existing

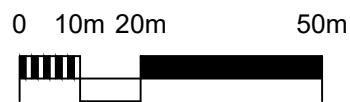

1:1250



Phone: 0161 359 5916 Email: info@cka.design www.ckarchitecturalmanchester.co.uk

DATE	NOTES	BY	REV
19/03/21	Planning Submission	CS	A

PROJECT TITLE Proposed Double Storey Rear Extension		CLIENT Mr Eckersley 37 Nina Drive, Moston, M40 5SA		
DRAWING STAGE Planning		SCALE 1:500 1:1250 @ A3	CHK CS	DRAWN BY L.O'Brien
SHEET TITLE Site Block Plan & Location Plan		PROJECT NUMBER M40-2291	STAGE PLN	REV A
			SHT 002	