



THE SITE INDICATED IN RED

PROPOSED CYCLE STORE SUBJECT TO A SEPARATE APPLICATION

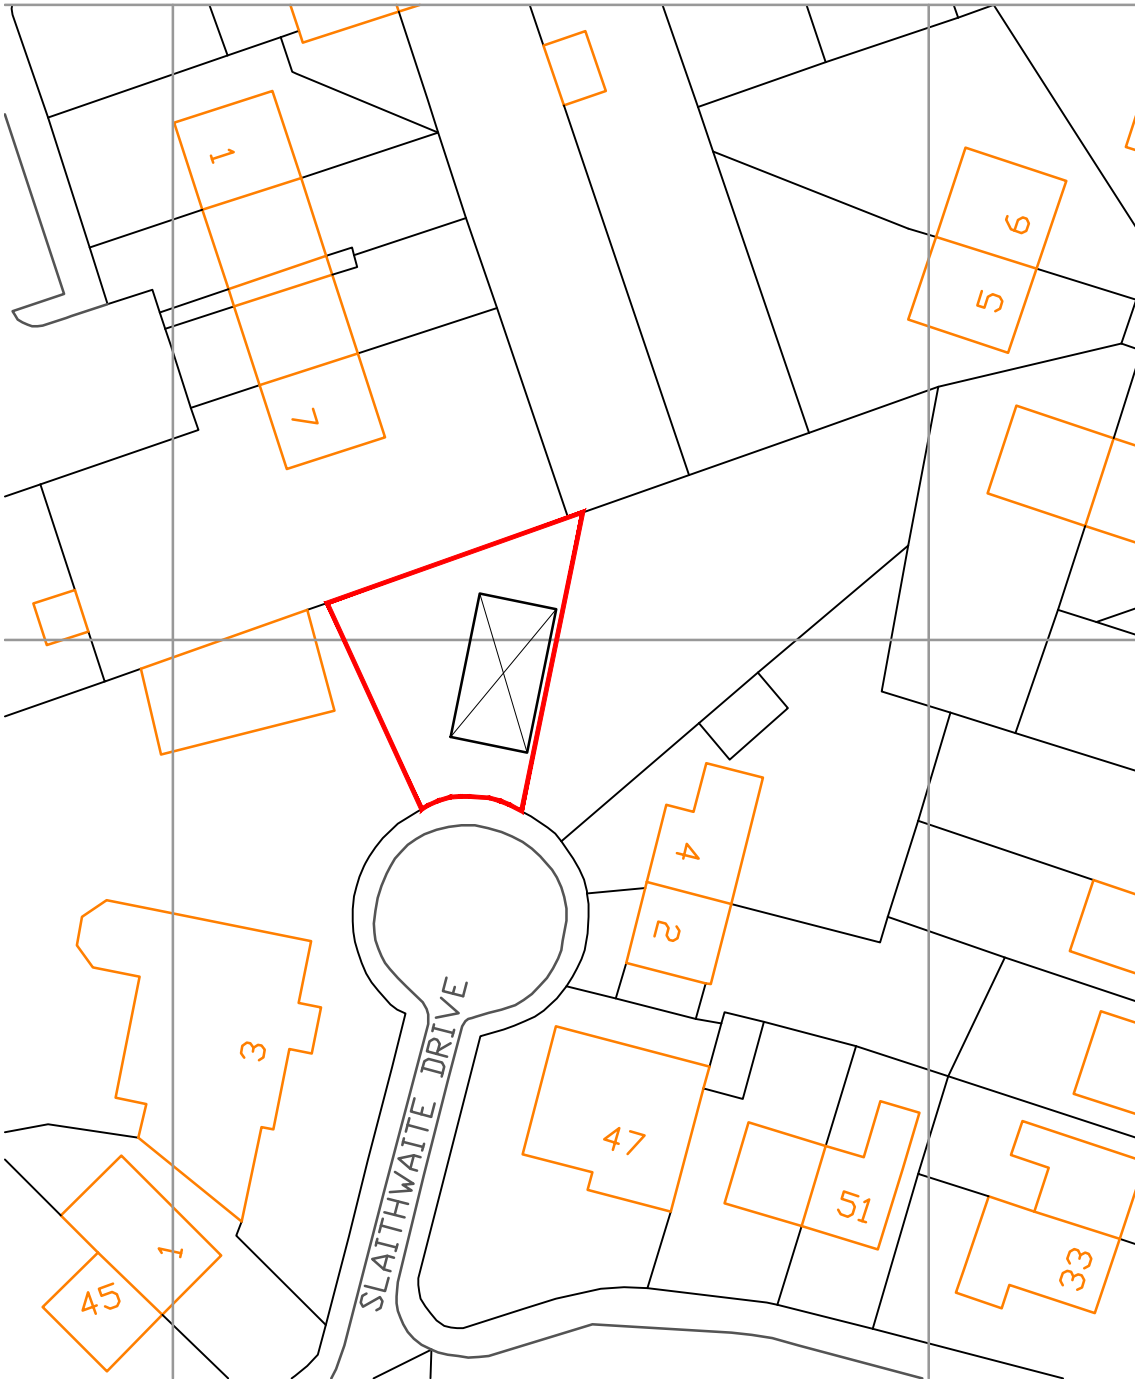

LOCATION PLAN @ 1:1250

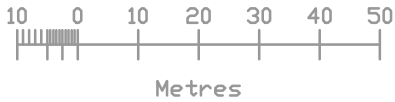

BLOCK PLAN @ 1:500



SCALE 1: 500

Produced on 16 December 2020 from the Ordnance Survey National Geographic Database and incorporating surveyed revision available at this date.
This map shows the area bounded by 388098,398845 388098,398987 388240,398987 388240,398845
Reproduction in whole or part is prohibited without the prior permission of Ordnance Survey.
Crown copyright 2020. Supplied by copla ltd trading as UKPlanningMaps.com a licensed Ordnance Survey partner (100054135).
Data licenced for 1 year, expiring 16 December 2021. Unique plan reference: v2c/549192/743682

B 21/01/21 REVISED AS PER PLANNING OFFICERS COMMENTS.
REV DATE ISSUE RECORD

KNJ This drawing is copyright:—Figured dimensions must be taken in preference to scaled dimensions.ALL contractors and suppliers must check and verify all dimensions on site
AUTHOR before preparing shop drawings,commencing work or pre-ordering of fixtures and fittings.It is deemed as part of good building practice that ALL contractors will have read and understood manufacturers instructions in relation to materials specified.



BARCHINGTON
ARCHITECTURAL
Consultancy Limited.
M: 07564 286480.
E:kevin.jones@tiscali.co.uk



LABOC

Project;
PLOT KNOWN AS
11, SLAITHWAITE DRIVE, MANCHESTER, M11 4BA.

PROPOSED CYCLE STORE.

Client;
ROMAN WINGS LTD.

Title;

AS SHOWN

Scale;
AS SHOWN @ A3

Dwg. no;

2017 AL(00)01

Date;
NOV. 20.

Rev. no;

B