



LOCATION PLAN 30 WHITEBROOK ROAD

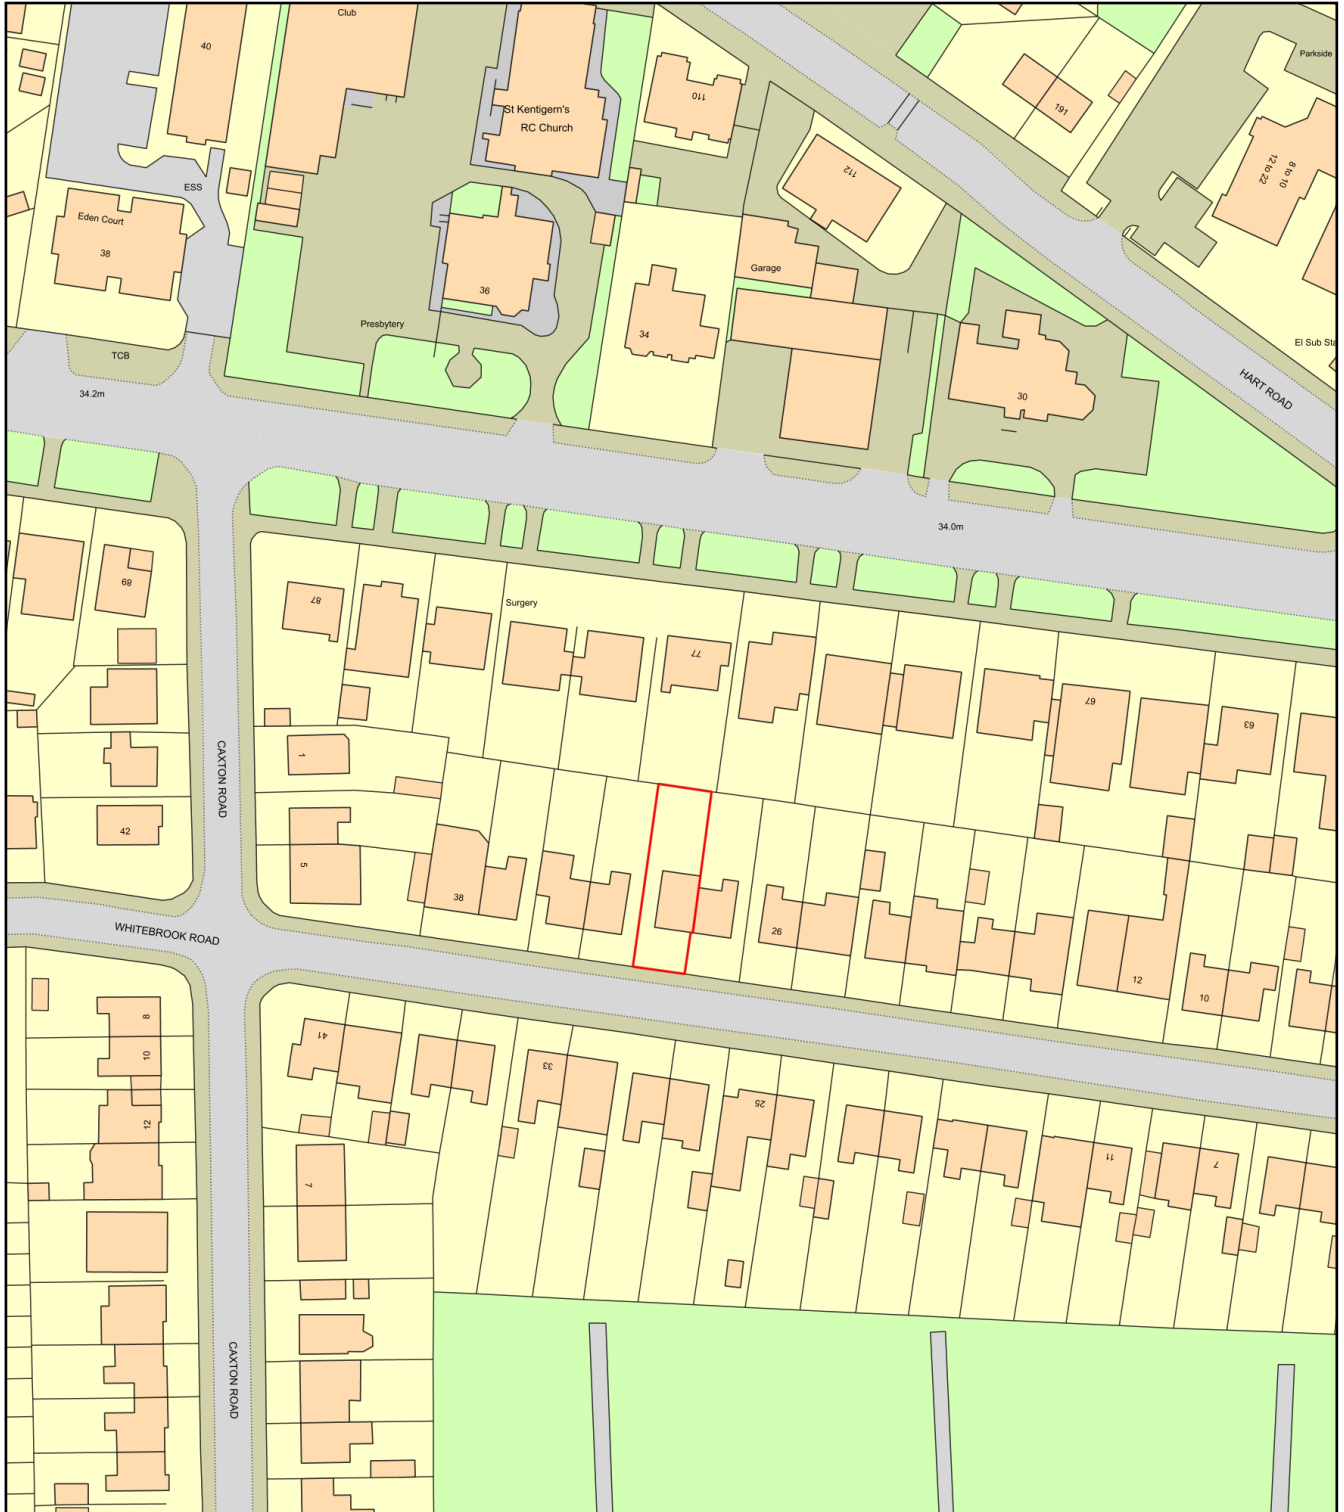

0 50
Metres

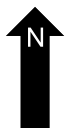

Plan Produced for: A SYED
Date Produced: 19 Mar 2021
Plan Reference Number: TQRQM21078151508799
Scale: 1:1250 @ A4