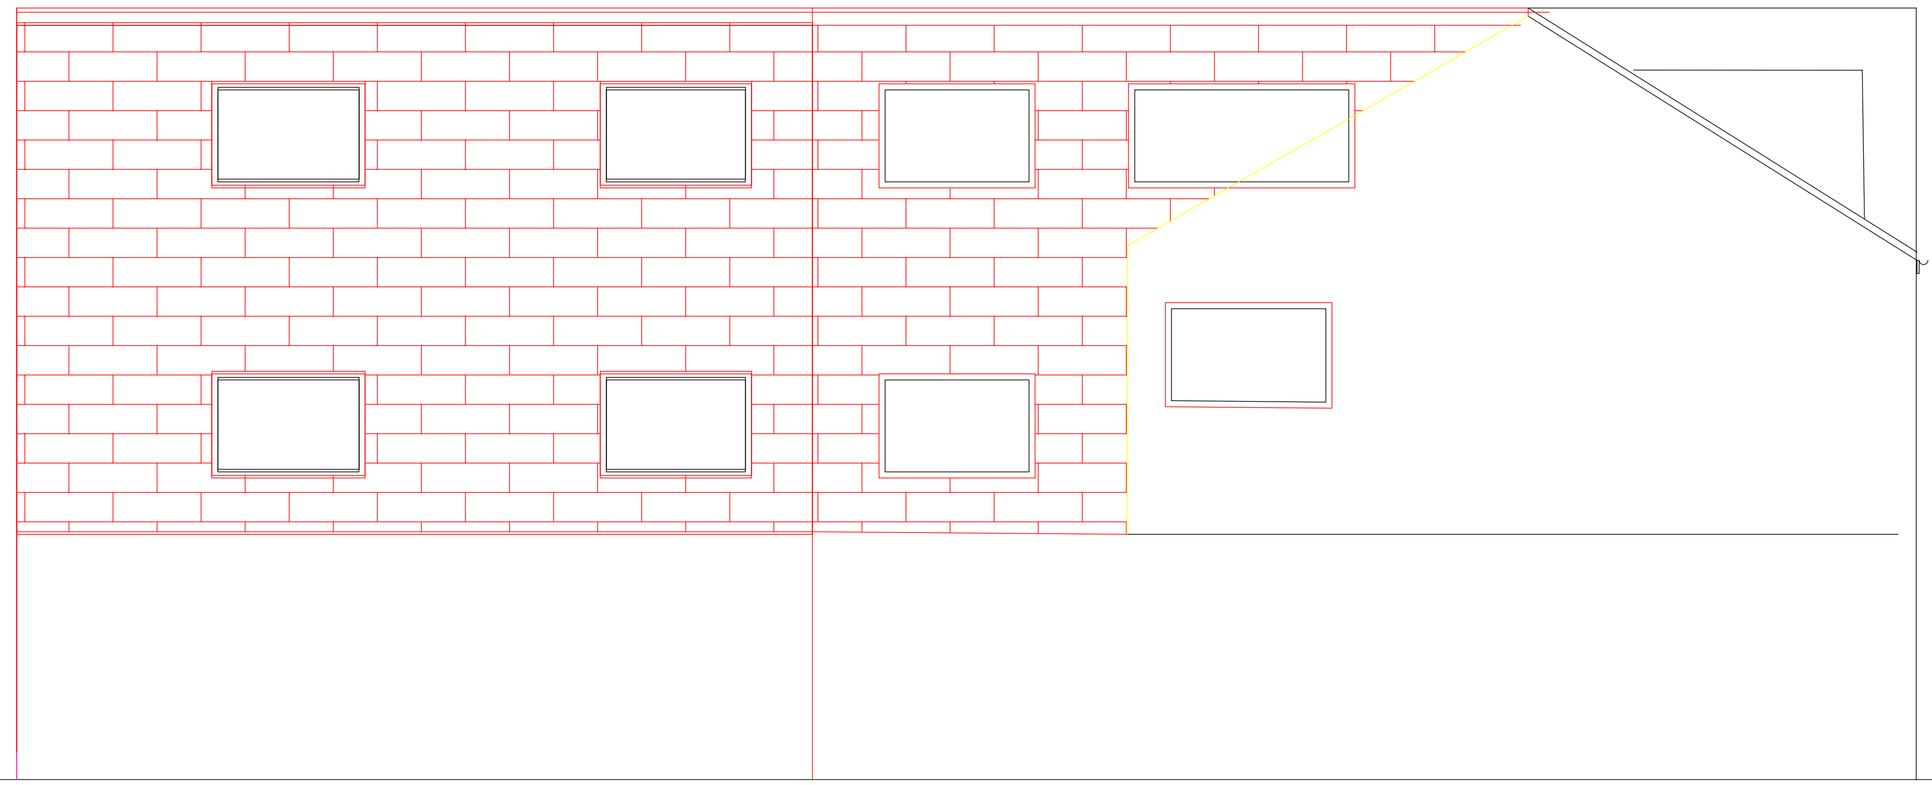

Outside Flank elevation



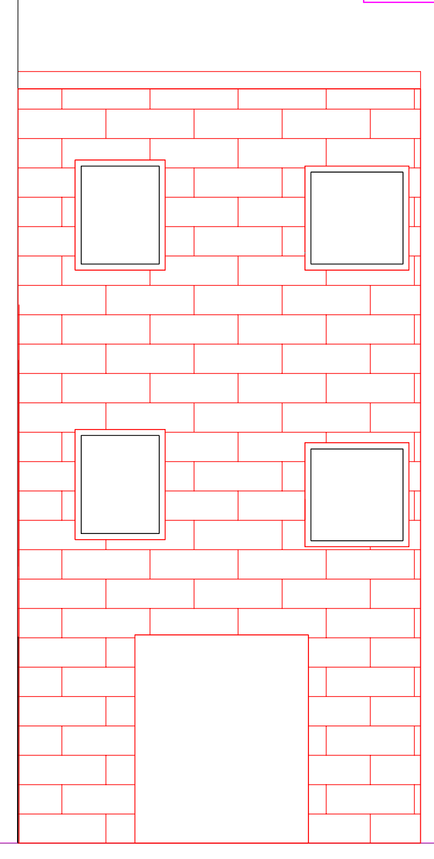

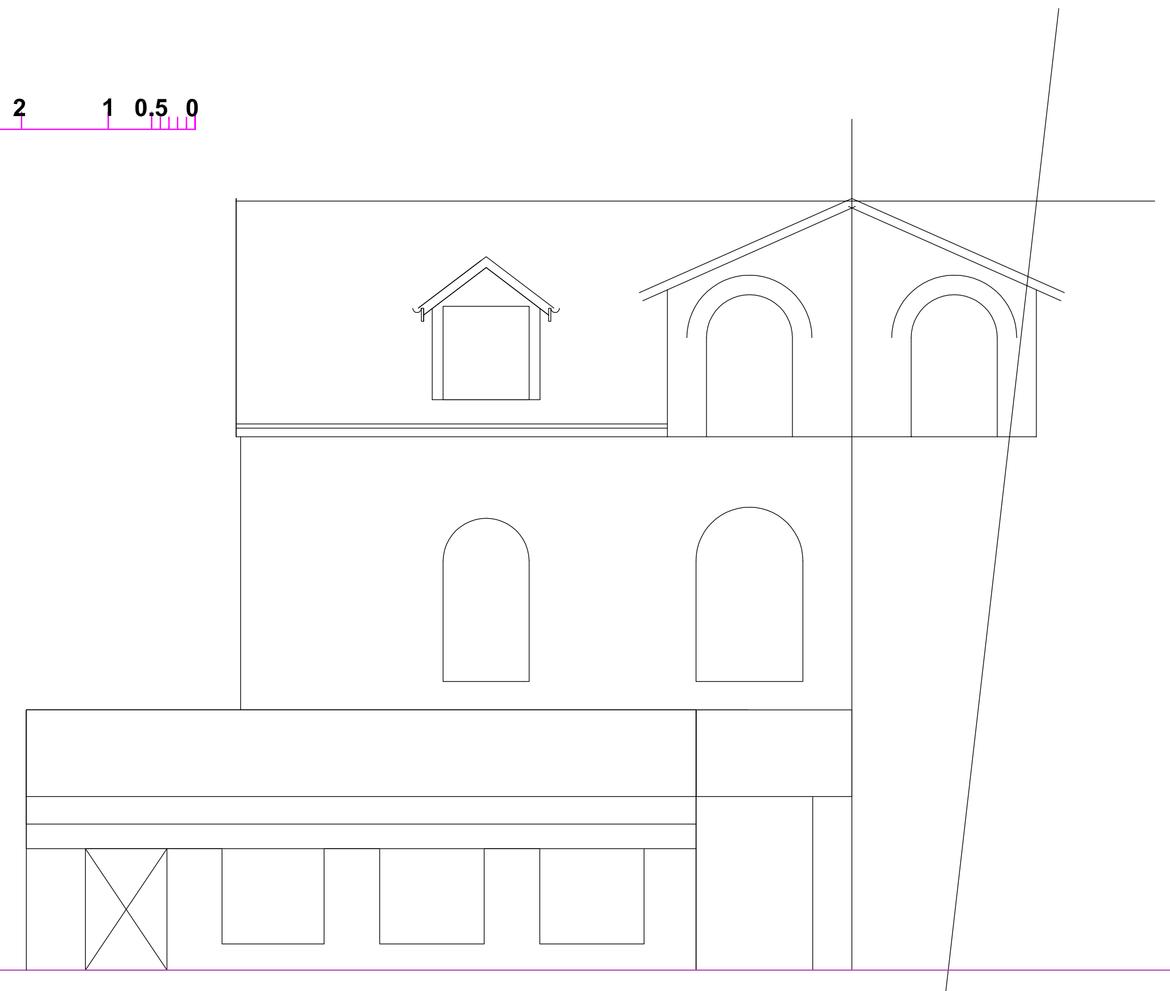

Rear elevation

Front elevation

Rev B	Staircase removed	13/01/21
Rev A	Revised	03/12/20
No.	Revision/Issue	Date

Rev D Modified Flank elevation 06/02/21

Rev C Modified 28/01/21

F SUMMERFIELD
BSc Tech(Hons), CEng, FICE, MIStructE
Chartered Consulting, Civil, Structural & Municiple Engineer, Party Wall Surveyor. [Part Of Torplan Ltd]

216 Heaton Moor Road, Stockport, SK4 4DU
Tel: 0161-443 1881 . Mobile: 07802-296027 . Fax 0161-431 0786 .
Web Site: http://www.torplan.co.uk/engineer; e-mail: fs@torplan.co.uk

Project Name and Address
805 Stockport Road
Levenshulme
Manchester

Proposed elevations

Project	**20.08.07**
Date	**24.11.20**
Scale	**1:100 @ A3**
Sheet	**04**
	Rev D