

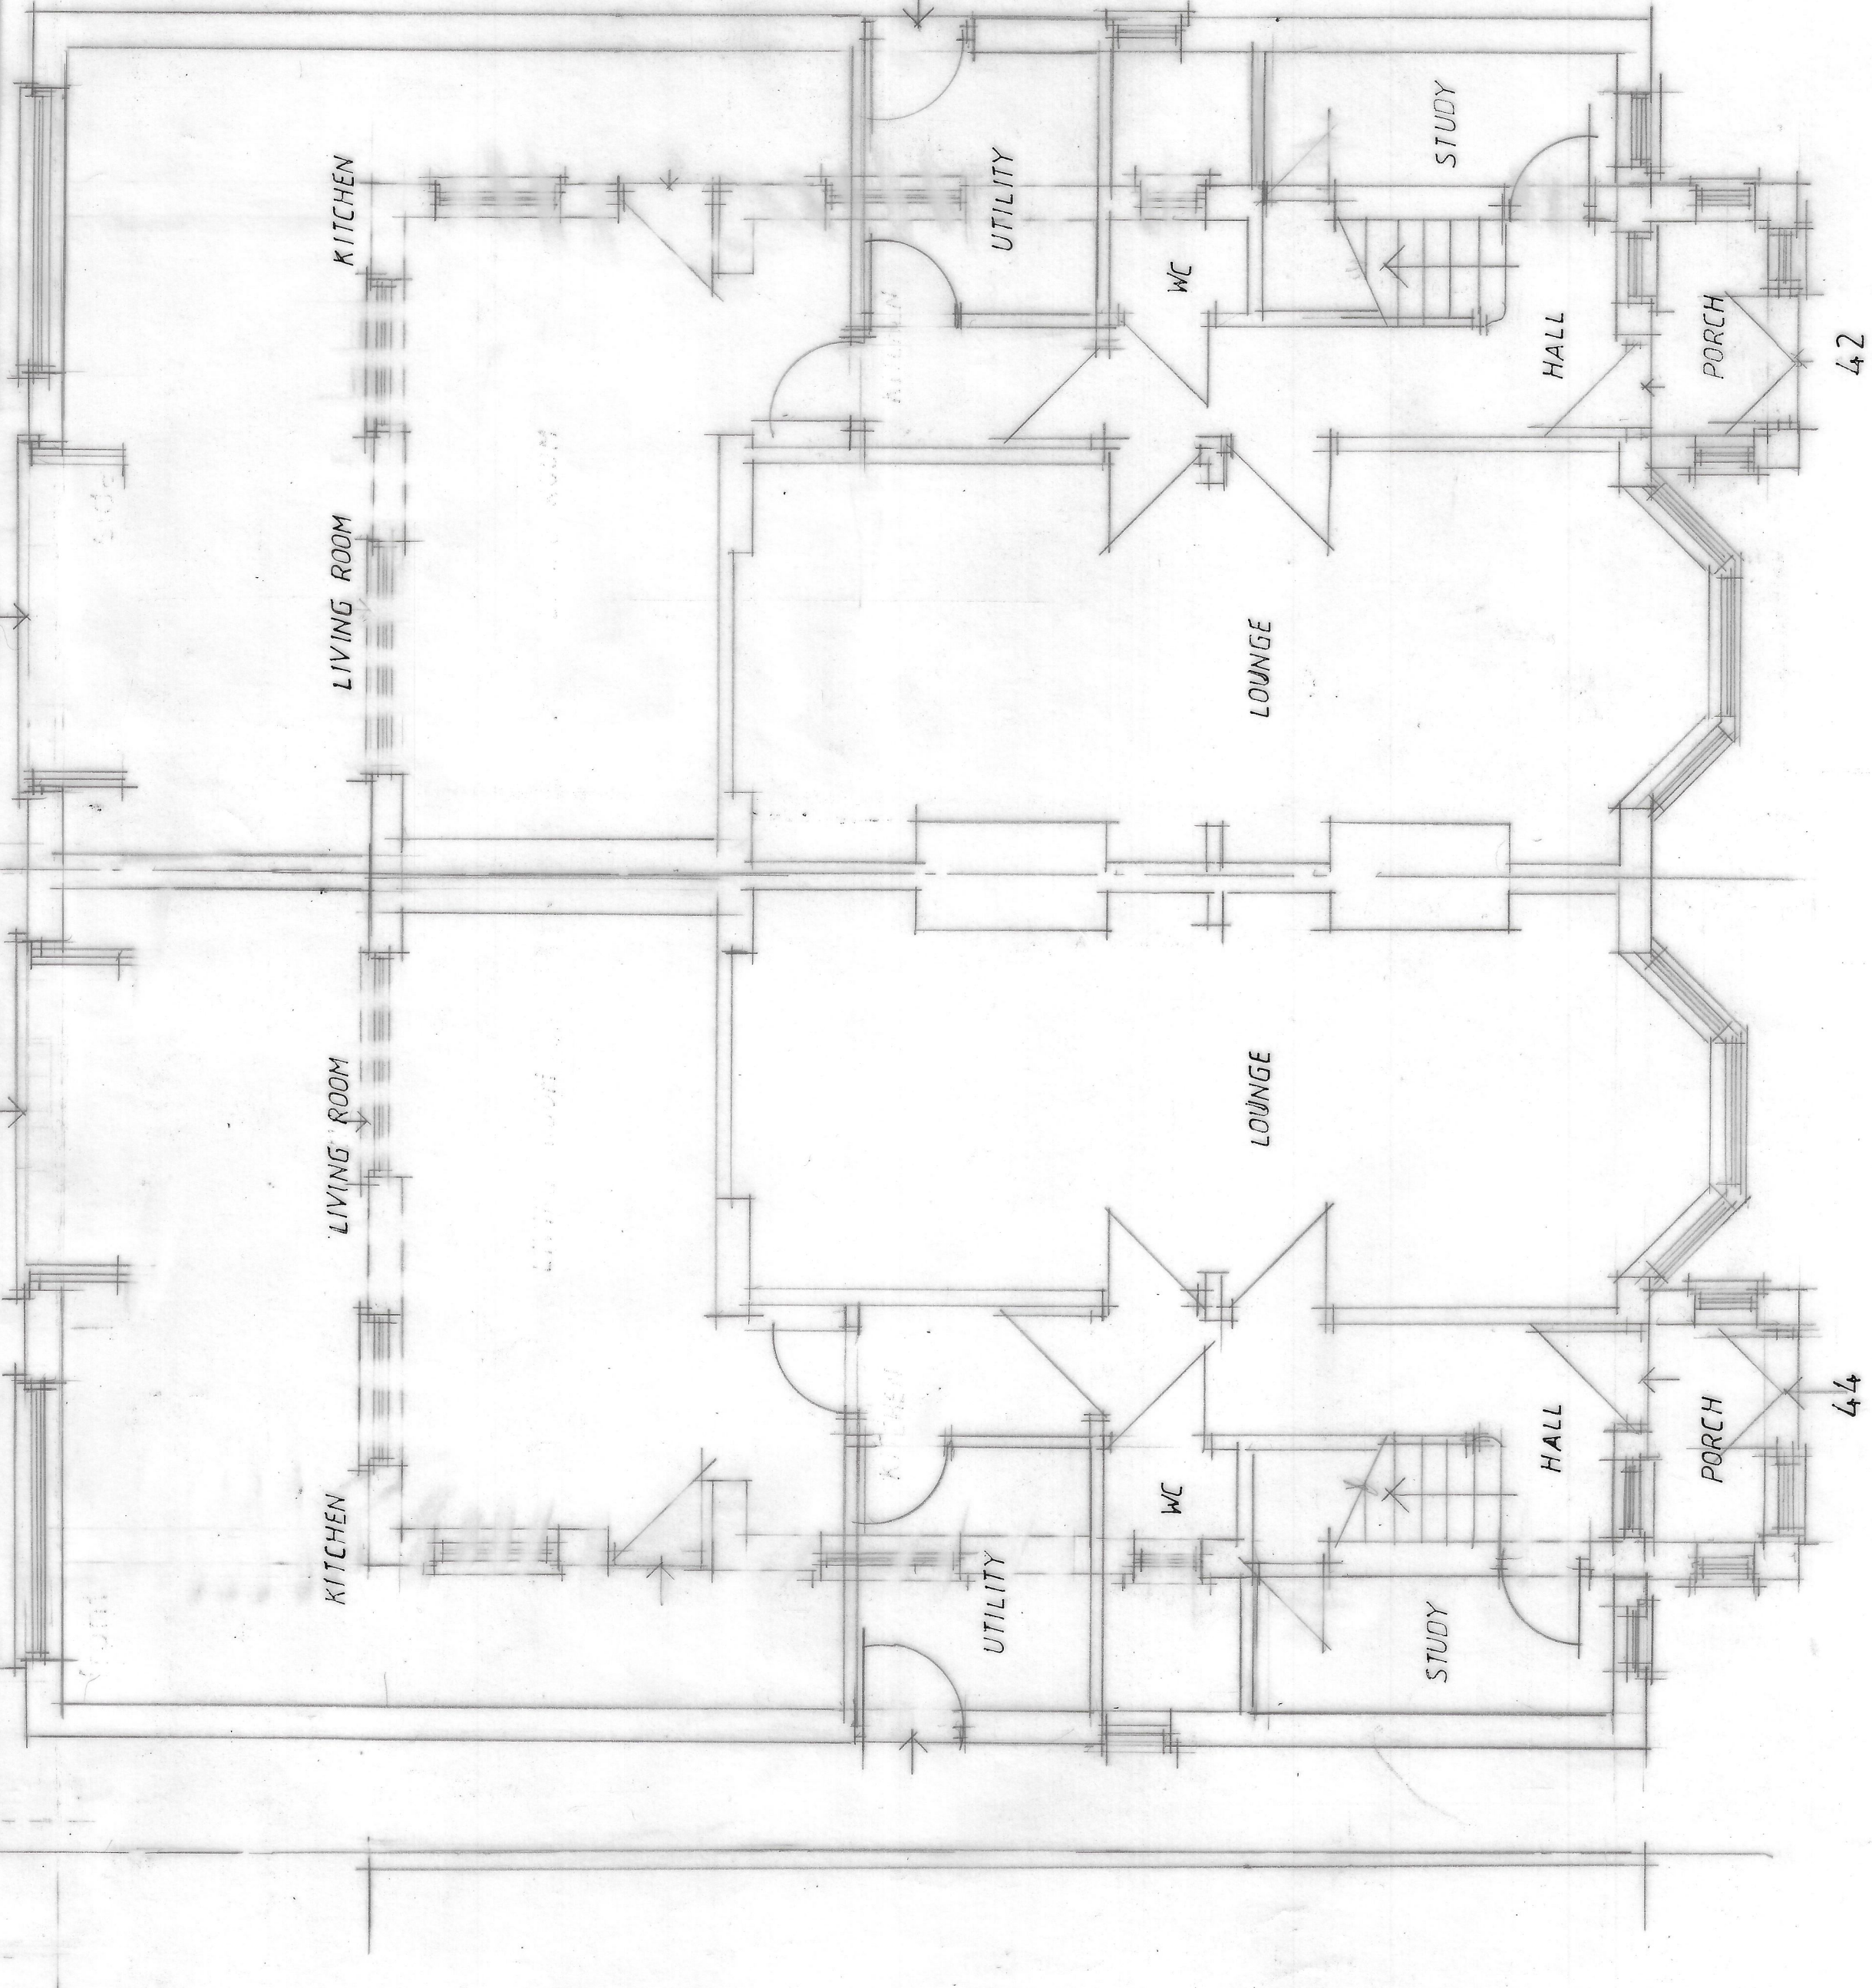


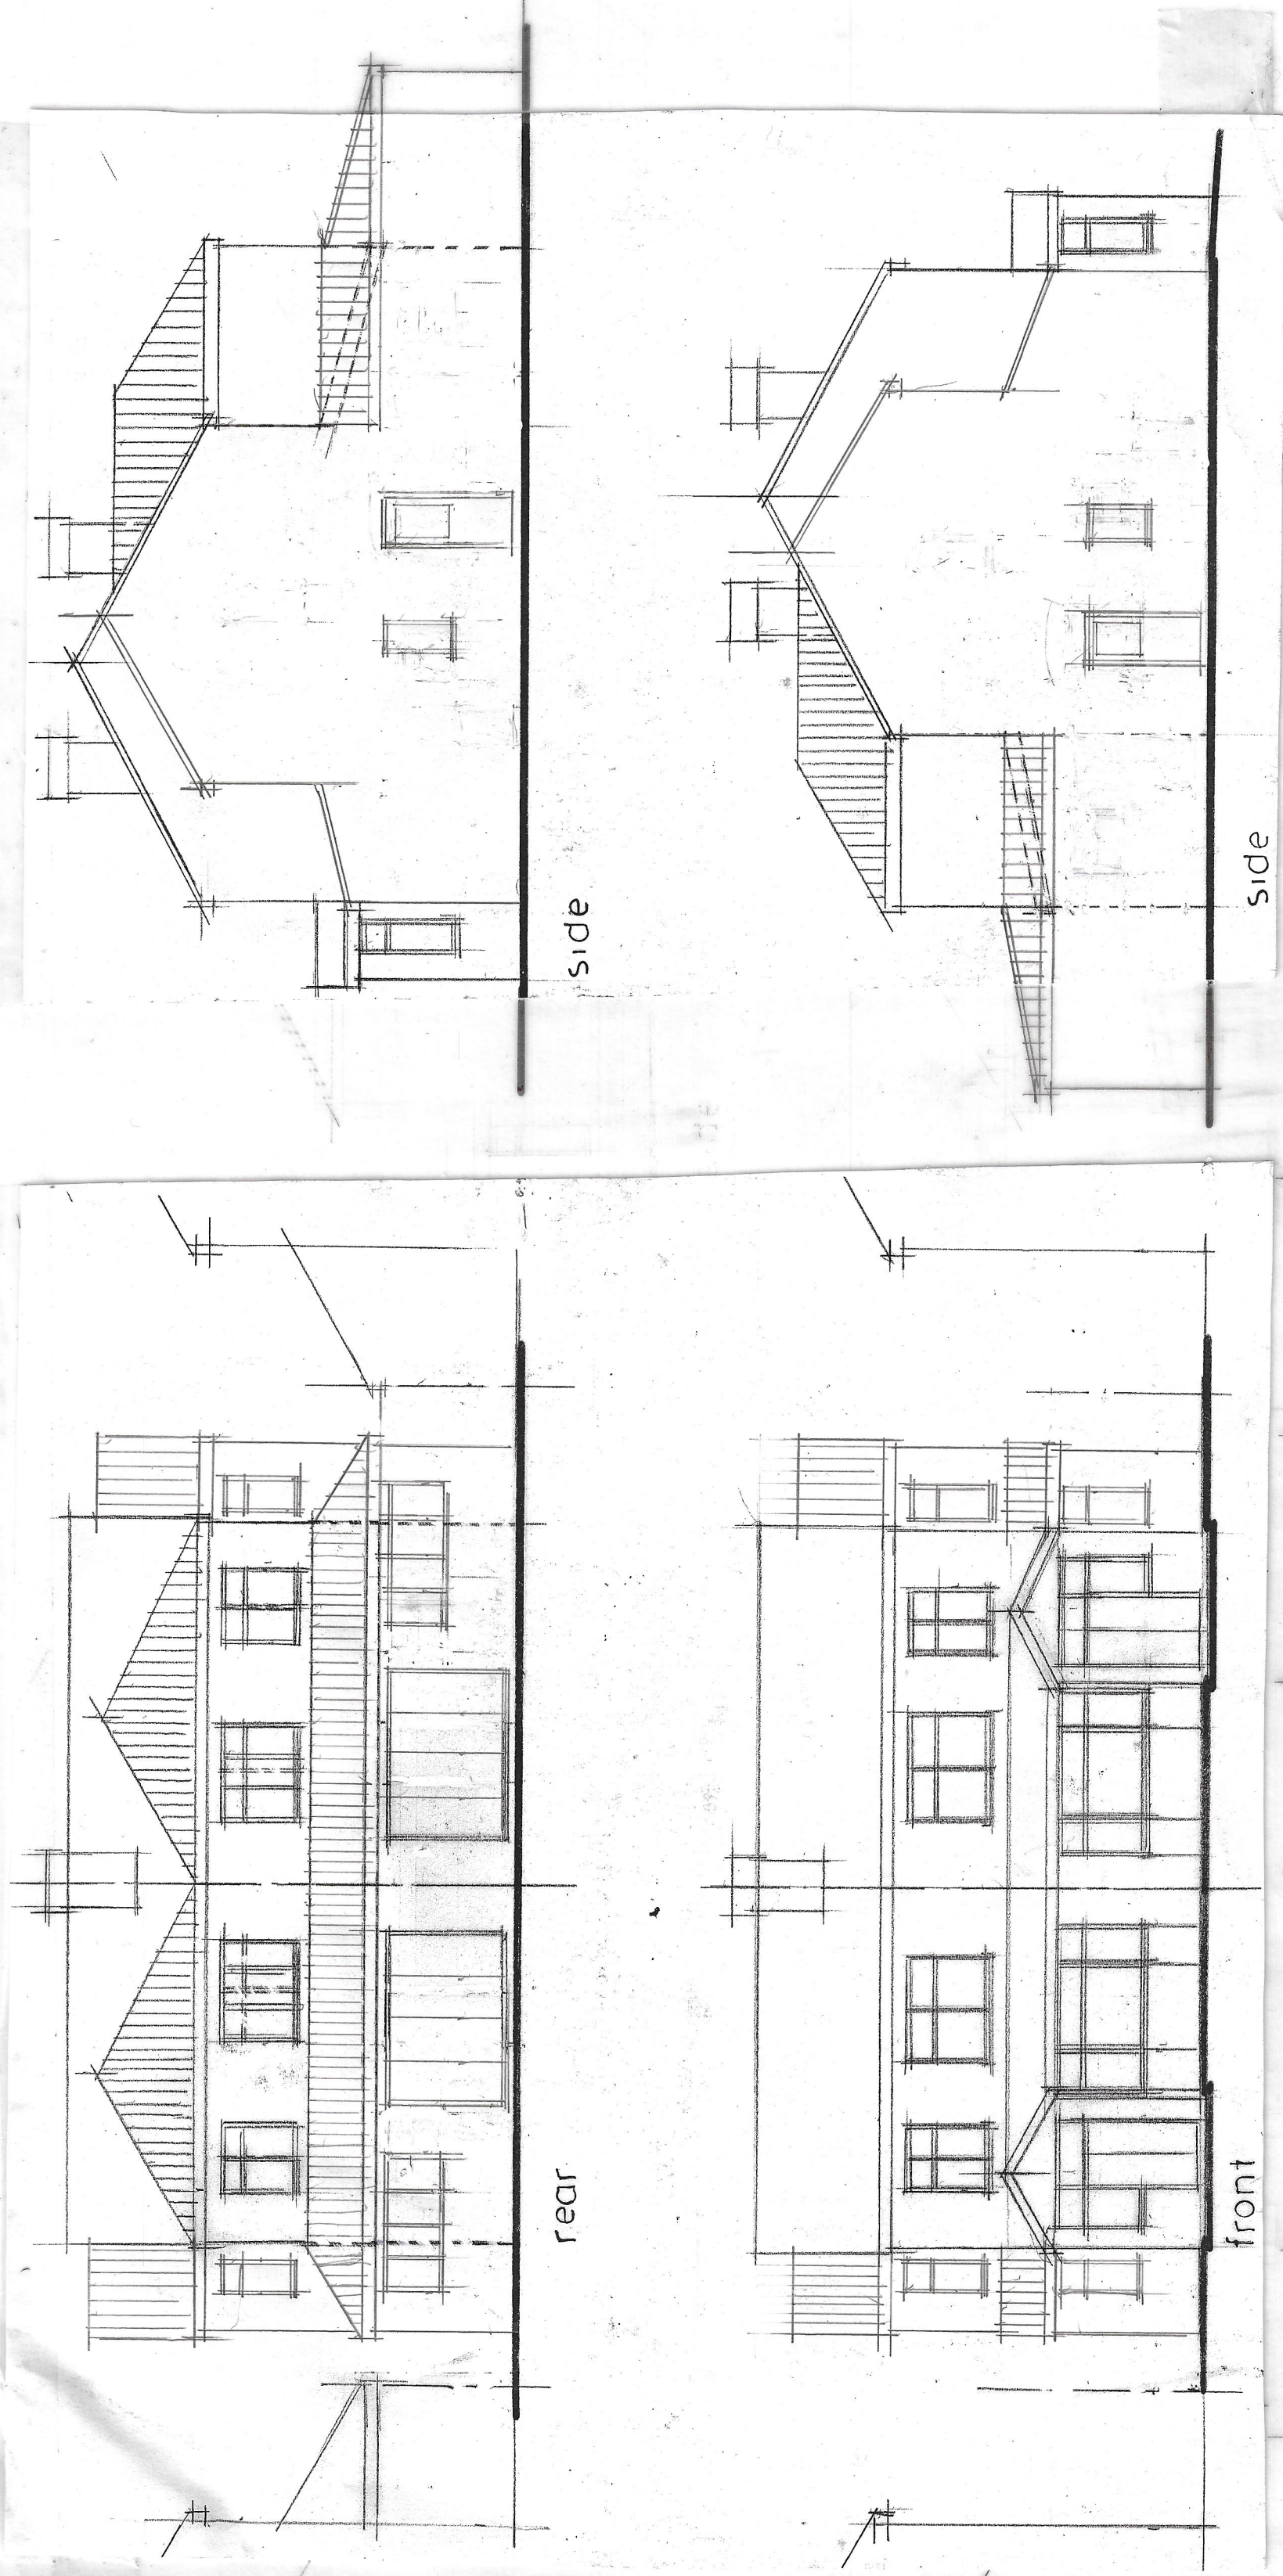

GROUND

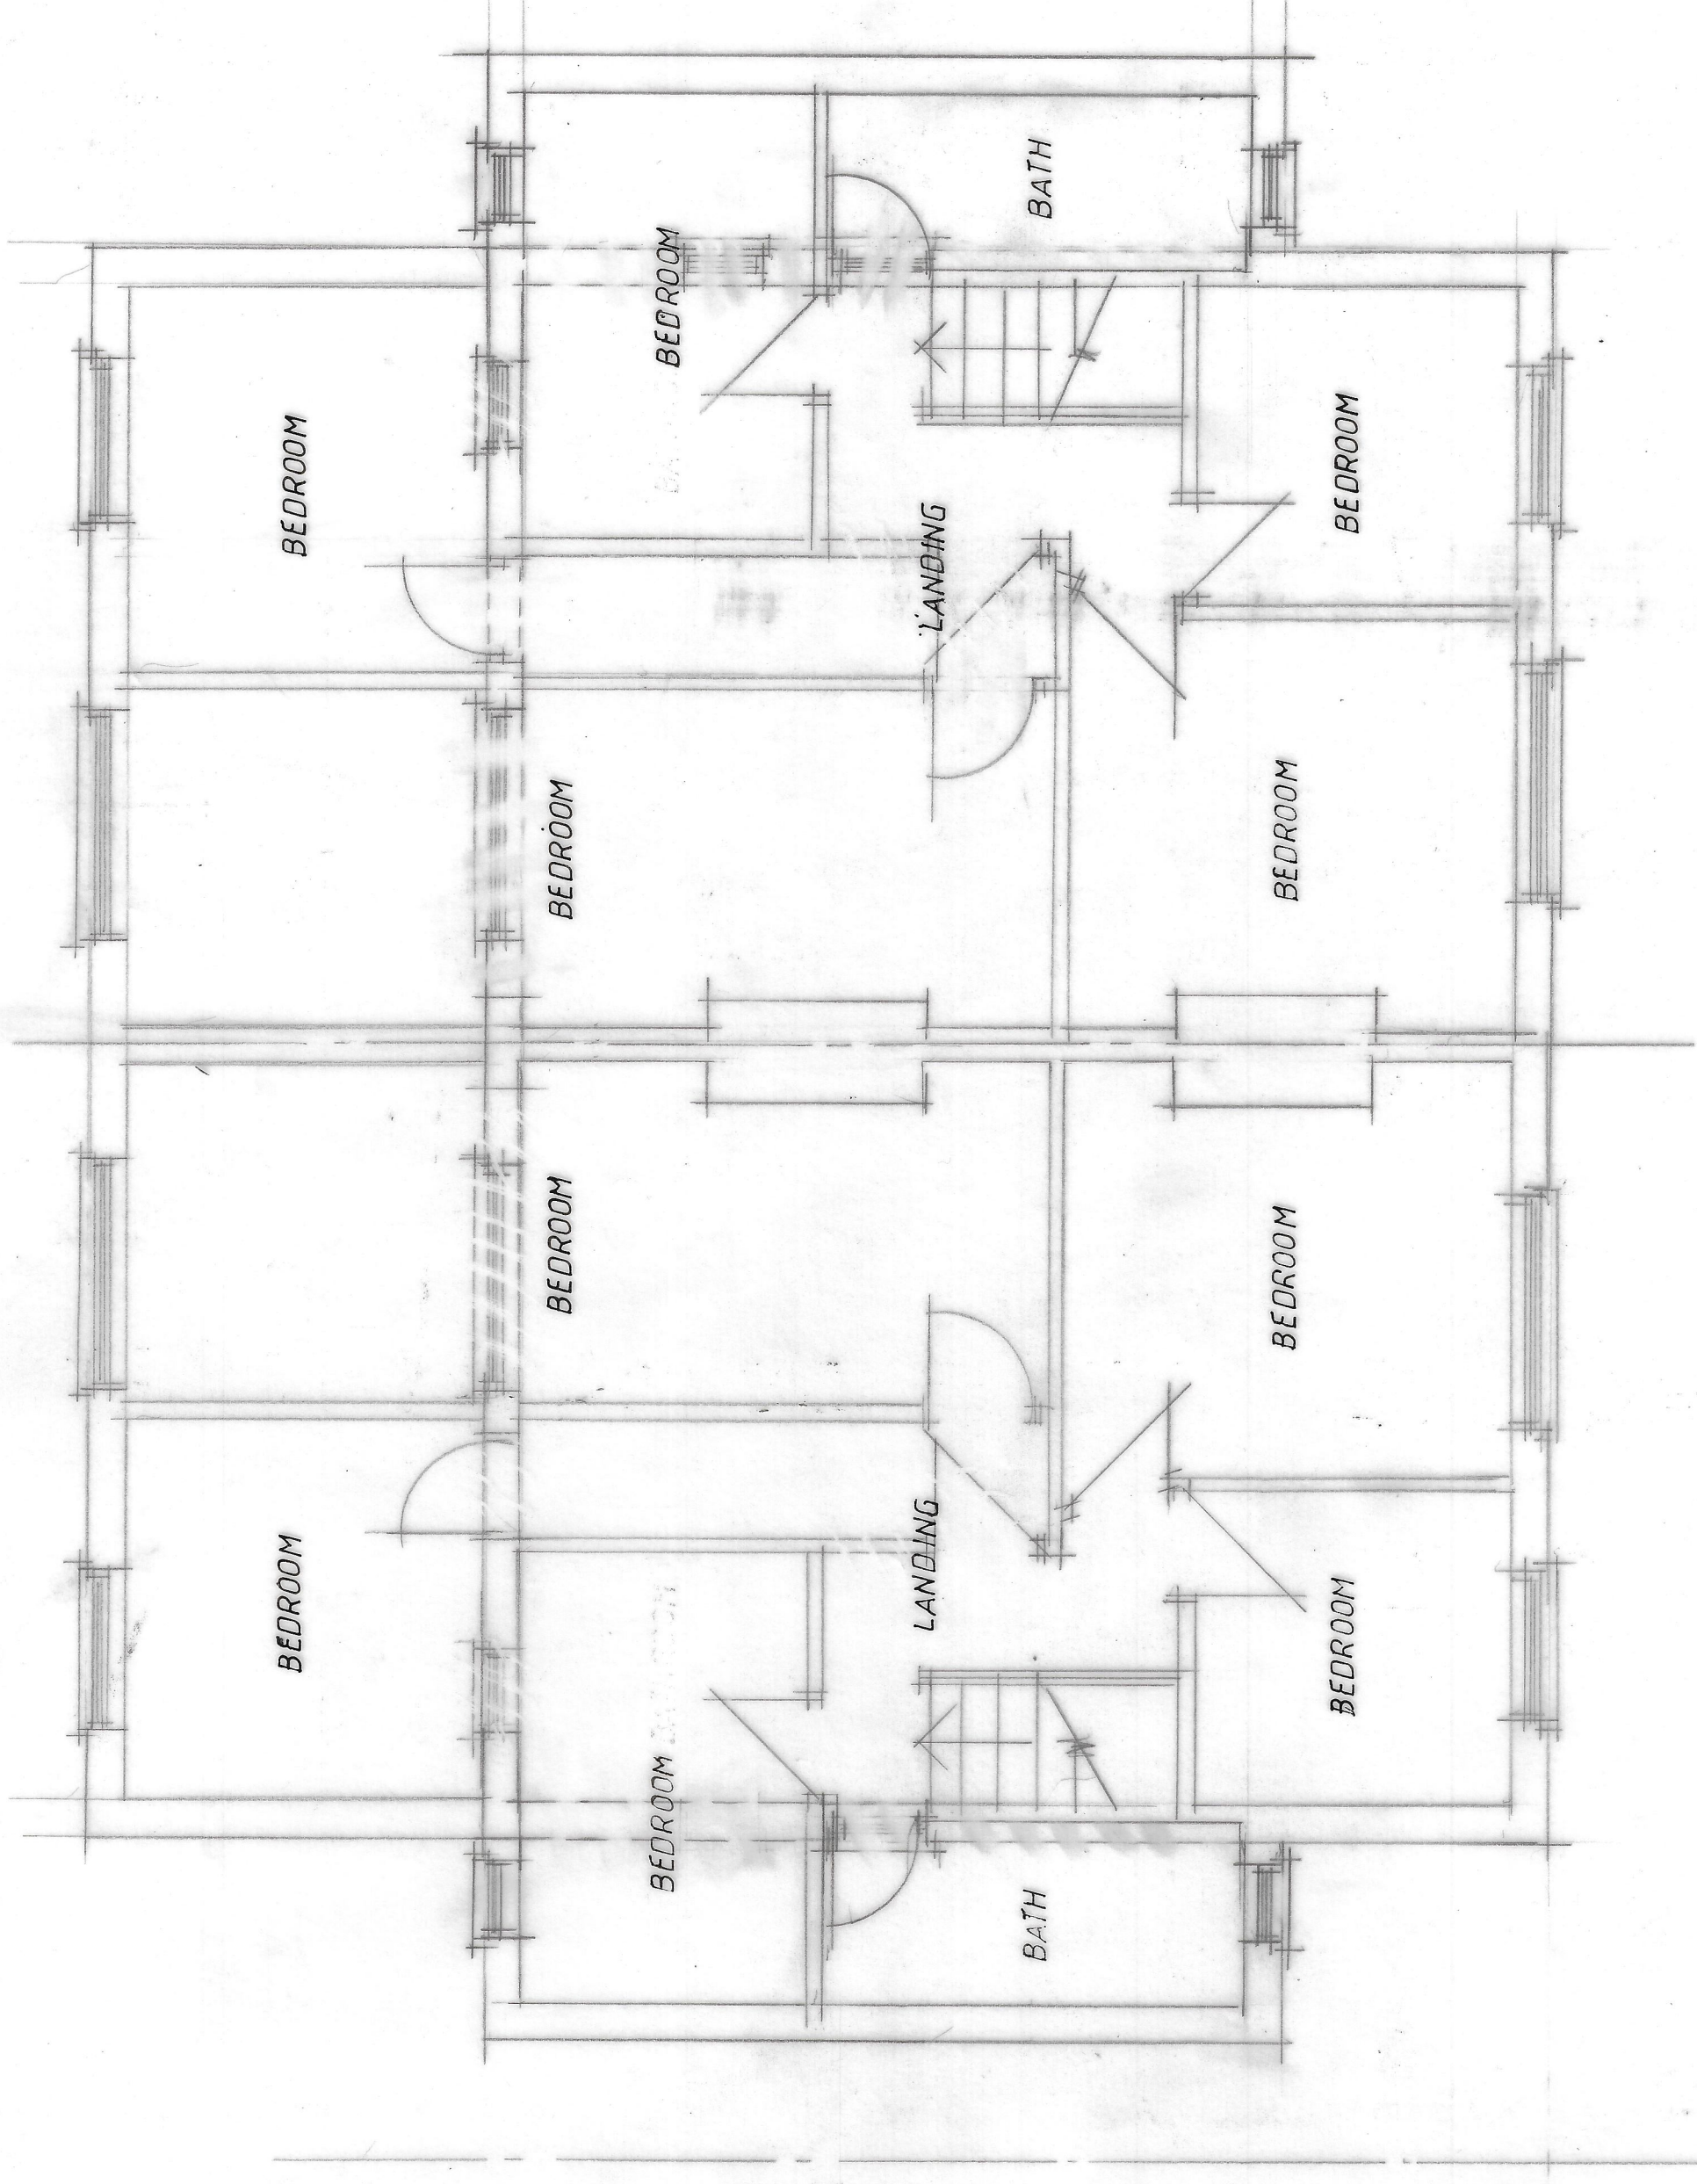

FIRST

CLIENT MR F KHAN MR R KHAN 42 VAUGHAN RD 44 VAUGHAN RD CHORLTON M21 0YL		JOB TITLE PROPOSED ONE AND TWO STOREY SIDE AND FIRST FLOOR REAR JOINT EXTENSION APPLICATIONS		DRG. TITLE PLANS AND ELEVATIONS AS PROPOSED		HOLBOROW + ORMESHER <i>Limited</i> architectural & interior design Station House Adams Hill Knutsford Cheshire WA16 6DN telephone : 01565 652275 fax : 01565 750501		
ISSUE	ORIGINAL	1	2	3	4	5	6	7
REVISION								
DATE								
DRAWN								
CHECKED								
APPROVED								
SCALE		1:50 & 1:100 at A1						
DRAWING NUMBER		2164/21/02						