



Existing 1st Floor

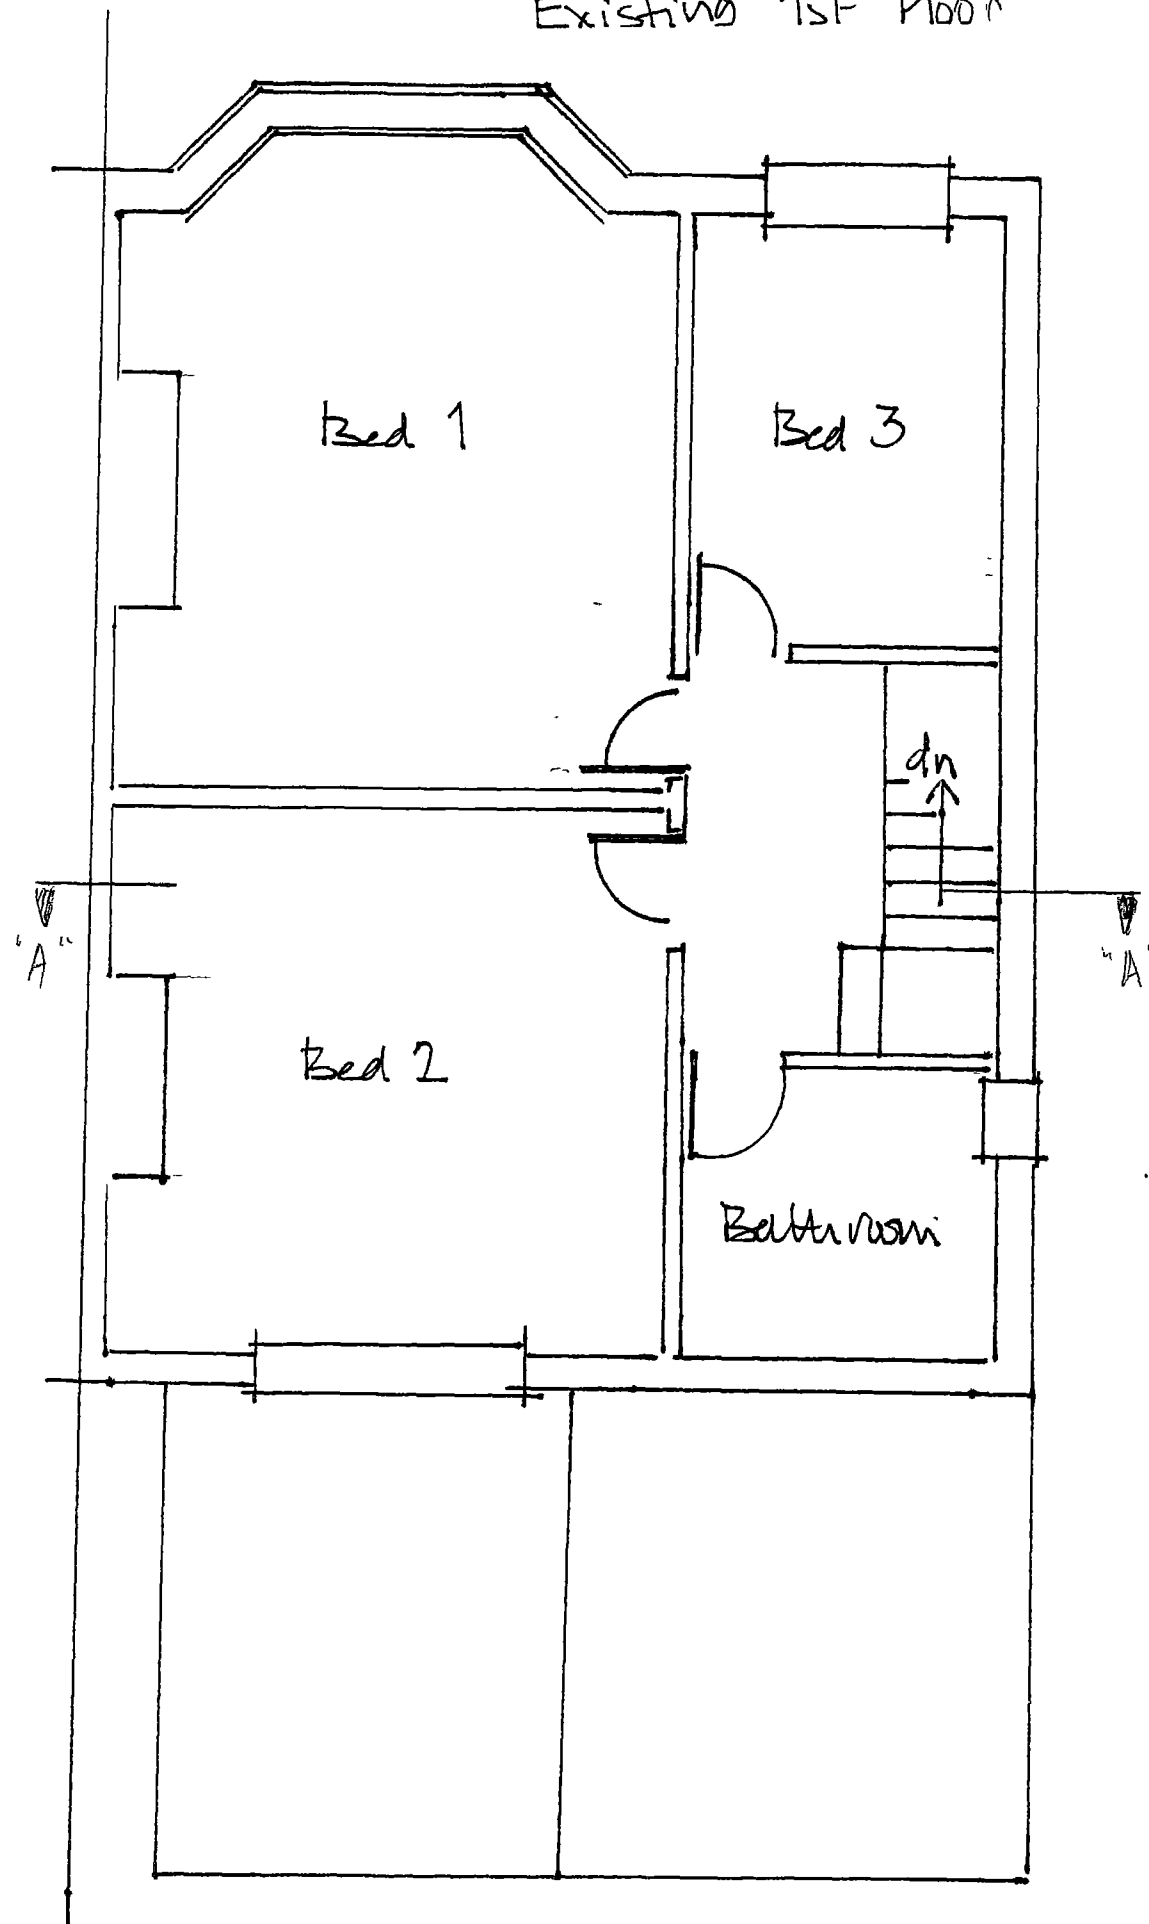

Proposed 1st Floor

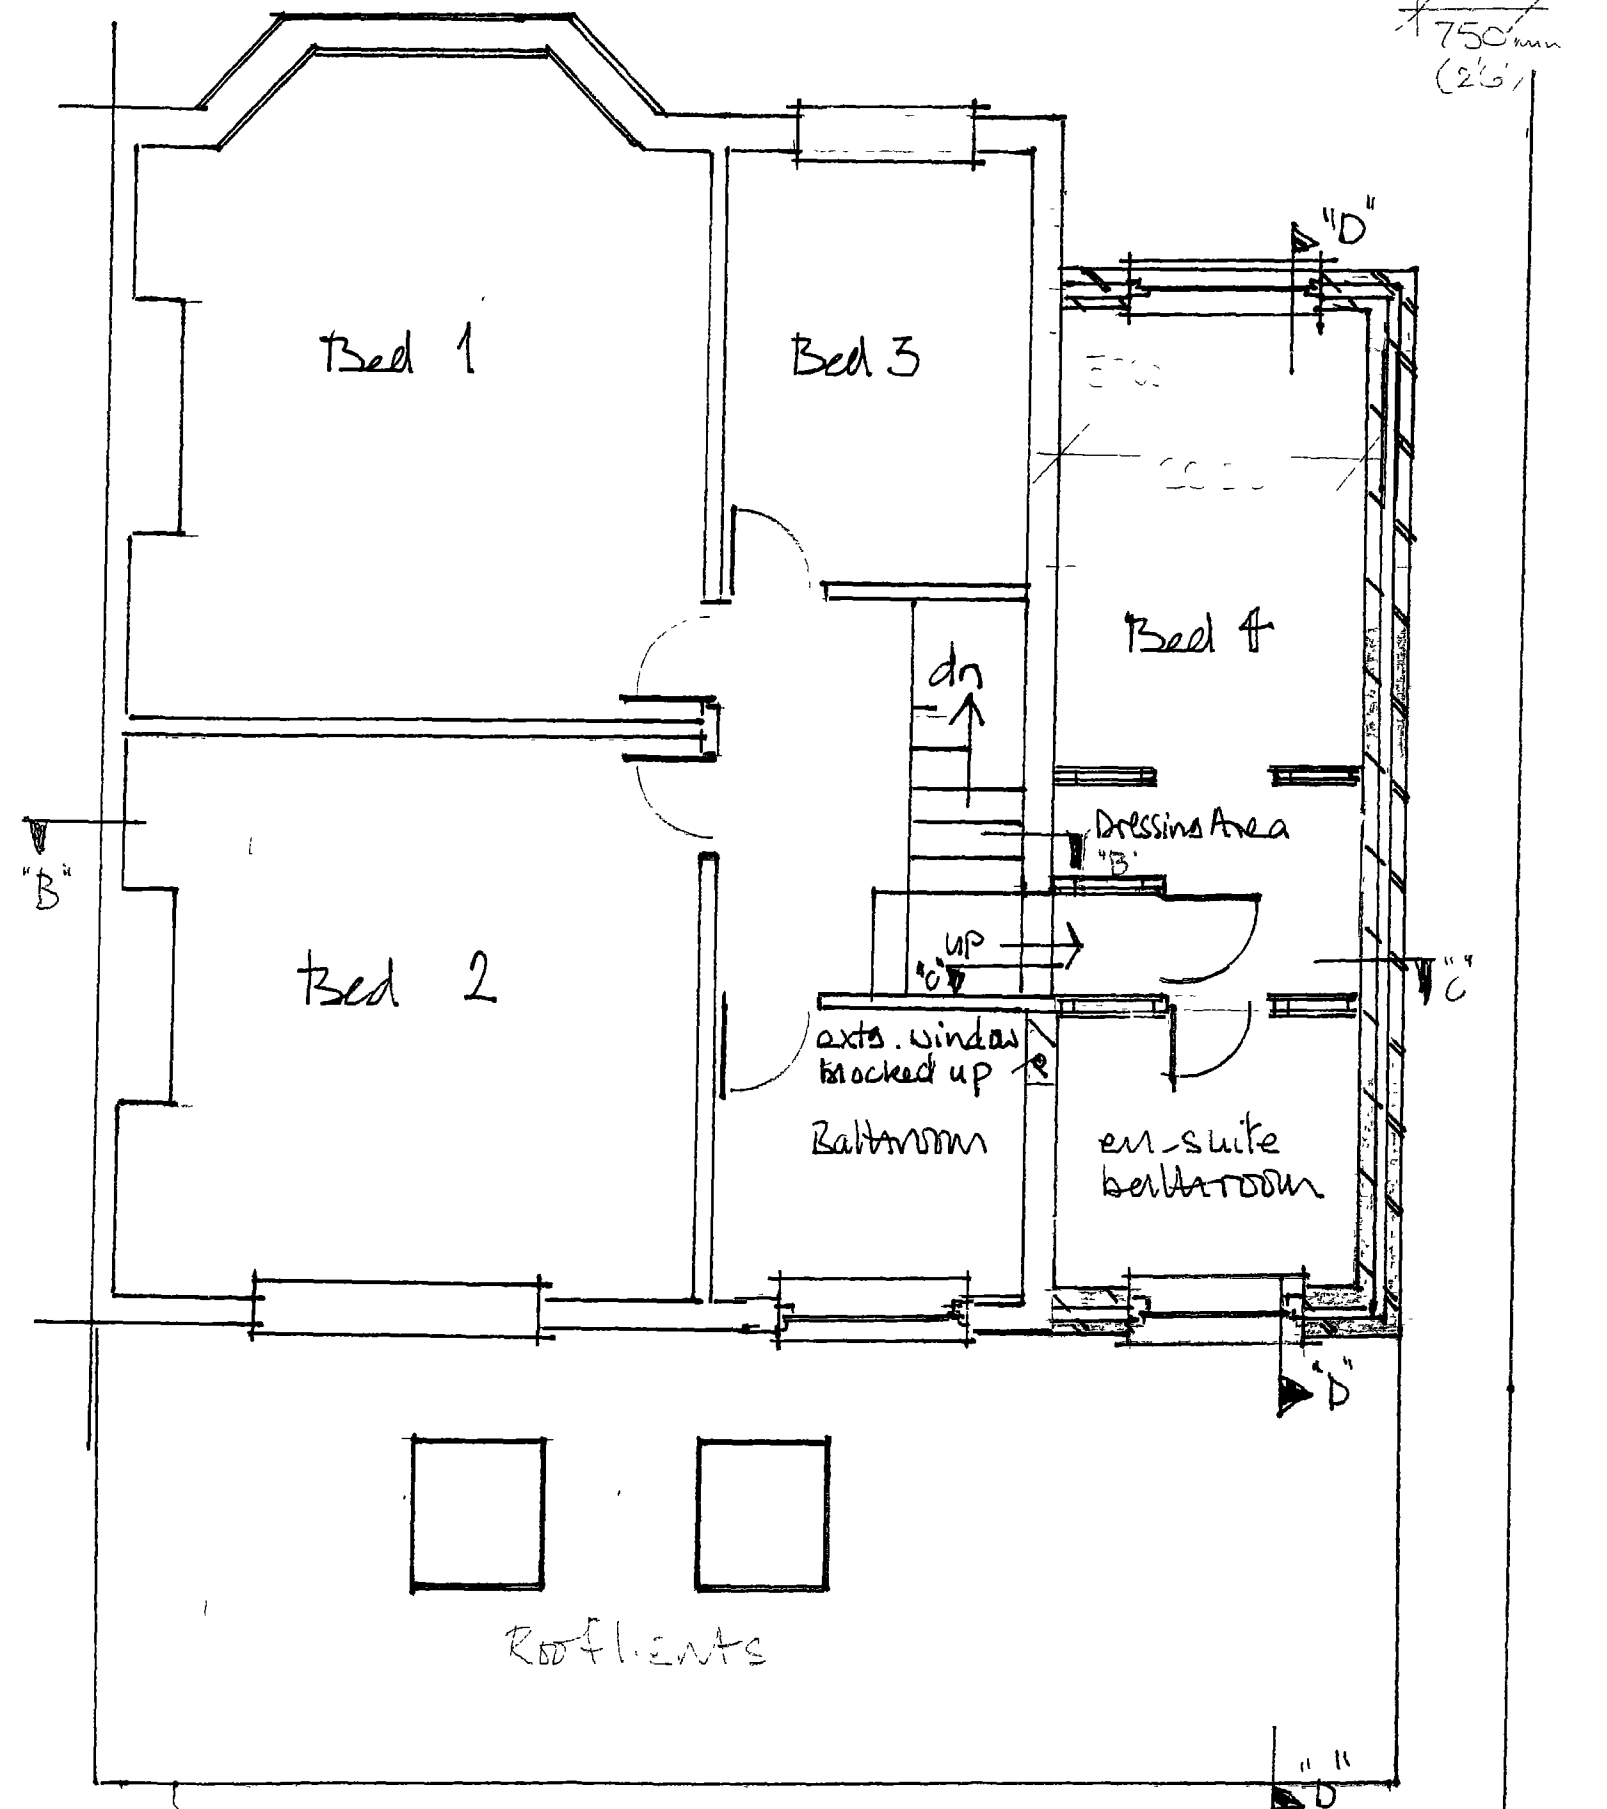

Proposed single storey rear extension, 2 storey side extension and loft conversion for Mr. S. Wall & Ms. A. Campbell, 36 Albemarle Rd Charlton ME1 9HZ

Plans by Chris Oliver B.Sc. Mar 2020

Scale 1:50