


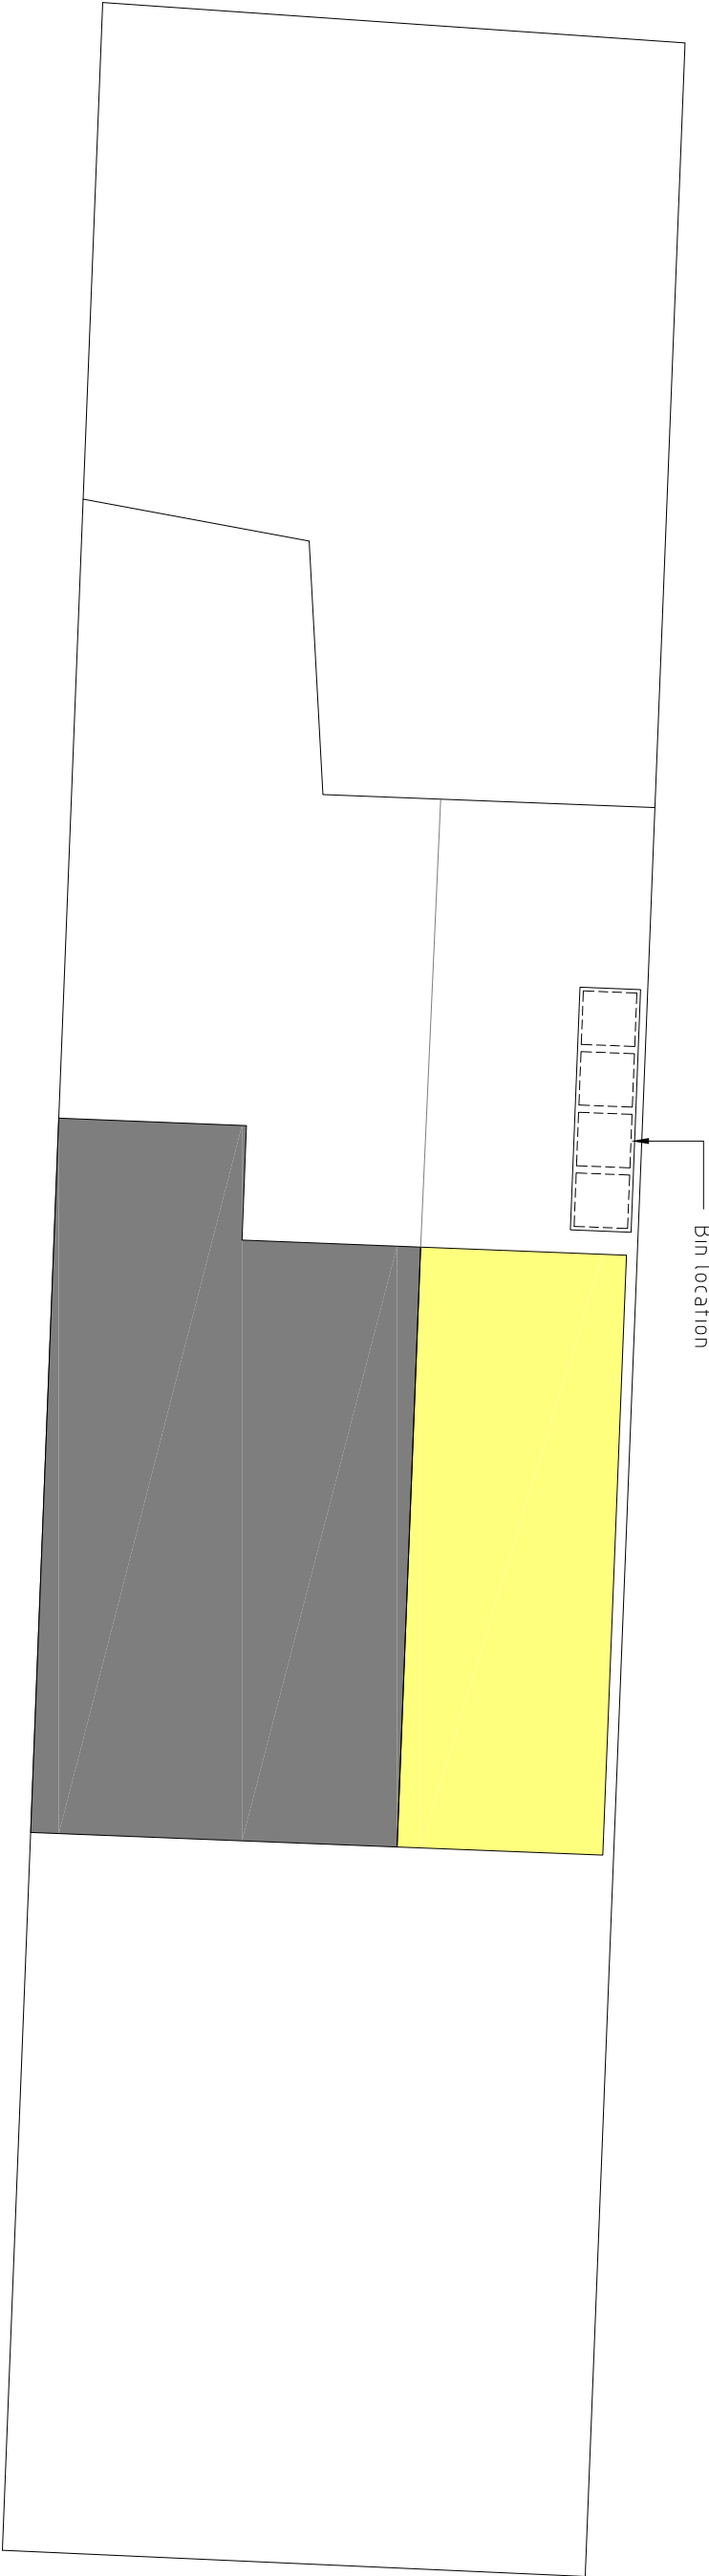


LOCATION PLAN

1 : 100


3360

840

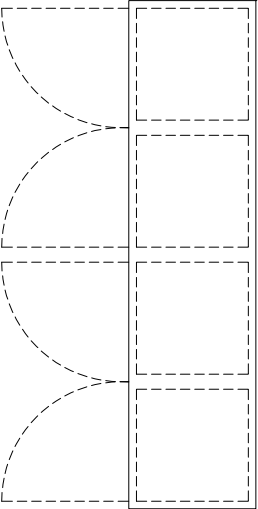


PLAN

1 : 50

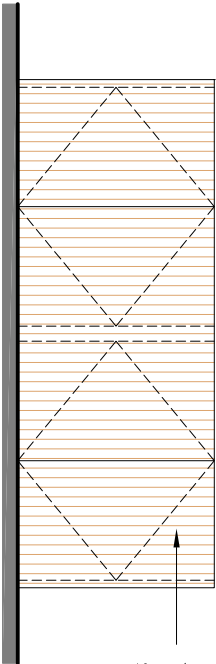


ELEVATION

1 : 50

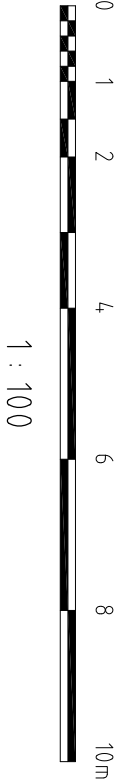

rev	description	date	client	drawing title	scale	date
			BRIAN GRANT	PROPOSED BIN LOCATION	AS SHOWN @ A3	24-02-21
project	drawing status	project no.				
11 MILLBROOK ROAD NEWALL GREEN MANCHESTER, M23 2XH	PLANNING	1723				
		drawing no.	rev no.			
		107	-			

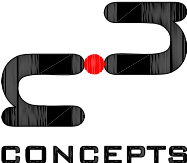

www.nuconcepts.co.uk

Rutherford House,
Warrington Road,
Birchwood, WA3 6ZH

t : 01925 648 585

e :info@nuconcepts.co.uk