NOTES

Survey undertaken by Richard Sims of Oaktree Environmental Ltd using Topcon Hiper V GPS Network RTK system. All spot heights are provided in metres Above-Ordnance-Datum (mAOD) and relative to Ordnance Survey grid (as shown).

This drawing is copyright and property of Oaktree Environmental Ltd

REVISION HISTORY

Rev	Date	Init:	Description:
-	03.03.21	RS	Initial drawing

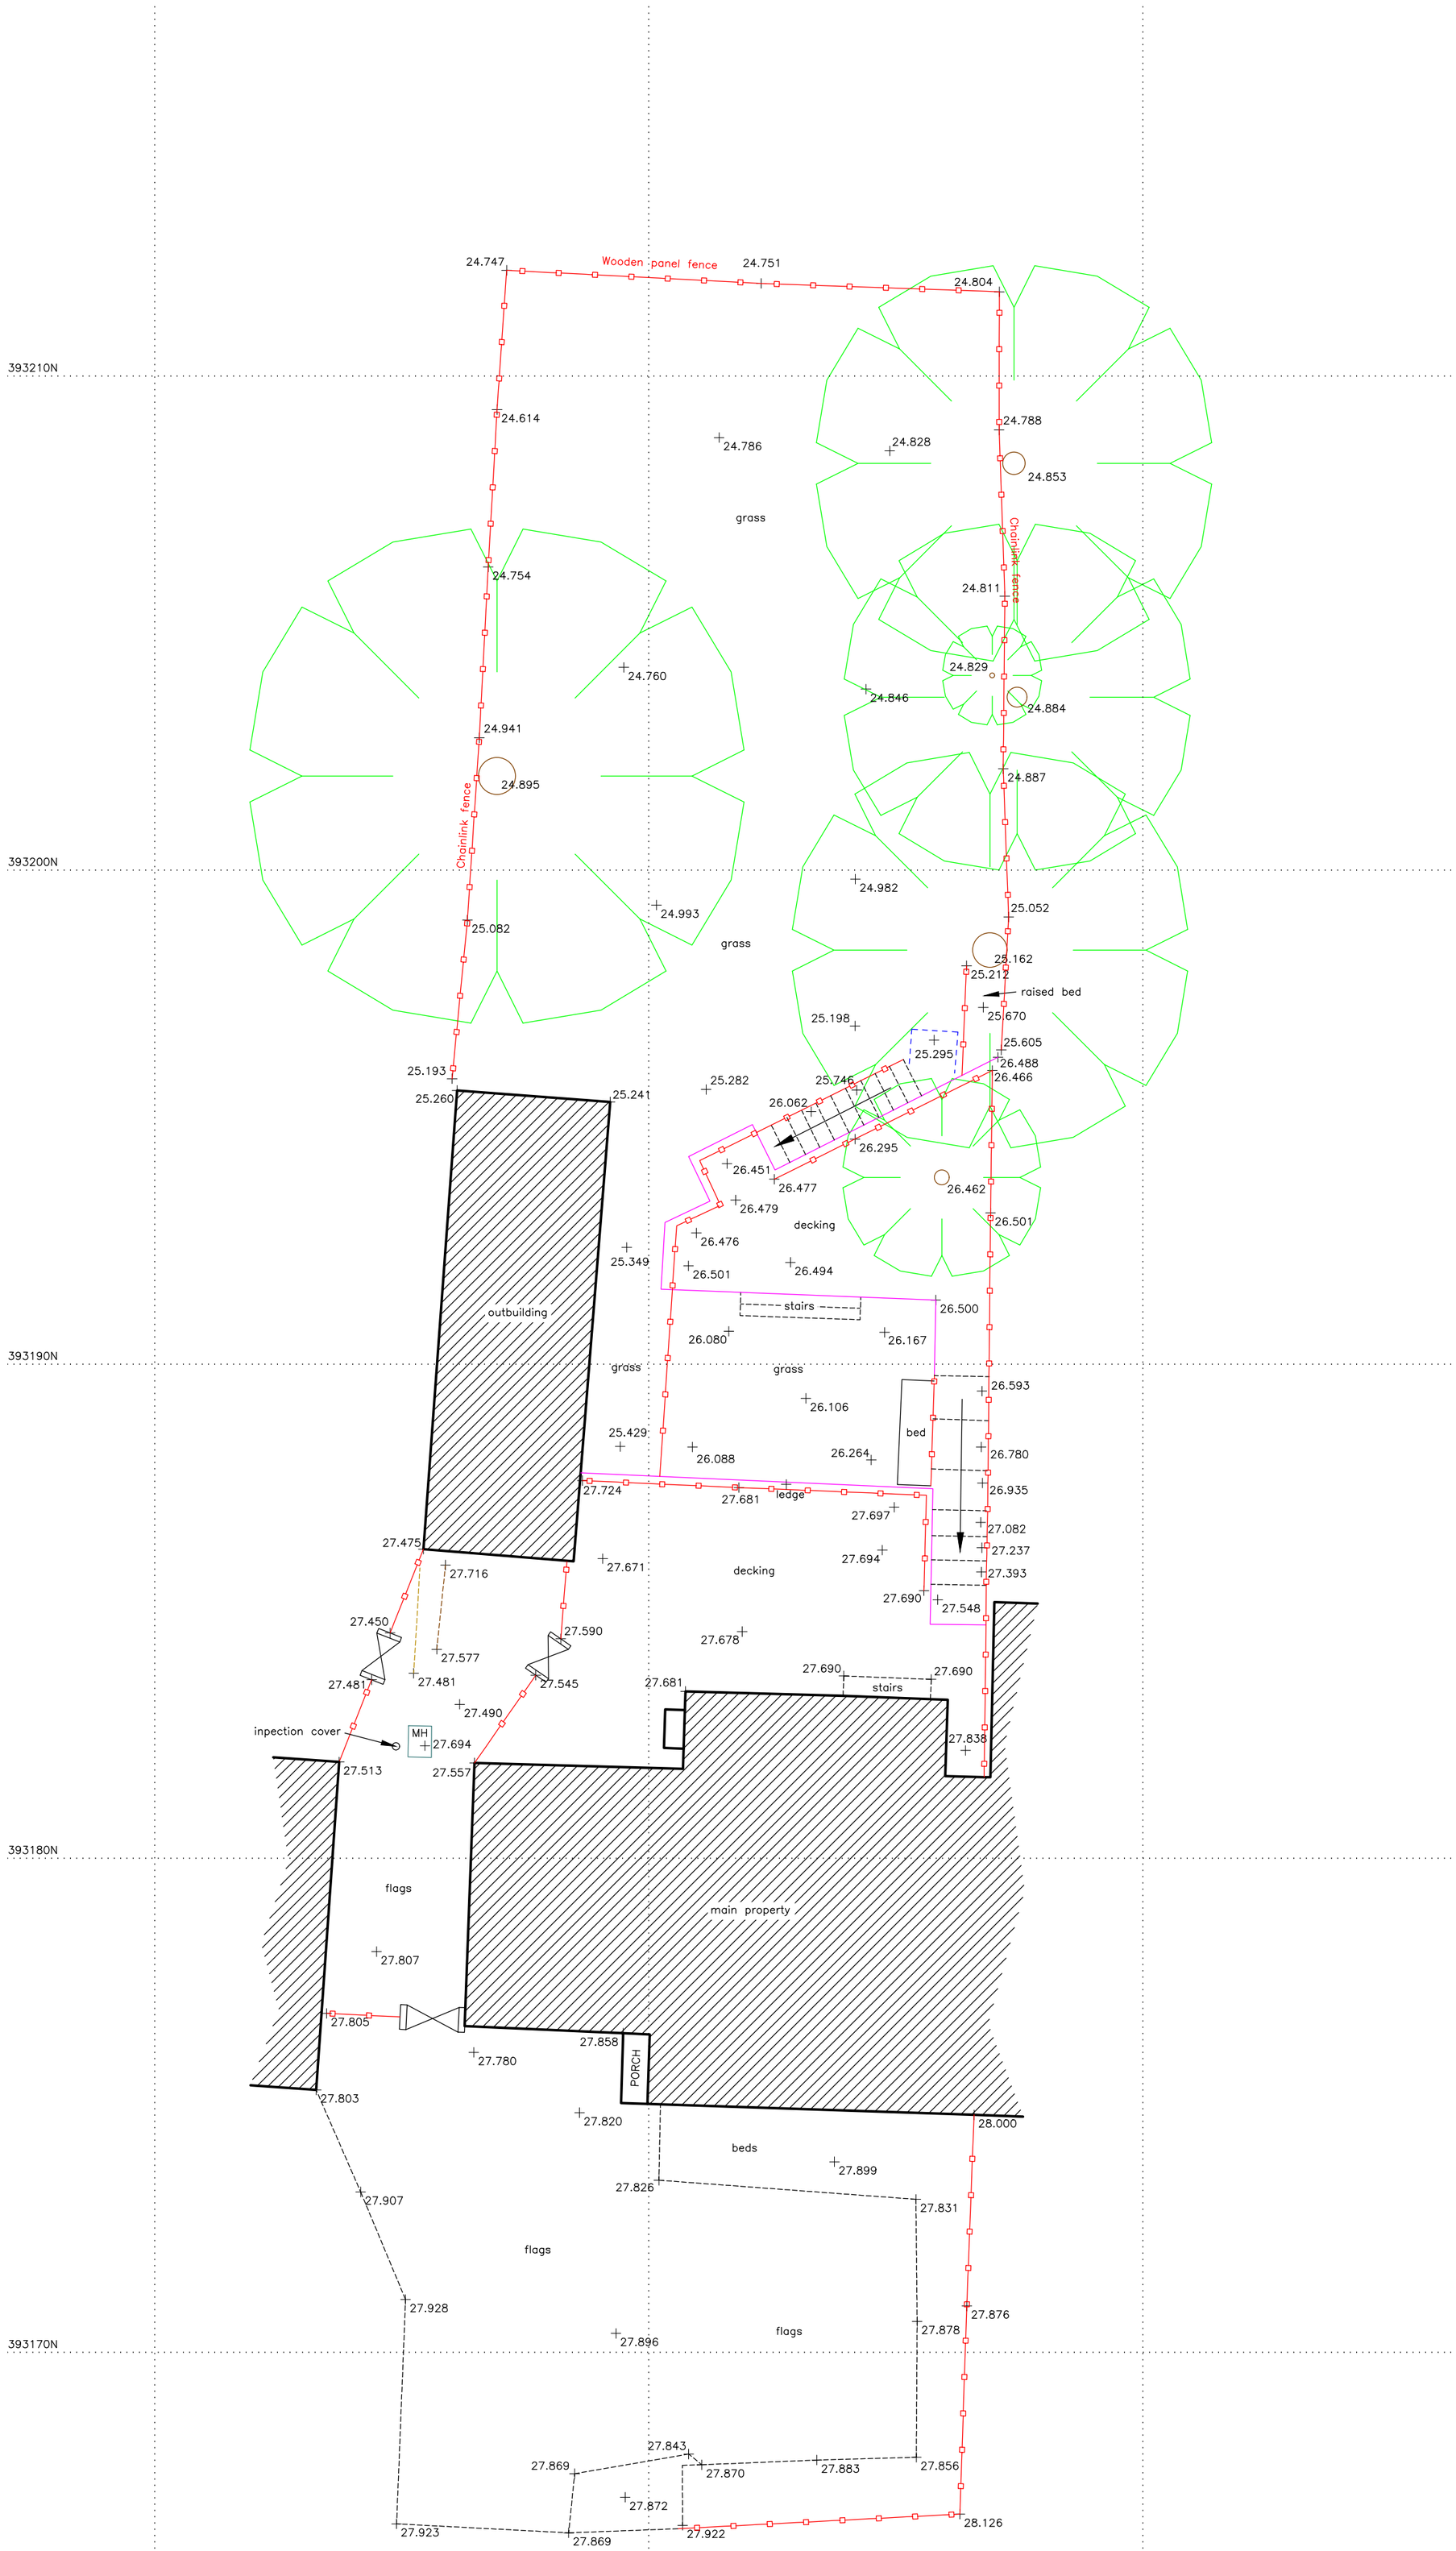

Oaktree Environmental Ltd
Waste, Planning and Environmental Consultants

DRAWING TITLE
TOPOGRAPHIC SURVEY

CLIENT
Craig Young (C/O MTP Town Planning)

PROJECT/SITE
68 Claude Road, Chorlton-cum-Hardy, Manchester

SCALE @ A2	JOB NO	CLIENT NO
1:100	001	2090

DRAWING NUMBER	REV	STATUS
2090-001-01	-	Issued

DRAWN	CHECKED	DATE
RS	RS	03.03.21

Lime House, Road Two, Winsford, Cheshire, CW7 3QZ
t: 01606 558833 | e: sales@oaktree-environmental.co.uk