



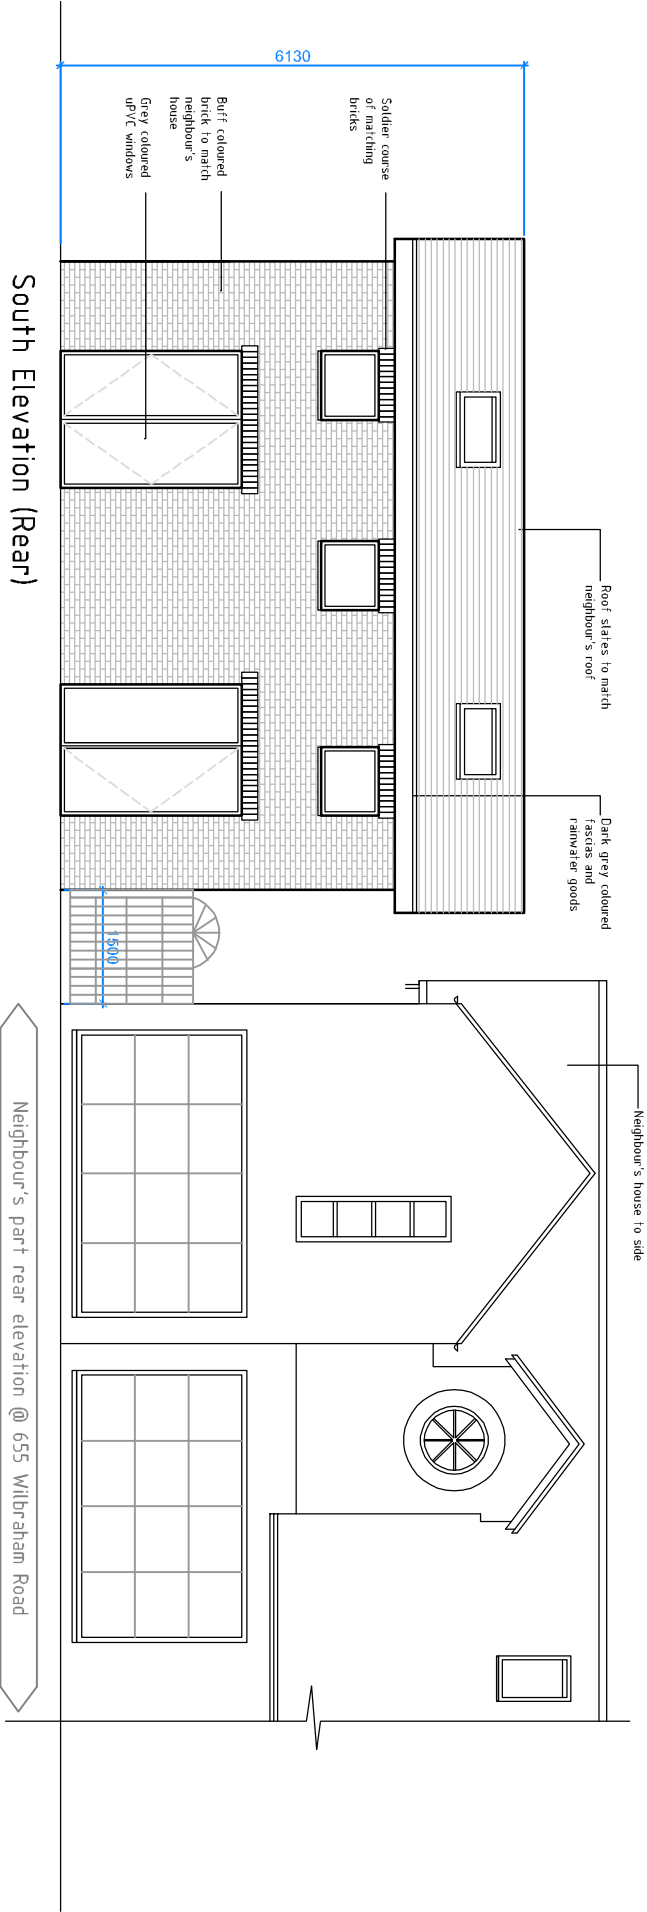

Scale [m]

FOR
PLANNING

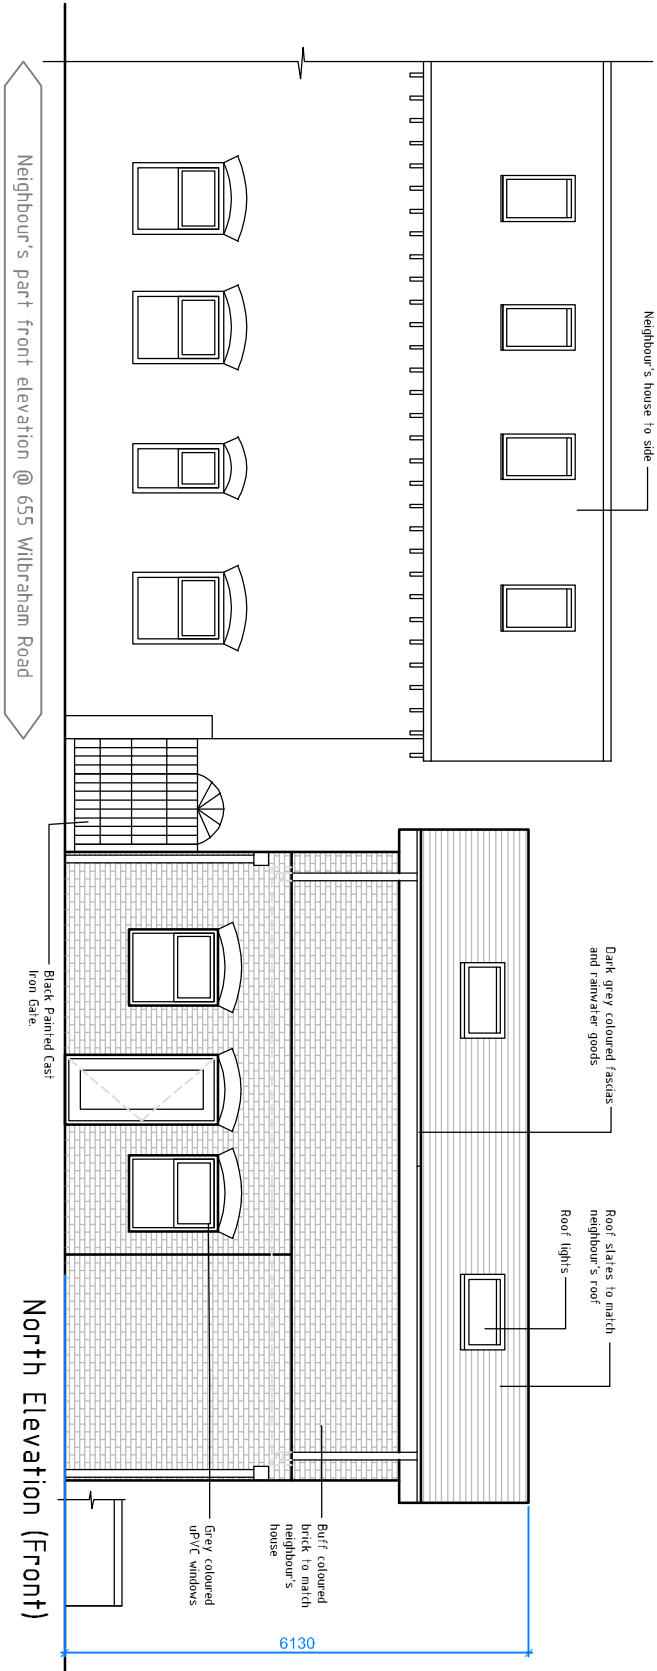

NOTES

DO NOT SCALE FROM DRAWING.
DRAWING INDICATES DESIGN INTENT ONLY.
REPORT ANY DISCREPANCIES TO CLIENT / ZENDIUM DESIGN.
NOT TO BE USED FOR CONSTRUCTION UNLESS STATED SO.
TO BE READ IN CONJUNCTION WITH OTHER DRAWINGS OR
SPECIFICATION WHERE PROVIDED © Zendium Design 2021

CLIENT

Mr A Haq

PROJECT

22 Edge Lane, Chorlton

SITE

AS ABOVE

DRAWING DESCRIPTION

Proposed Planning Drawings

SERIES

SK

DATE

12-02-2021

DRAWING NUMBER

2021-104 SK-30

STATUS

Planning

SCALE

1:100@A3

REVISION

-



info@zendium-design.co.uk

t: 0161 980 7058

m: 07866 637563