SITE LOCATION




0 1km 2km

Scale

**SITE LOCATION**
**(Scale 1:50000)**

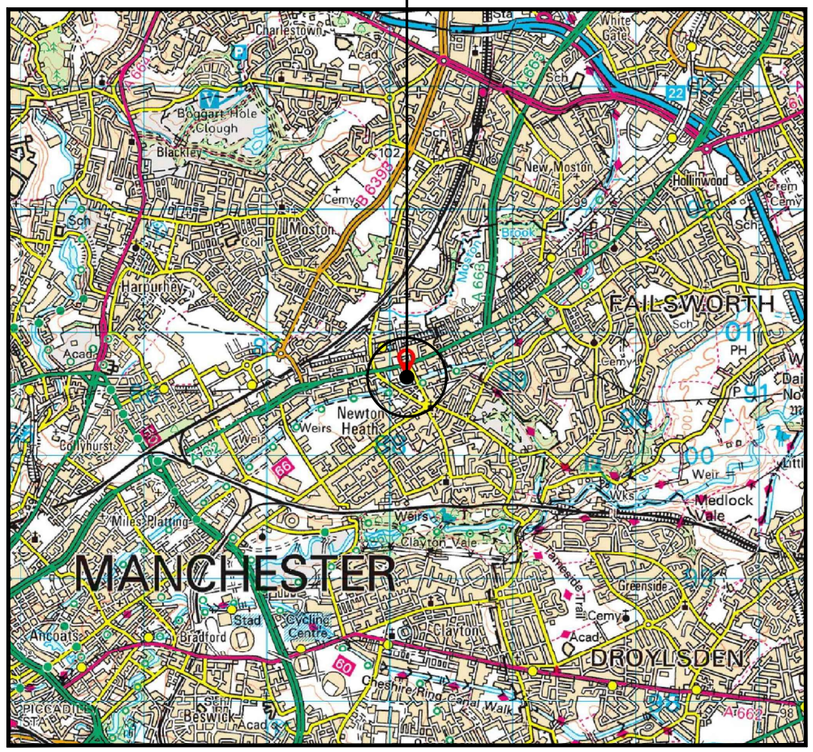

SITE PHOTOGRAPH

**The drawings comply with TEF & Vodafone Standard ICNIRP guidelines.**
**Designed in accordance with CORNERSTONE document: SDN0008 & SDN0009**

N
W E
S

= Right of Access

= Public Access Route

SITE LOCATION




**DETAILED SITE LOCATION**
(Scale 1:1250)

Based upon Ordnance Survey map extract with the permission of the Controller of Her Majesty's Stationery Office. Crown copyright. Licence No. 100022432

50 0 50 100 150

ORIGINAL SCALE AT A3 – 1:250 ALL DIMENSIONS IN METRES

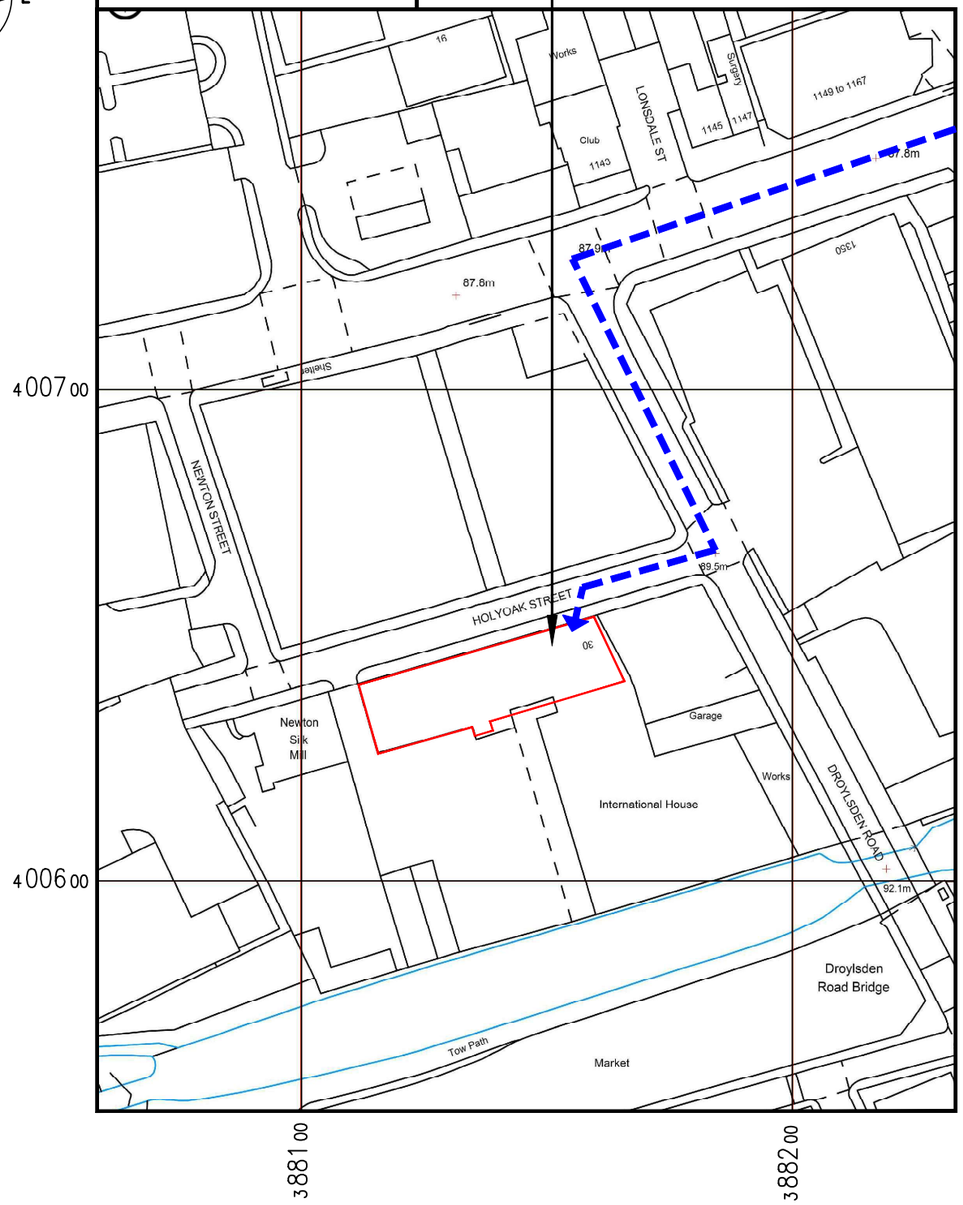ALL DIMENSIONS ARE IN mm UNLESS NOTED OTHERWISE

N.G.R E: 388136 N: 400640

DIRECTIONS TO SITE:
HEAD NORTH–WEST ON M60. AT JUNCTION 22, TAKE THE A62 EXIT TO M'CR CITY CENTRE. KEEP LEFT AT THE FORK AND MERGE ONTO MANCHESTER RD/A62. TURN LEFT ONTO DROYLSDEN RD. TURN RIGHT ONTO HOLYOAK ST. SITE IS LOCATED ON THE LEFT.

NOTES:

| REV | MODIFICATION | BY | CH | DATE |
|---|---|---|---|---|
| A | Issued for Approval | SG | CT | 11.11.20 |


CLARKE telecom
Unit E, Madison Place, Northampton Road, Manchester, M40 5AG
Tel: 0161 785 4500
Fax: 0161 785 4501
Web: www.clarke-telecom.com


O2

CORNERSTONE - BEACON 3

| Cell Name | Opt. |
|---|---|
| MARTINS BAKERY | – |

Cell ID No

| CORNERSTONE | TEF | VF |
|---|---|---|
| 125262_27 E319863 | 092529 | 84998 |

Site Address / Contact Details

MARTINS BAKERY
30 HOLYOAK STREET
MANCHESTER
GREATER MANCHESTER
M40 1HA

Drawing Title: SITE LOCATION MAPS

Purpose of issue: PLANNING — Dwg Rev: A

Drawing Number: 100

Surveyed By: MS — Original Sheet Size: A3 — Pack Issue: B

| Drawn: | Date: | Checked: | Date: |
|---|---|---|---|
| SG | 11.11.20 | CT | 11.11.20 |