


Notes				
The Contractor is to check all dimensions and conditions on site before commencing. All construction to be in accordance with the latest Building Regulations. This drawing remains the copyright of Buju Architects Ltd.				
Scale Bars				
1:5	mm	50	150	
1:10	mm	100	300	
1:20	mm	500	800	
1:50	mm	500	1500	

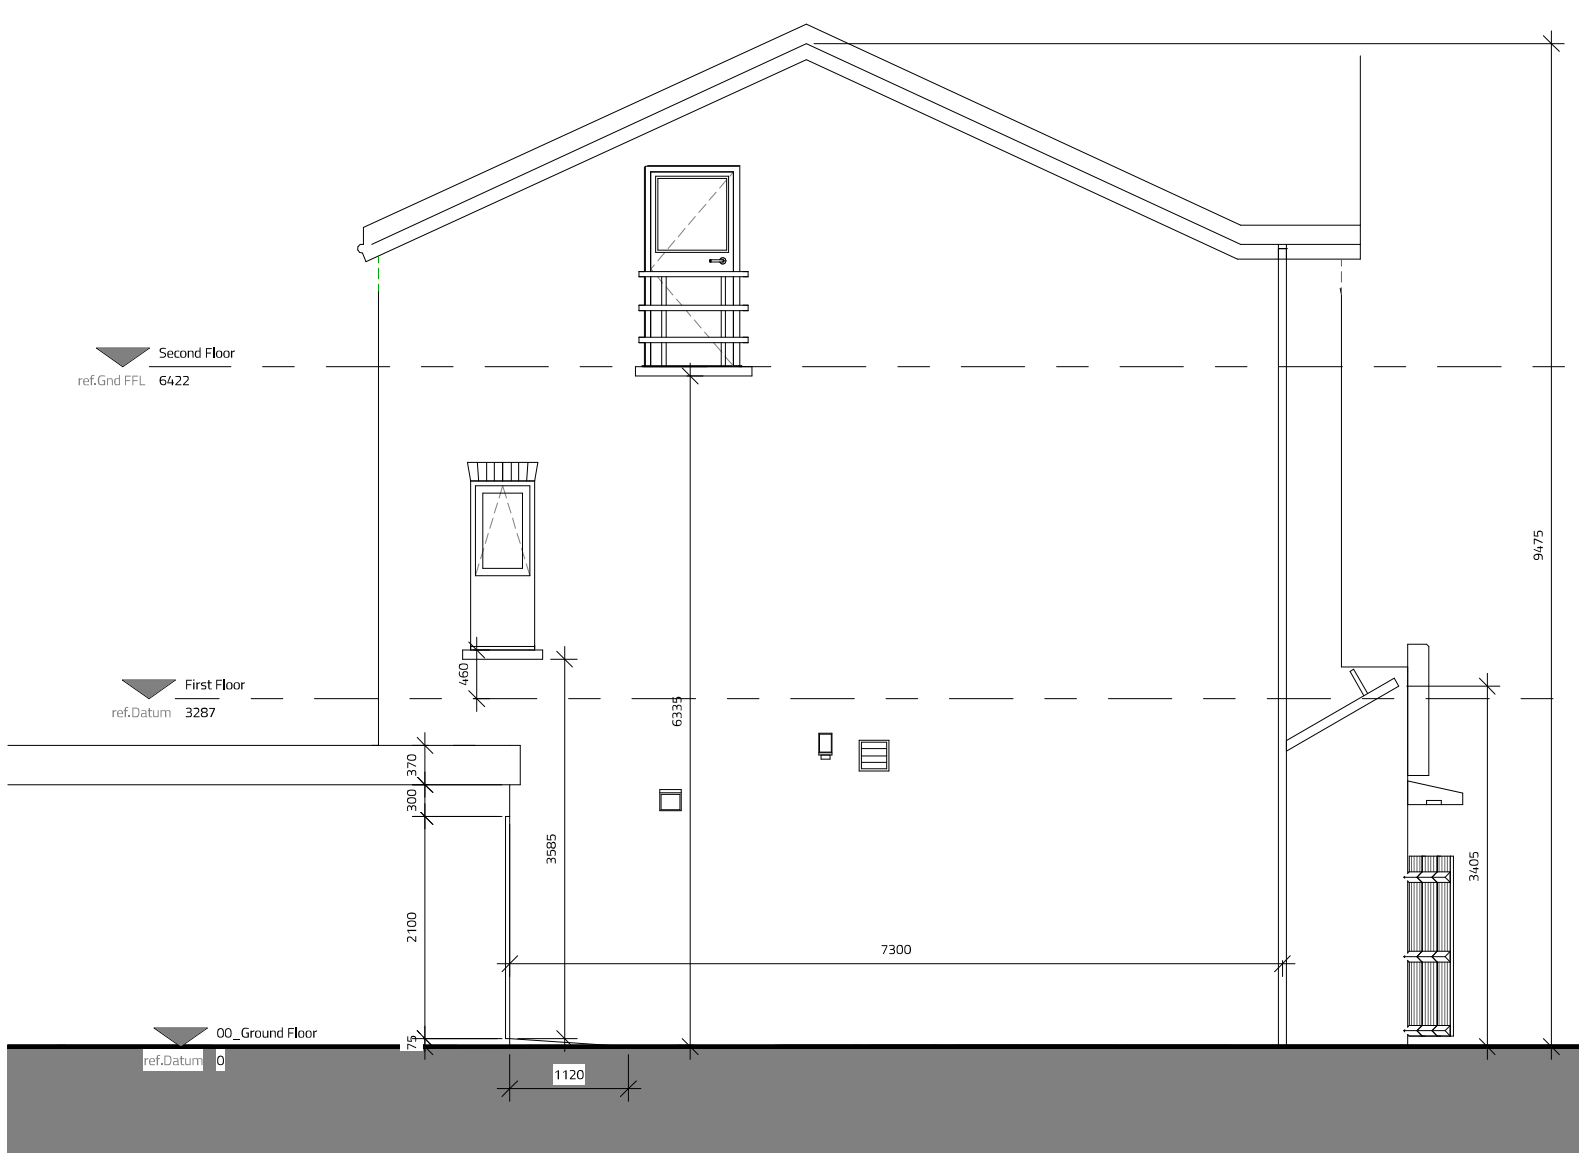

Existing - Side Elevation
1:50



Existing - Front Elevation
1:50



Rear Elevation (unchanged)



Rear & Side Elevation



Front Elevation

Rev	Description	By	Date
Client	Susan Pun		
Project	101 Manchester Road, Chorlton		
Sheet	Existing - Elevations		
Ref	P545_130	Rev	
Date	09/11/20	Scale	1:50 @ A2
By	OS	Approved by	ATW RIBA Stage 3 - Developed Design
B U J U [®] DESIGN ORIGINAL			
8 Brooks Street, Stockport, SK1 3HS 0161 474 6860 hello@buju.co.uk www.buju.co.uk			