




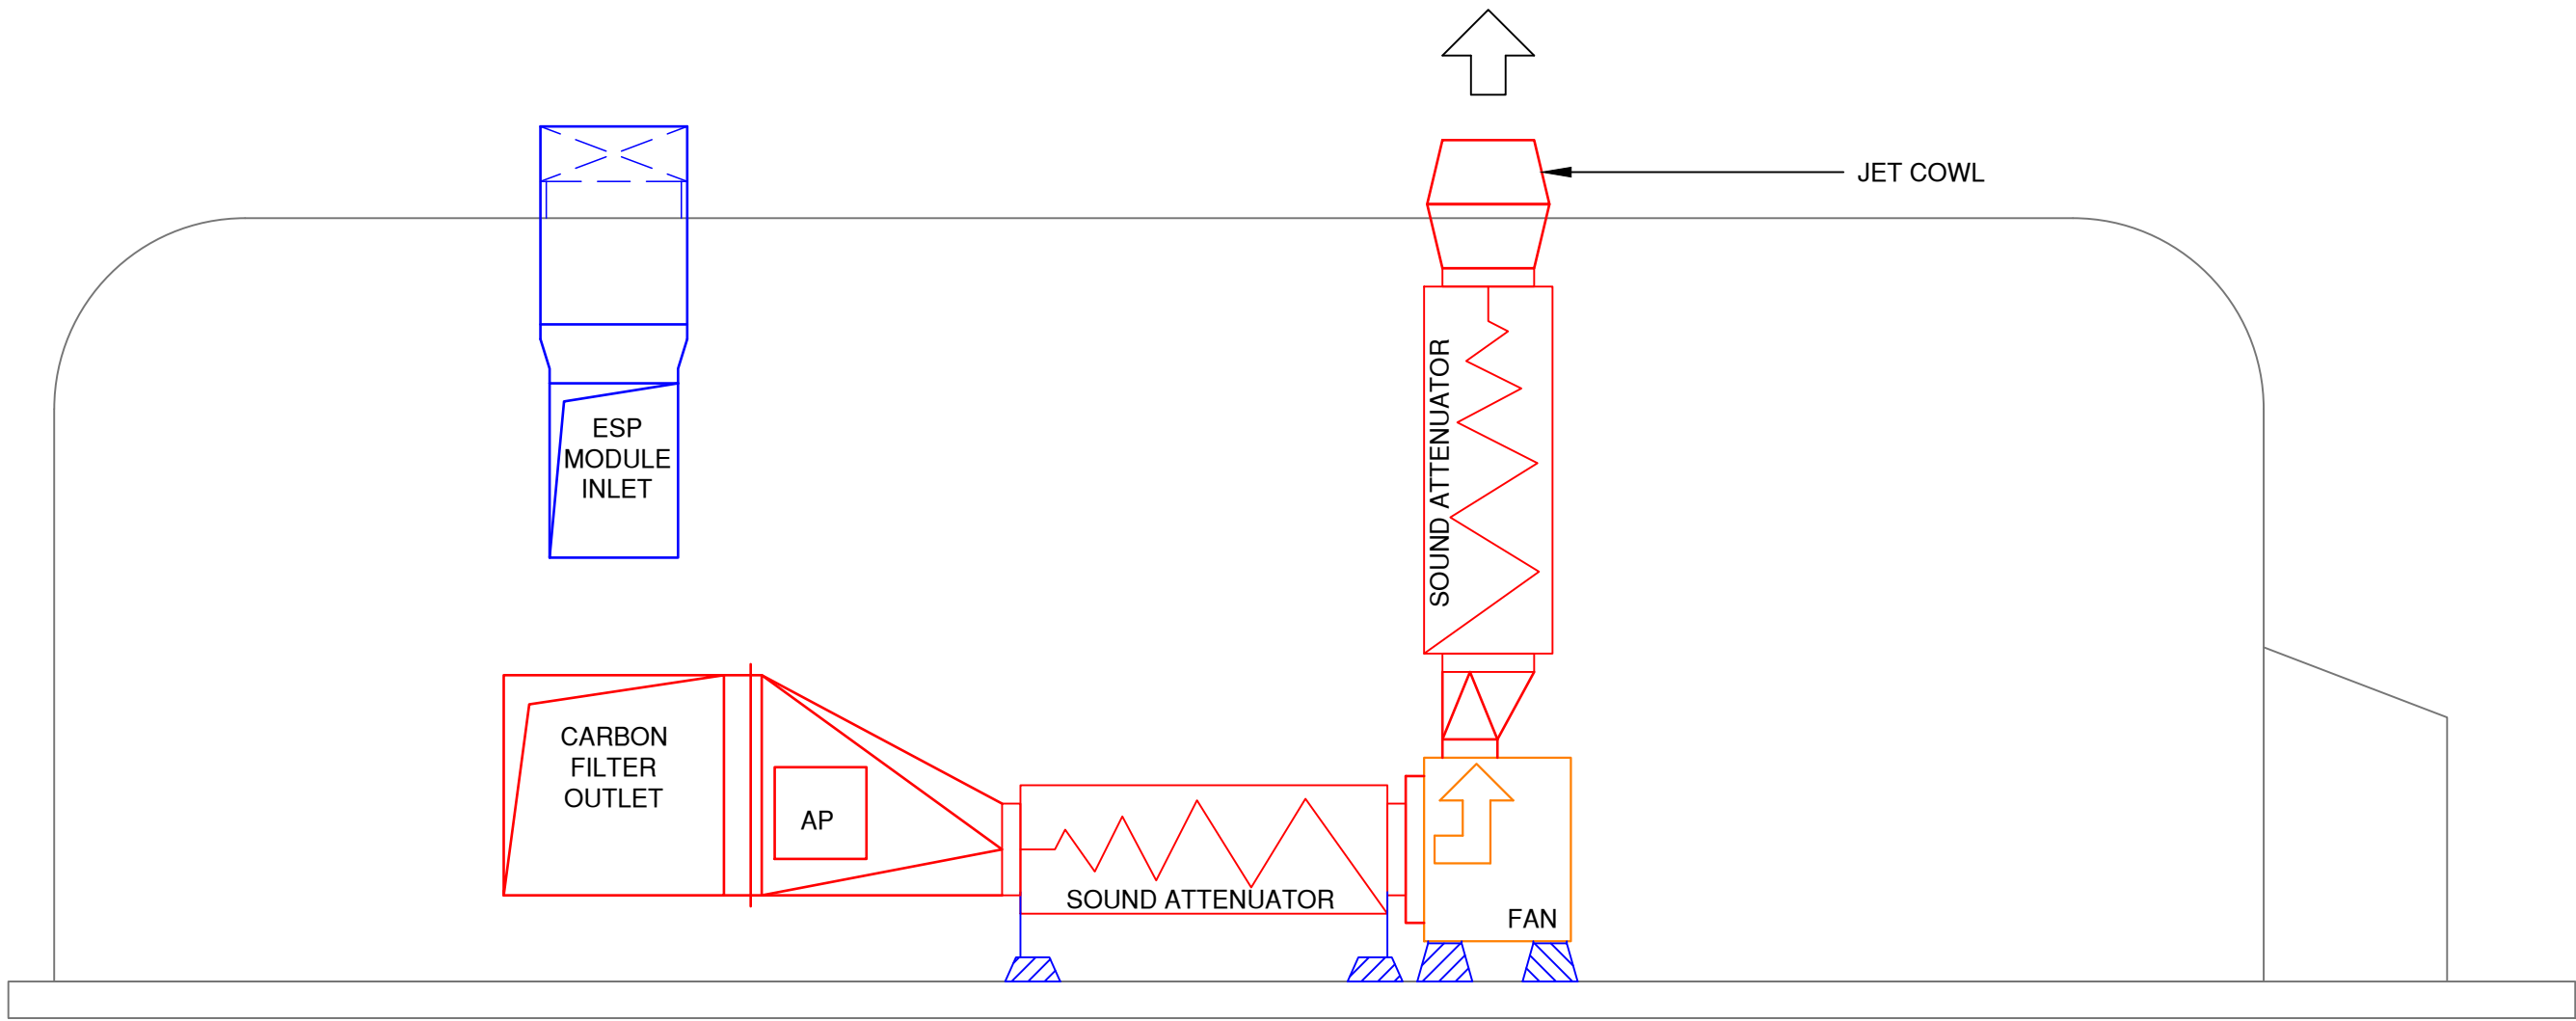


ELEVATION

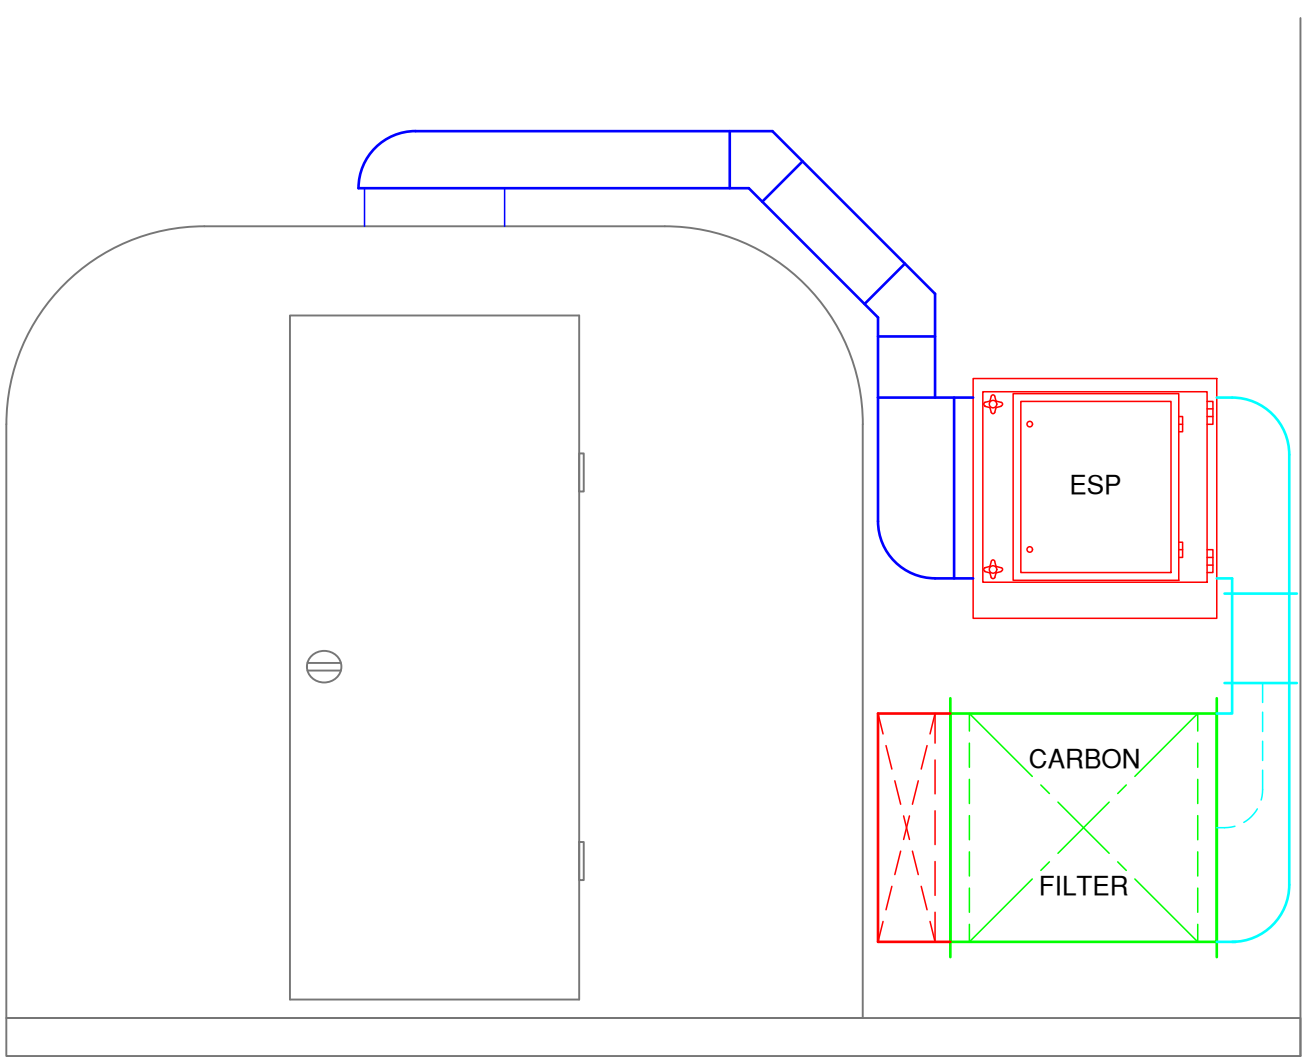

END ELEVATION

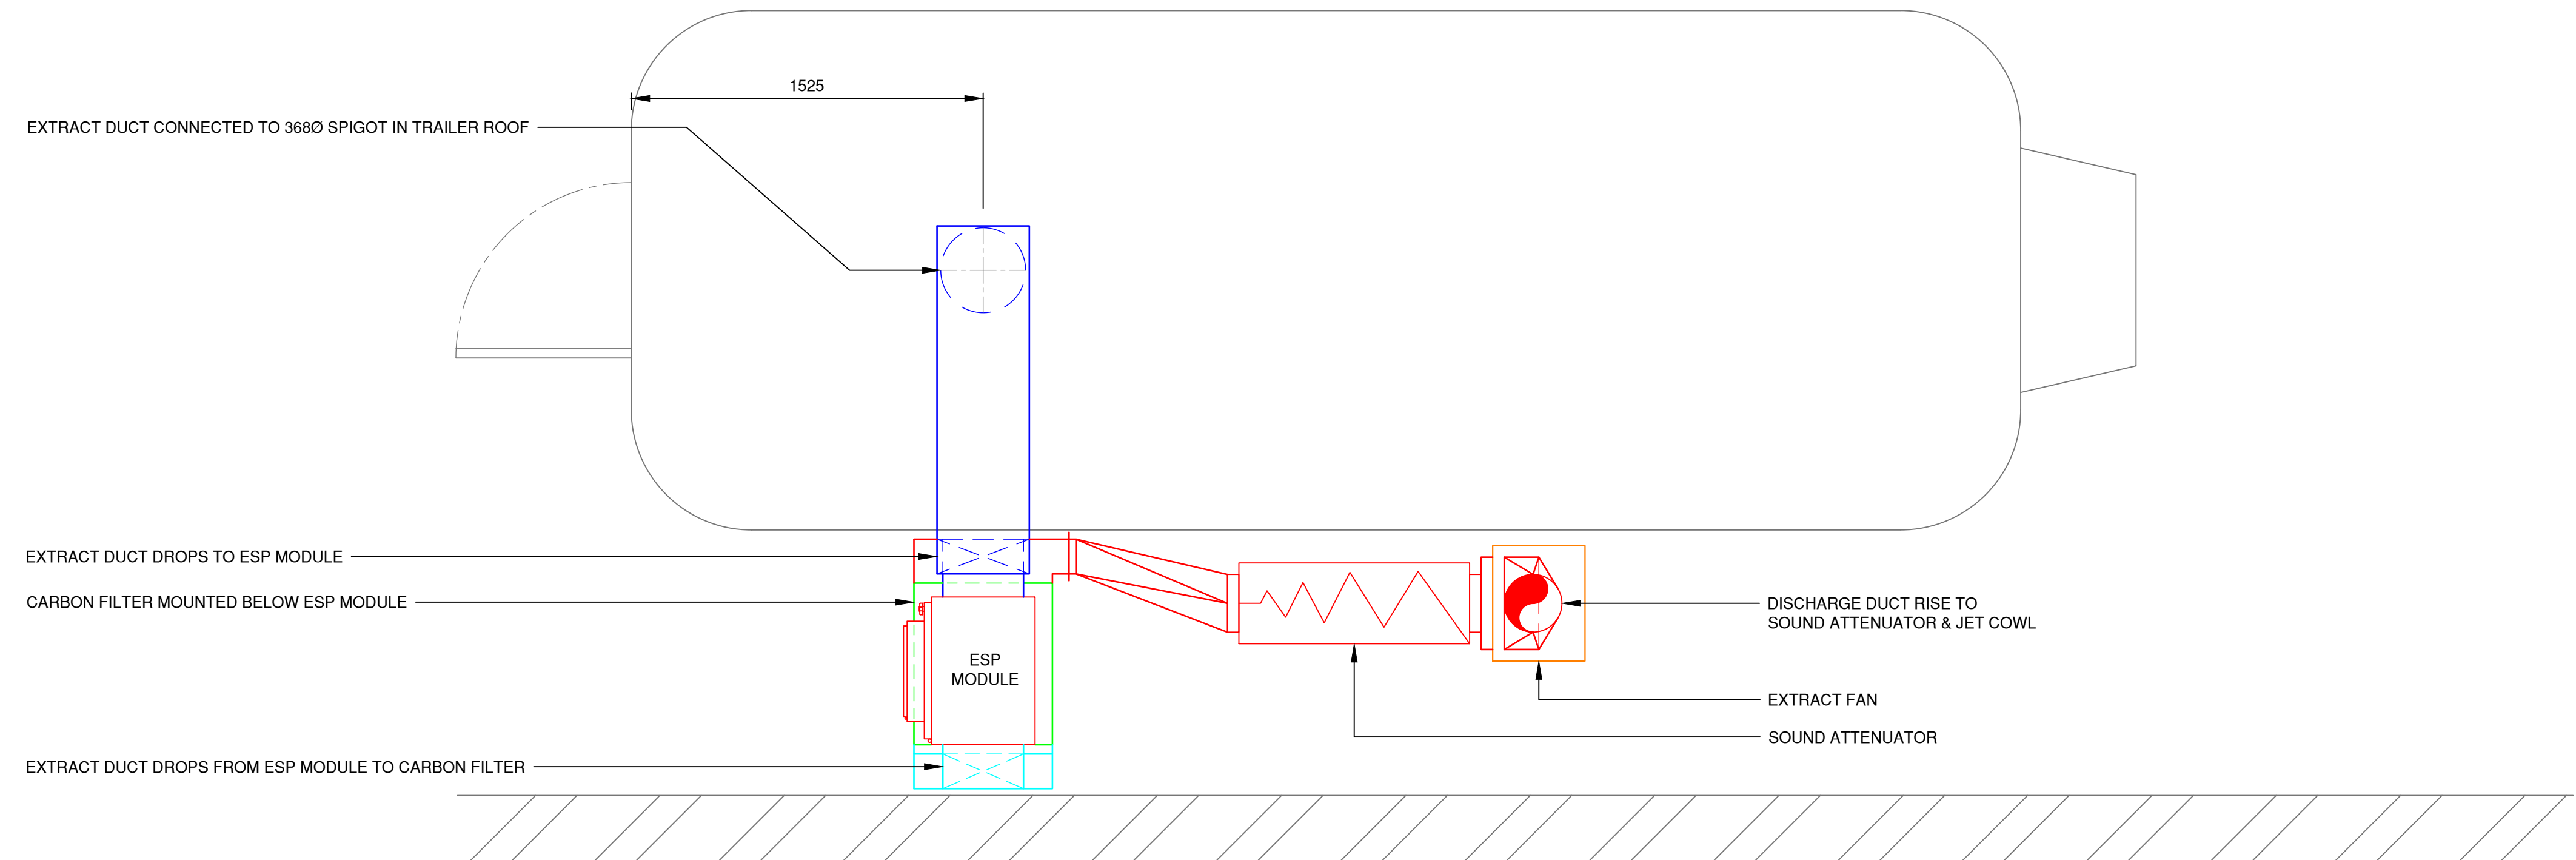

PLAN

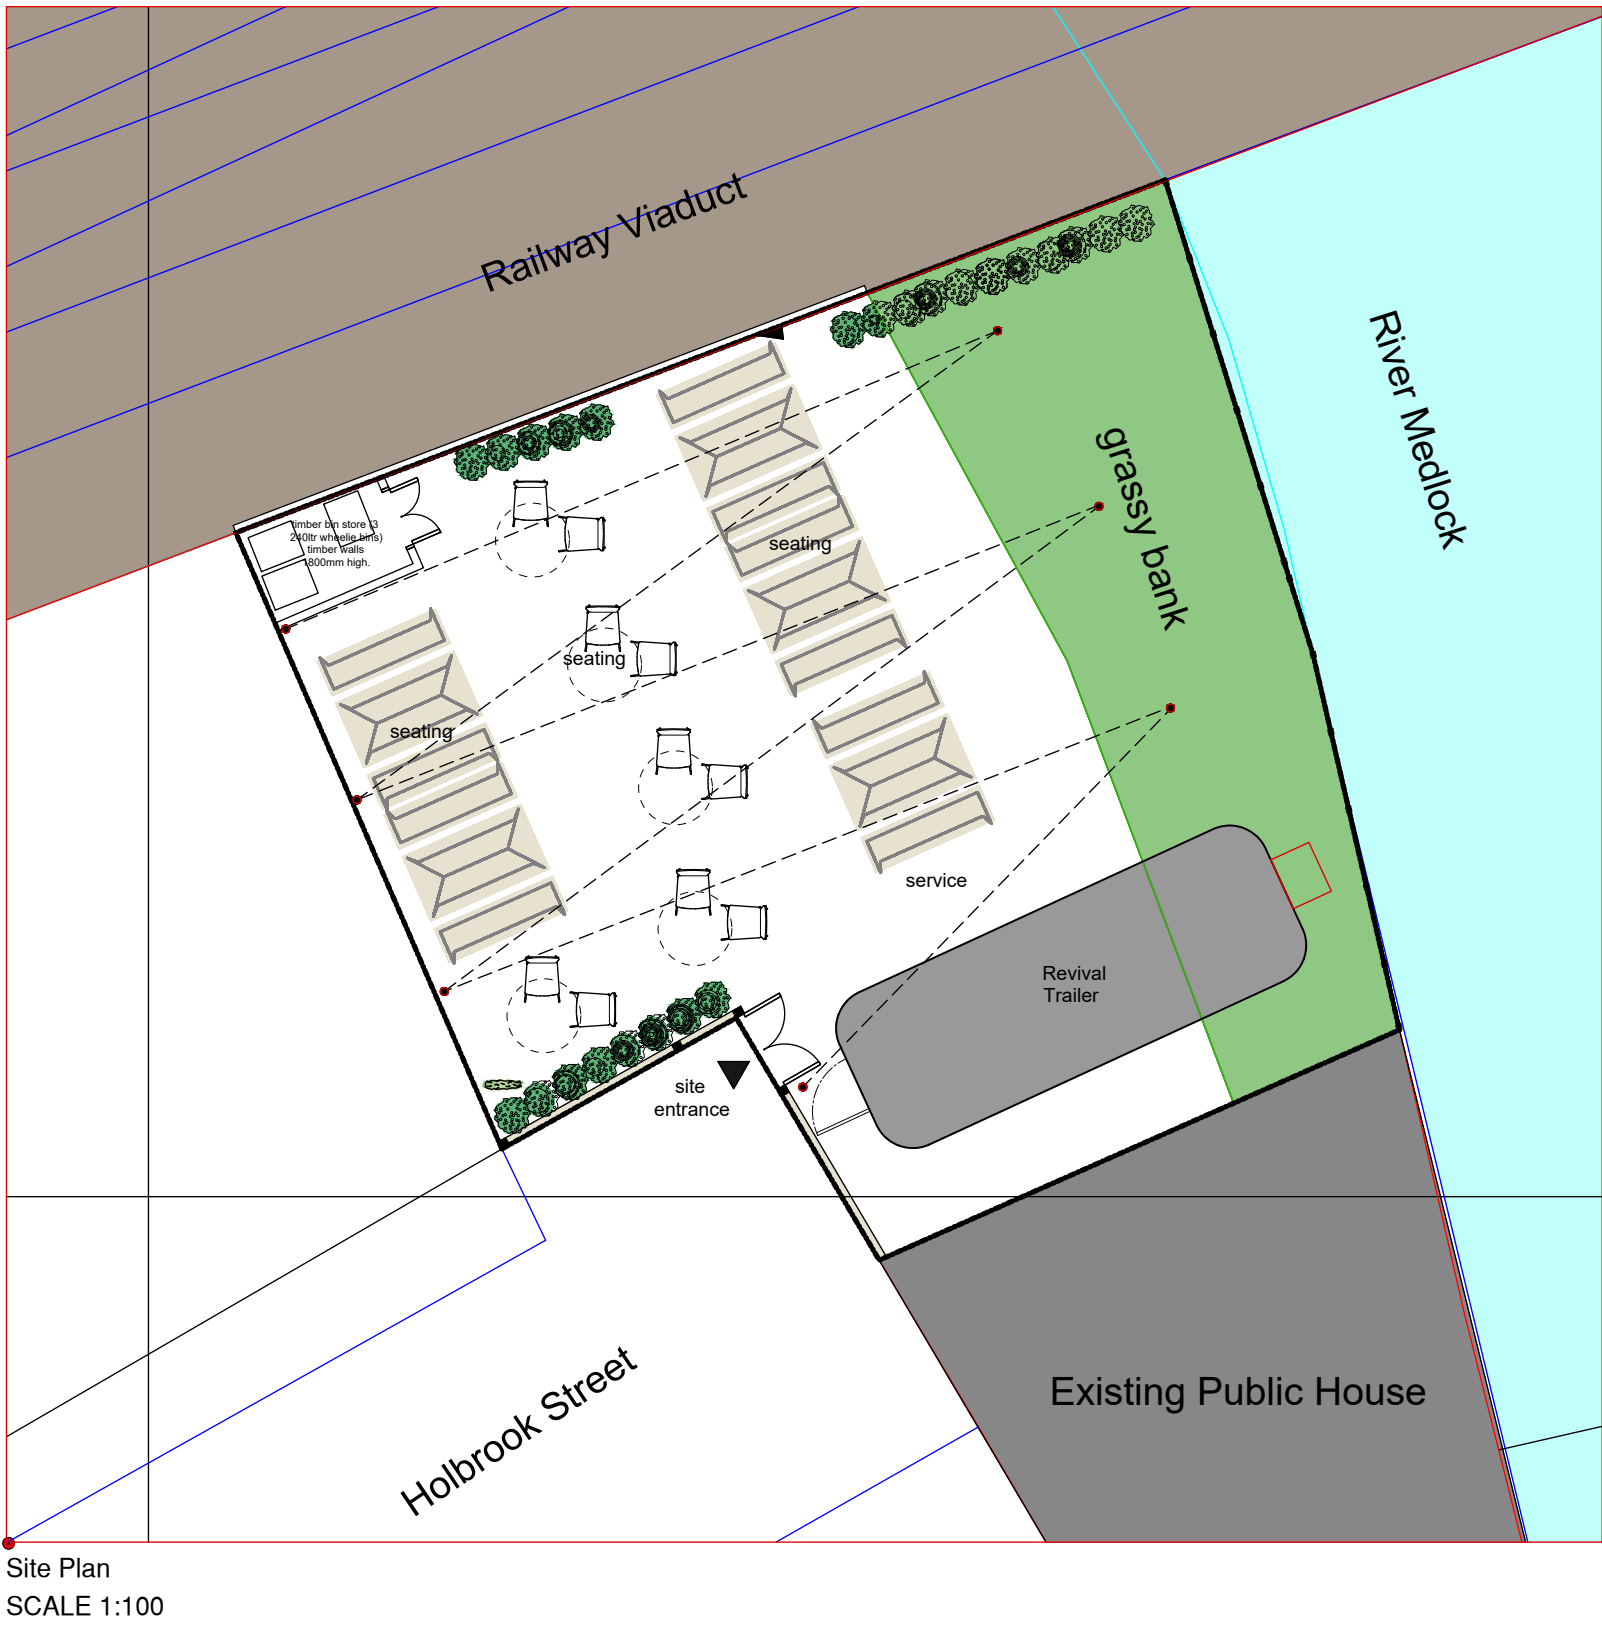

A	16.3.21	MODIFIED TO SUIT NEW TRAILER DETAILS	PAS
Rev	Date	Description	By
SWAN Projects			
tel: 0161 300 3465 fax: 0161 959 2093 E mail: info@swan-projects.com			
Client	MABA EATS LTD		
Project	HOLBROOK STREET, MANCHESTER		
Title	EXTRACT VENTILATION FROM TRAILER KITCHEN		
Scale	1:20	Drawing Number	Rev
Date	11.3.21	C617/1	A
Drawn	PAS		
Checked			