




- Description:**
- Typical single step decking
- Timber Units:**
- **Decking Board**
H115mm / D28mm / Length Varies
 - **Fascia Board 1**
H115mm / D20mm / Length Varies
 - **Fascia Board 2**
H52mm / D20mm / Length Varies
 - **Joist**
Submit Proposals
 - **Post**
Submit Proposals
 - **Permeable Geotextile**
D20 / 550
- Fixings:**
- Submit Proposals
- Build up and foundation:**
- To engineers detail and specification
- Fabrication:**
- In strict accordance with NBS Specification and suppliers guidelines.
 - Note: Information stated is design intent.
 - Complete fabrication drawings to be supplied to Landscape Architect for approval prior to construction.
- Service Covers:**
- Number of access covers required varies between plots varies to be coordinated this engineers and architectural information.
- NOTE: All dimensions subject to on-site measurements.

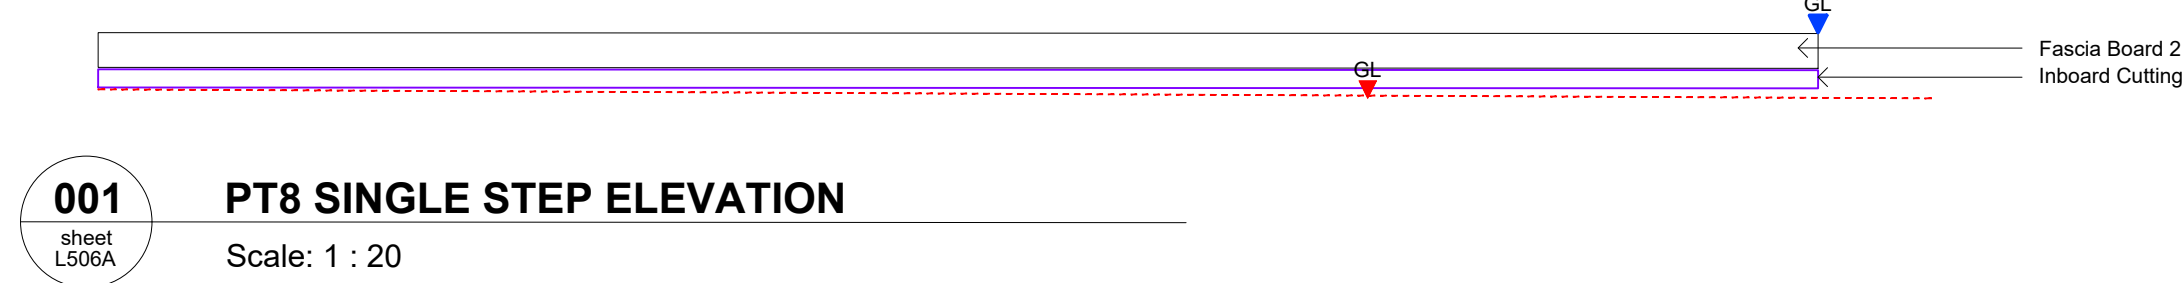


001 PT8 SINGLE STEP ELEVATION
Scale: 1 : 20

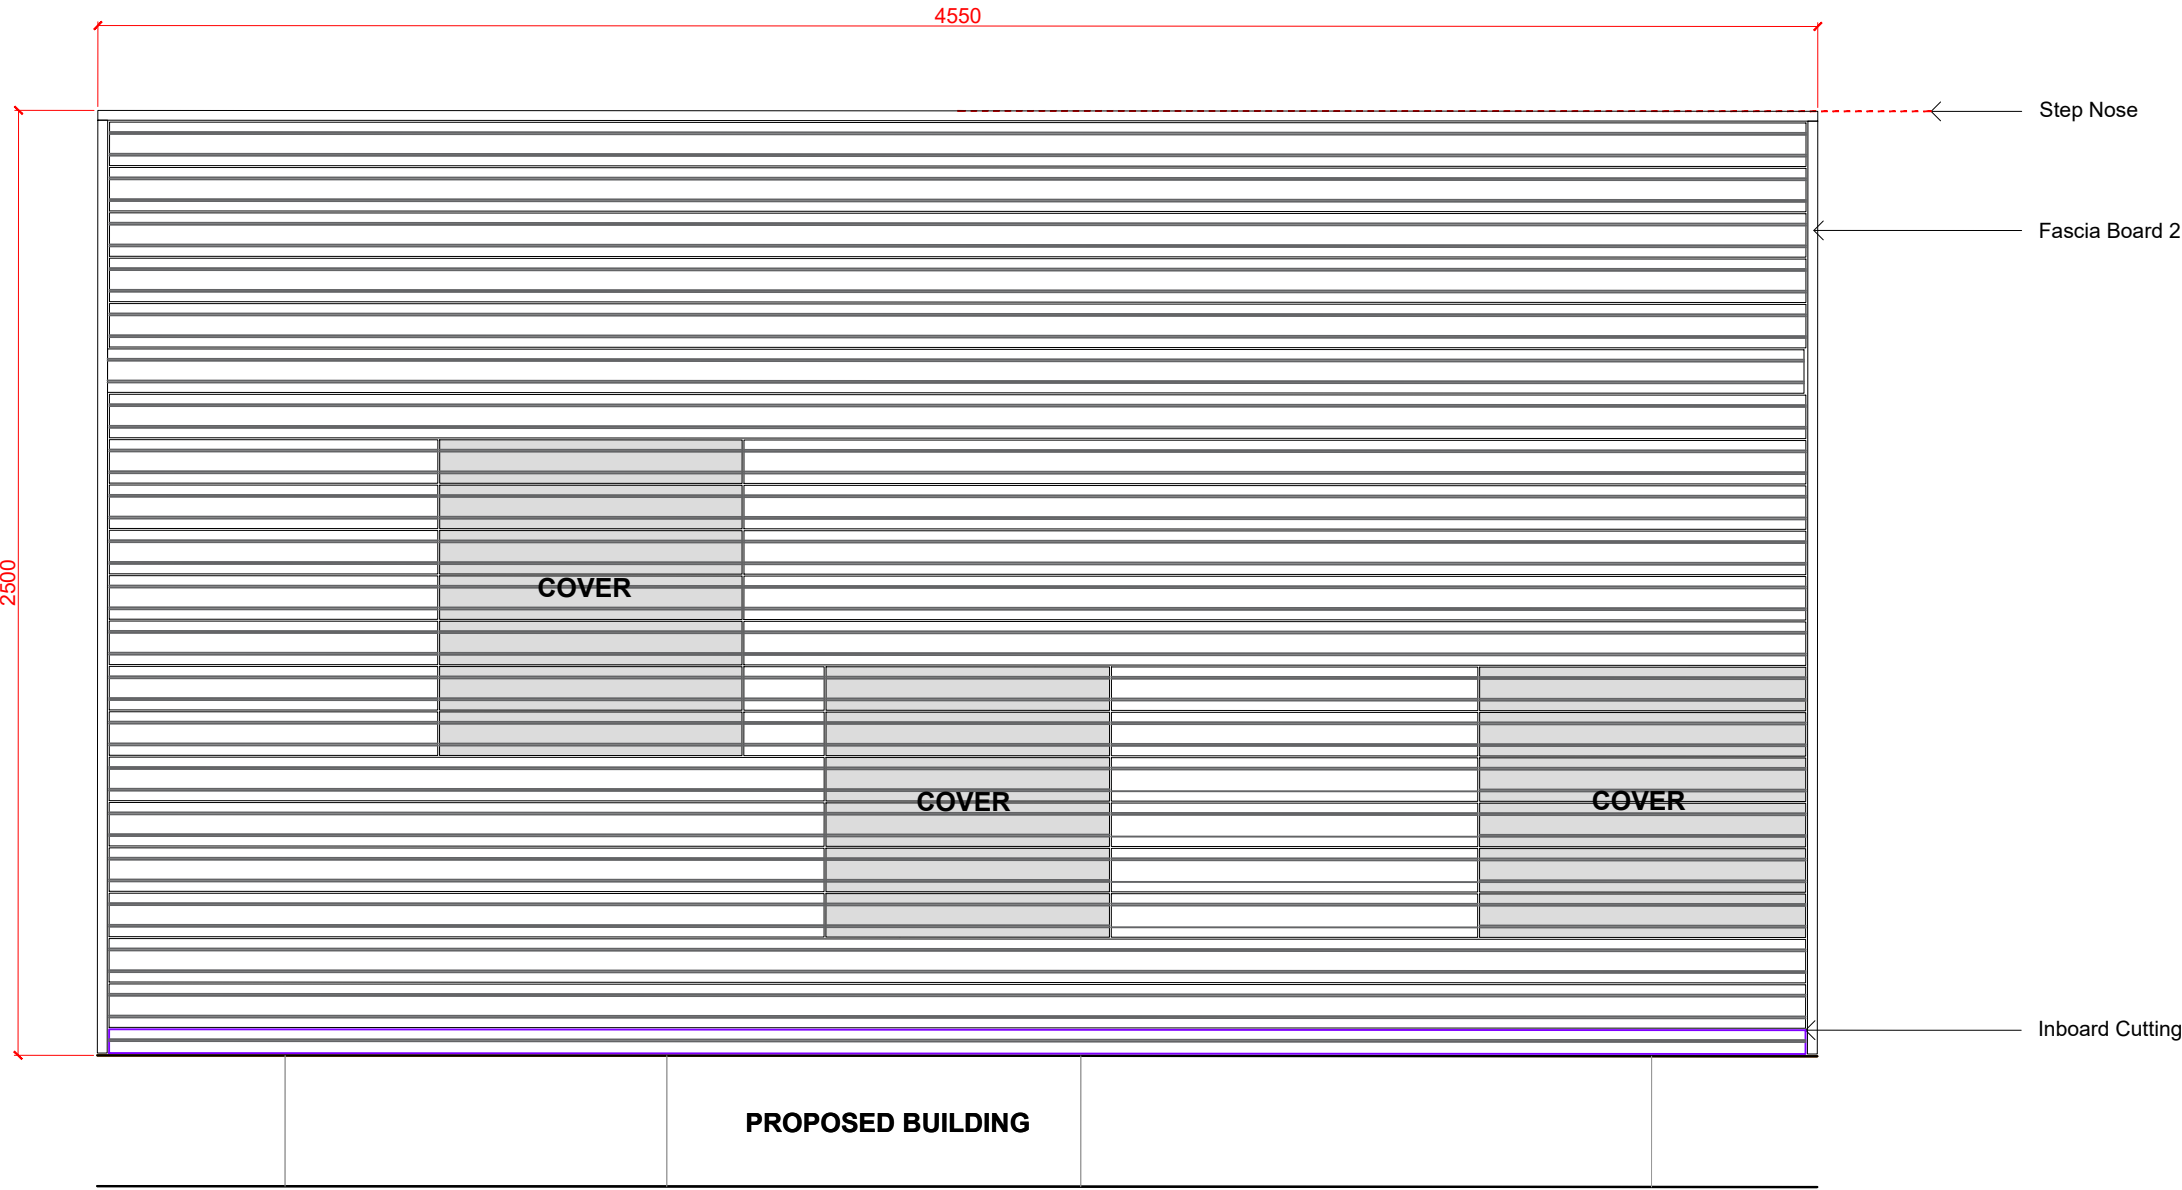


003 PT8 SINGLE STEP PLAN 01
Scale: 1 : 20

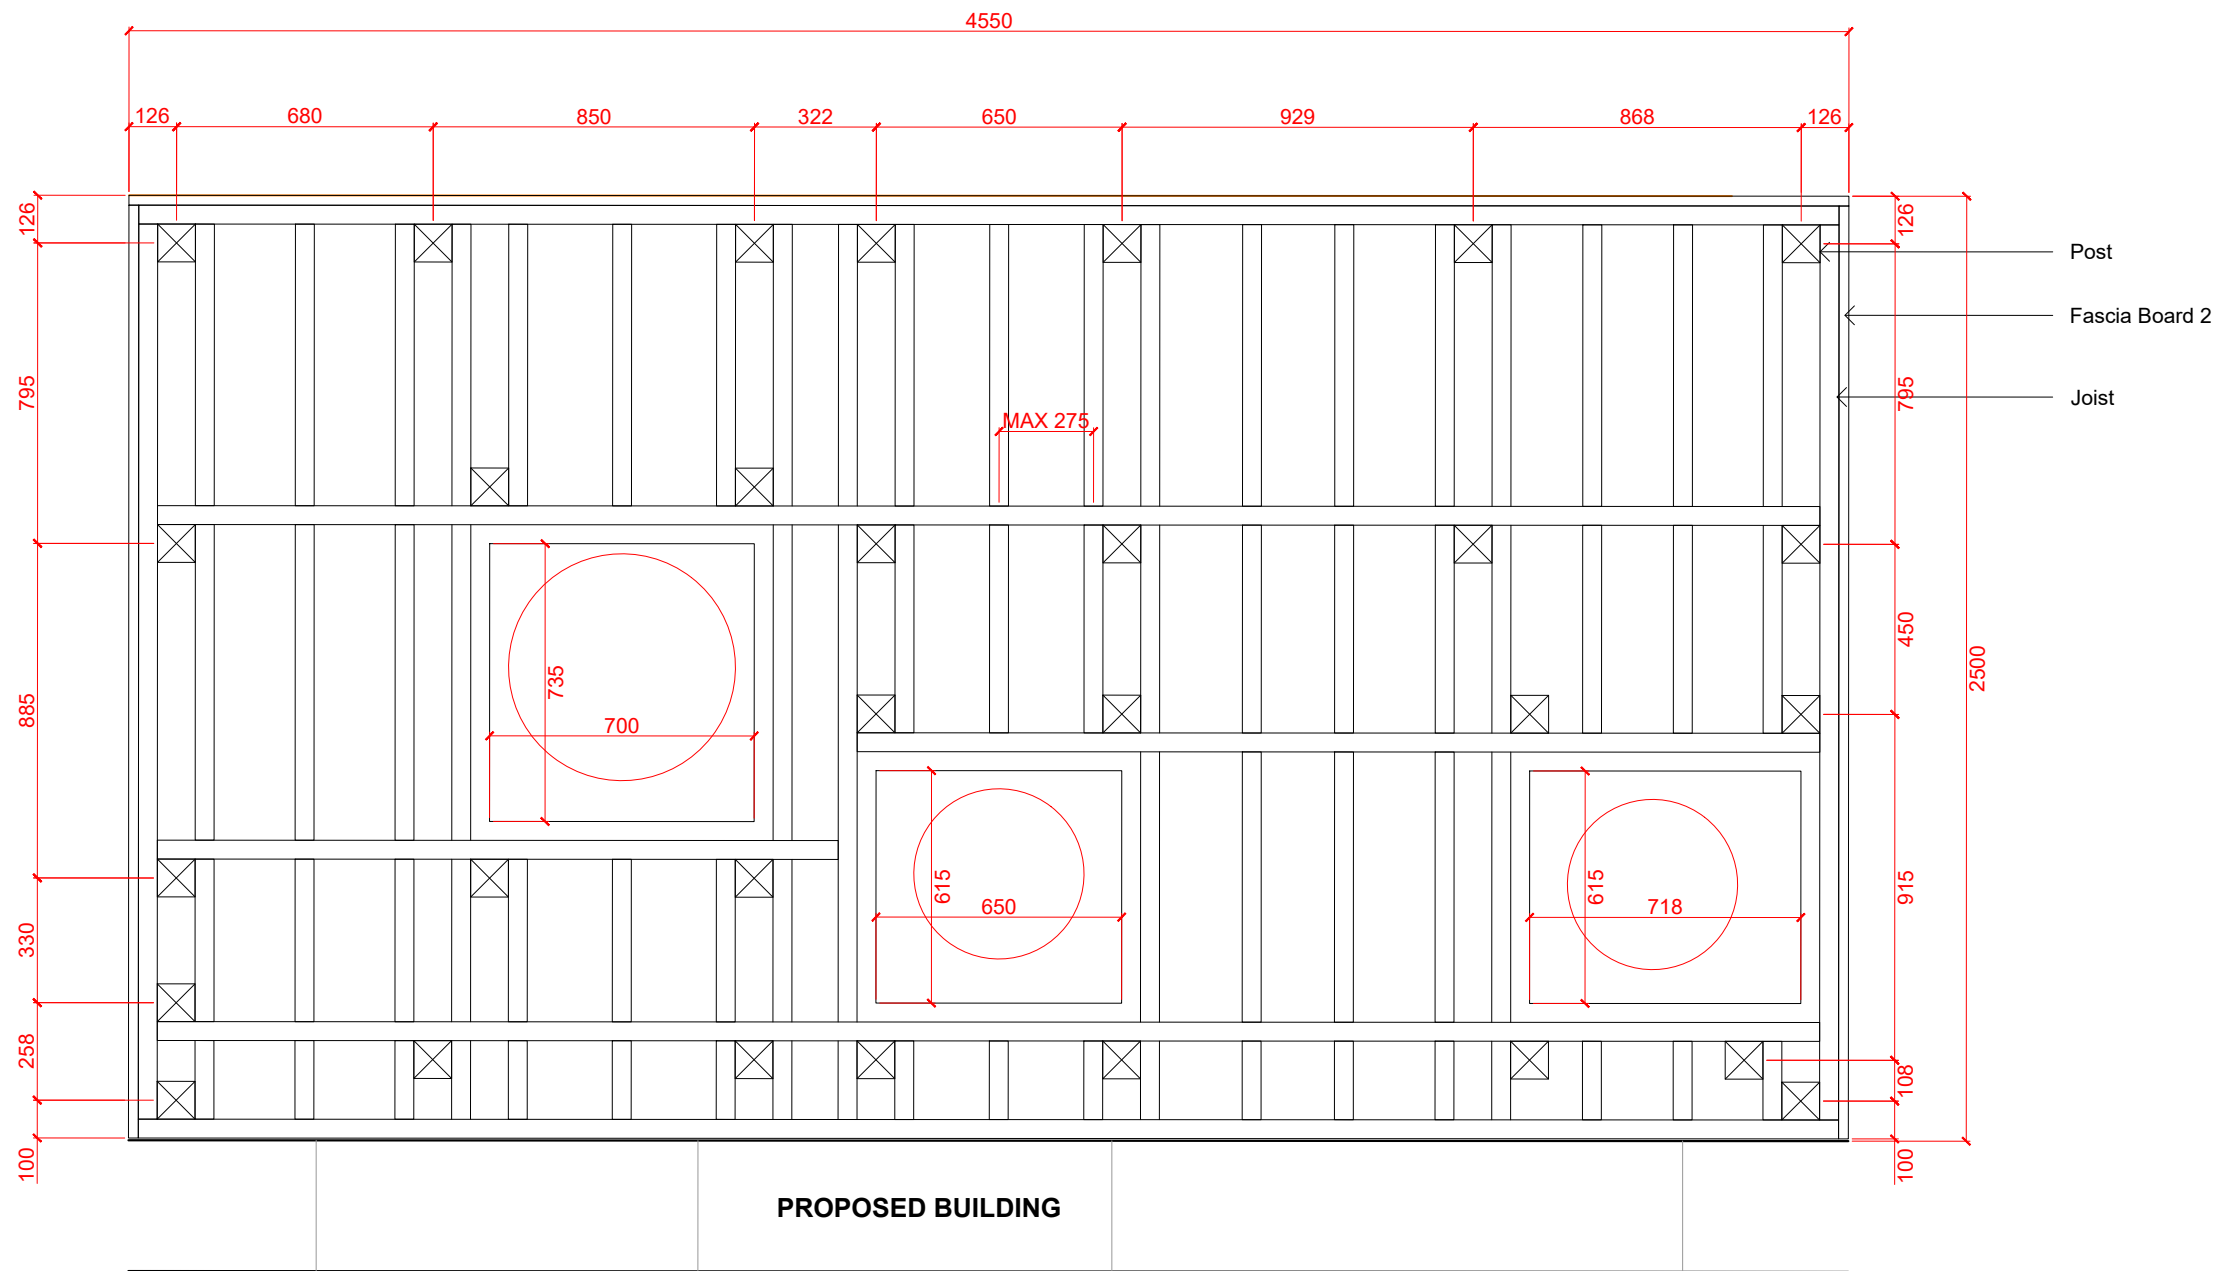


005 PT8 SINHGLE STEP PLAN 02
Scale: 1 : 20

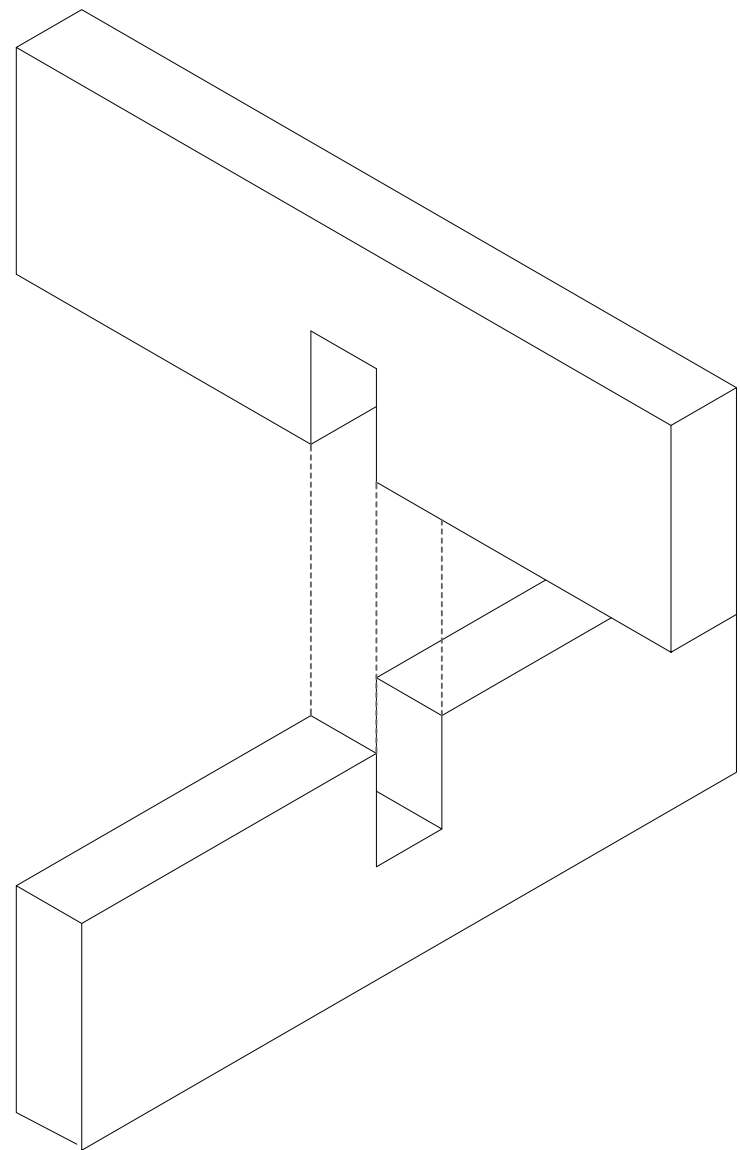


002 PT8 JOINT DETAIL
Scale: 1 : 20

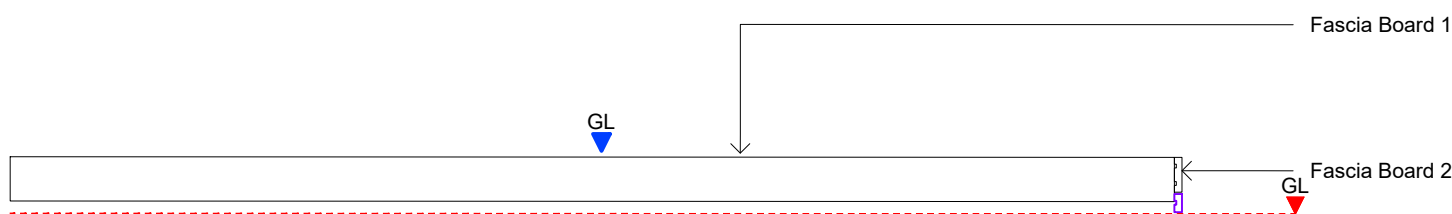

004 PT8 SINGLE STEP ELEVATION 02
Scale: 1 : 20

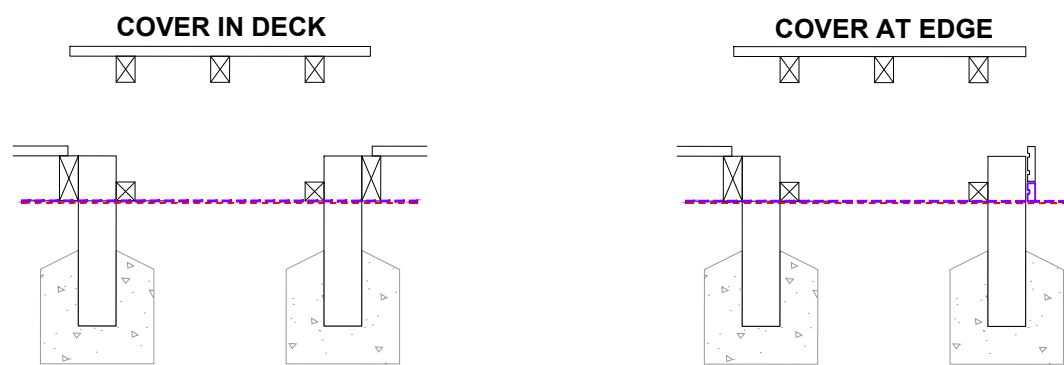

007 PT8 SERVICE ACCESS
Scale: 1 : 20

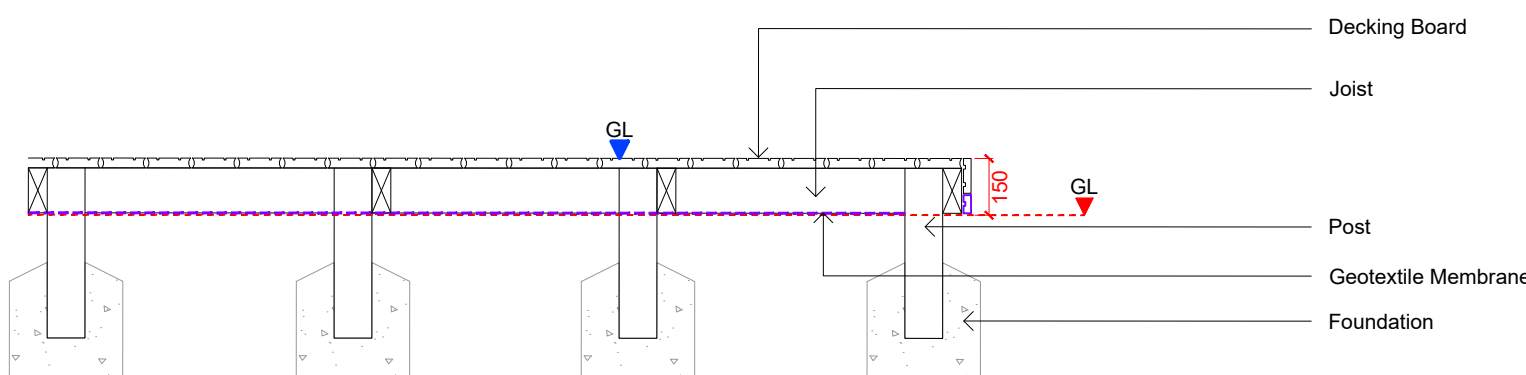

006 PT8 SINGLE STEP SECTION
Scale: 1 : 20

- NOTES**
1. This drawing is to be read in conjunction with all other drawings and specifications.
 2. Do not scale off this drawing. Written dimensions to be taken only.
 3. Any discrepancies found between this drawing and other drawings and specifications in the construction documents must be referred to the Landscape Architect prior to work commencing.
 4. This drawing must not be copied in whole or in part without prior written consent of Optimised Environments Ltd.

B A	INCLUSION OF ACCESS COVERS CONSTRUCTION ISSUE	CO CO	12.02.21 12.06.20
Issue	Revision	Initial	Date

open
optimised environments

optimised environments ltd

EDINBURGH 2nd Floor | Quatermile Two | 2 Lister Square | Edinburgh | EH3 9GL
t: 0131 221 9820 | e: optimisedenvironments.com

LONDON Wanford Court | 28 Throgmorton Street | London | EC2N 3AT
t: 020 79474562 | e: optimisedenvironments.com

MANCHESTER 13 Swan Street | Manchester | M4 5JJ
t: 0161 696 7550 | e: optimisedenvironments.com


Optimised Environments Ltd. Registered in England (2015000000)
Registered address: 13 Swan Street, Manchester, M4 5JJ. Company No: 10454848

Client
Urban Splash

Project
NEW ISLINGTON PHASE 3A
Manchester

Drawing Title
PAVING TYPE 8 (PT8)

Page 1 of 2

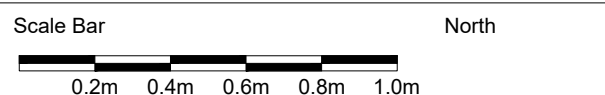

Scale: 1:20@A1 Date: 29 01 20

By: CO Status: CONSTRUCTION

Checked: AW Approved: AW

Drawing Number
M80153_3A_L506A

Rev
B

Computer File: R:\Projects\2018\M80153_New Islington\CAD\SHEET