


Description:
- Typical hedge planting detail.

Material:
- Topsoil
Refer to M80153_3A_L901 Q28
- Mulch
Refer to M80153_3A_L901 Q28


Sample:
- Refer to M80153_3A_901

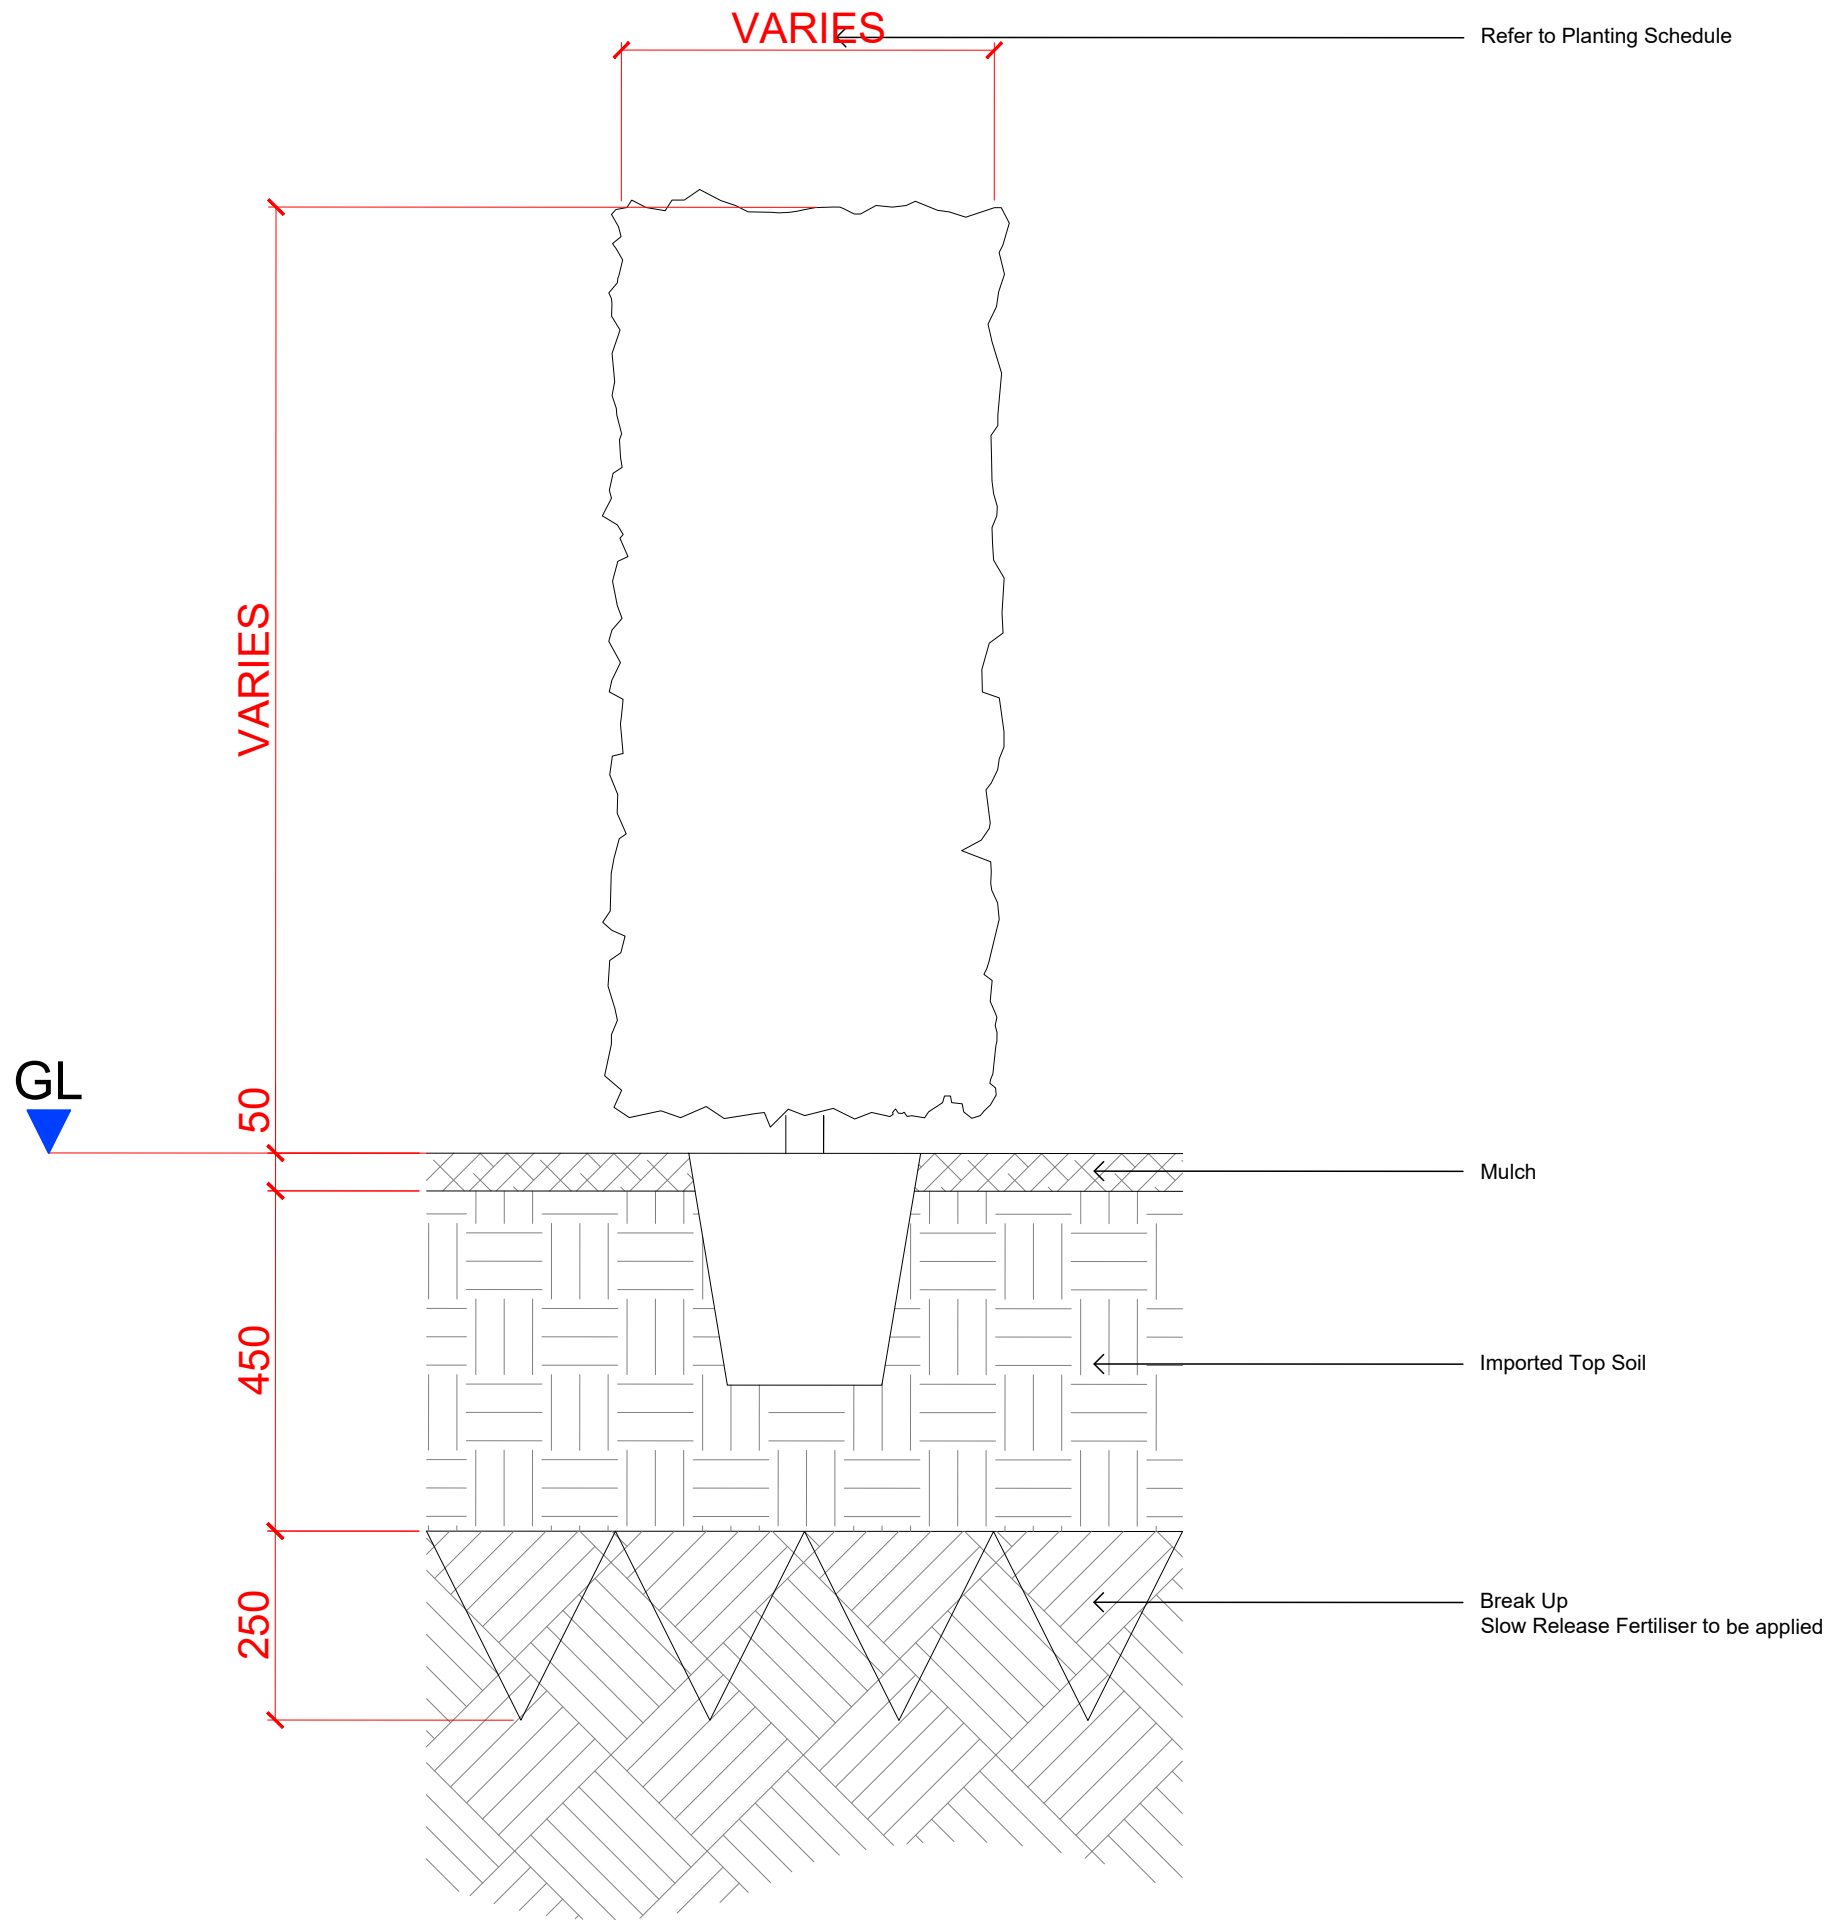

001
sheet
3A_L552

HERBACEOUS AND GRASS PLANTING


Scale: 1 : 10

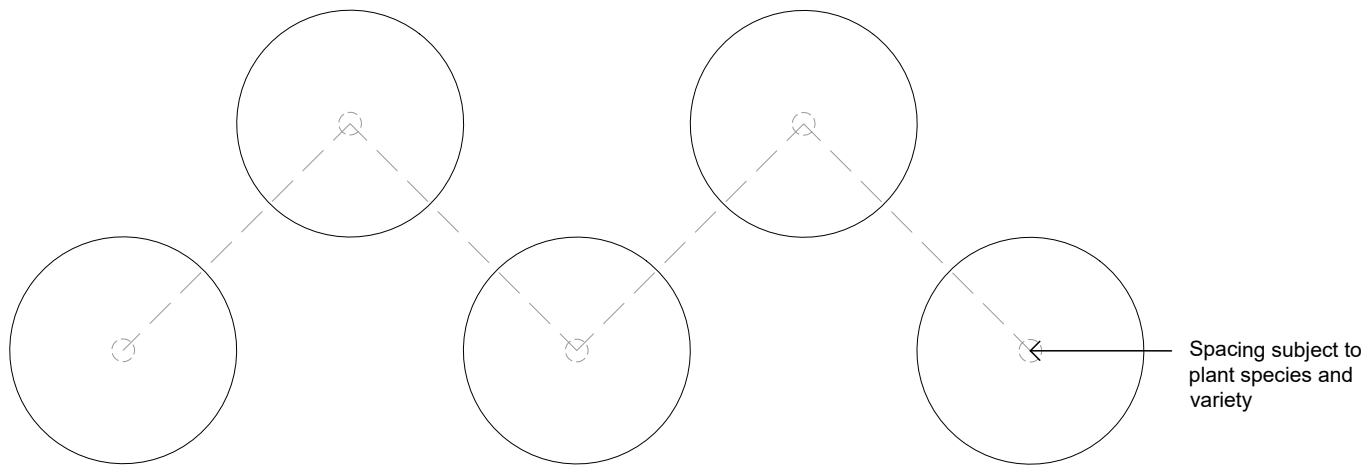

002
sheet
3A_L552

TYPICAL STAGGERED PLANTING LAYOUT

Scale: 1 : 10

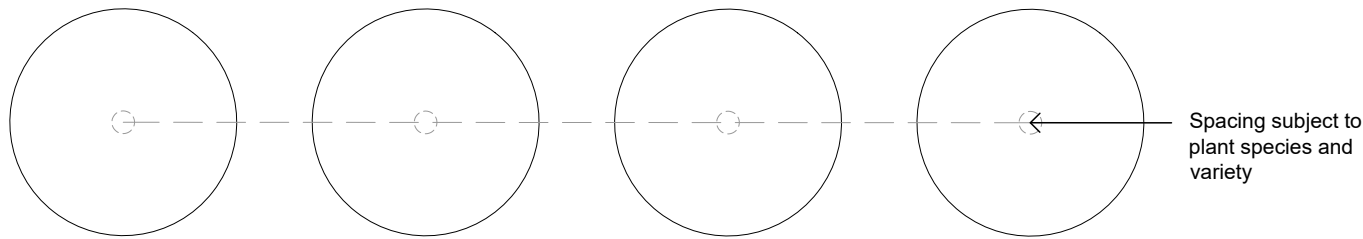

004
sheet
3A_L552

TYPICAL LINEAR PLANTING LAYOUT

Scale: 1 : 10

NOTES

1. This drawing is to be read in conjunction with all other drawings and specifications.

2. Do not scale off this drawing. Written dimensions to be taken only.

3. Any discrepancies found between this drawing and other drawings and specifications in the construction documents must be referred to the Landscape Architect prior to work commencing.

4. This drawing must not be copied in whole or in part without prior written consent of Optimised Environments Ltd.

A	CONSTRUCTION ISSUE	CO	12.06.20
Issue	Revision	Initial	Date

open

optimised environments

optimised environments ltd

EDINBURGH

2nd Floor | Quartermile Two | 2 Lister Square | Edinburgh | EH3 9GL
t 0131 221 9820 | e optimisedenvironments.com

LONDON

Warford Court | 28 Throgmorton Street | London | EC2N 3AT
t 020 79474562 | e optimisedenvironments.com

MANCHESTER

13 Swan Street | Manchester | M4 5JJ
t 0161 696 7550 | e optimisedenvironments.com

Registered address: 200 Kingsway, London WC2B 6EX, UK
Registered office: 200 Kingsway, London WC2B 6EX, UK

Client

Urban Splash

Project

NEW ISLINGTON PHASE 3A

Manchester

Drawing Title

TYPICAL HEDGE PLANTING

Page 1 of 1

Scale Bar

0.1m 0.2m 0.3m 0.4m 0.5m

North

Scale: 1:10@A1

Date: 29.01.20

By: CO

Status: CONSTRUCTION

Checked: AW

Approved: AW

Drawing Number

M80153_3A_L552

Rev

A

Computer File: R:\Projects\2018\M80153_New Islington\CAD\SHEET