


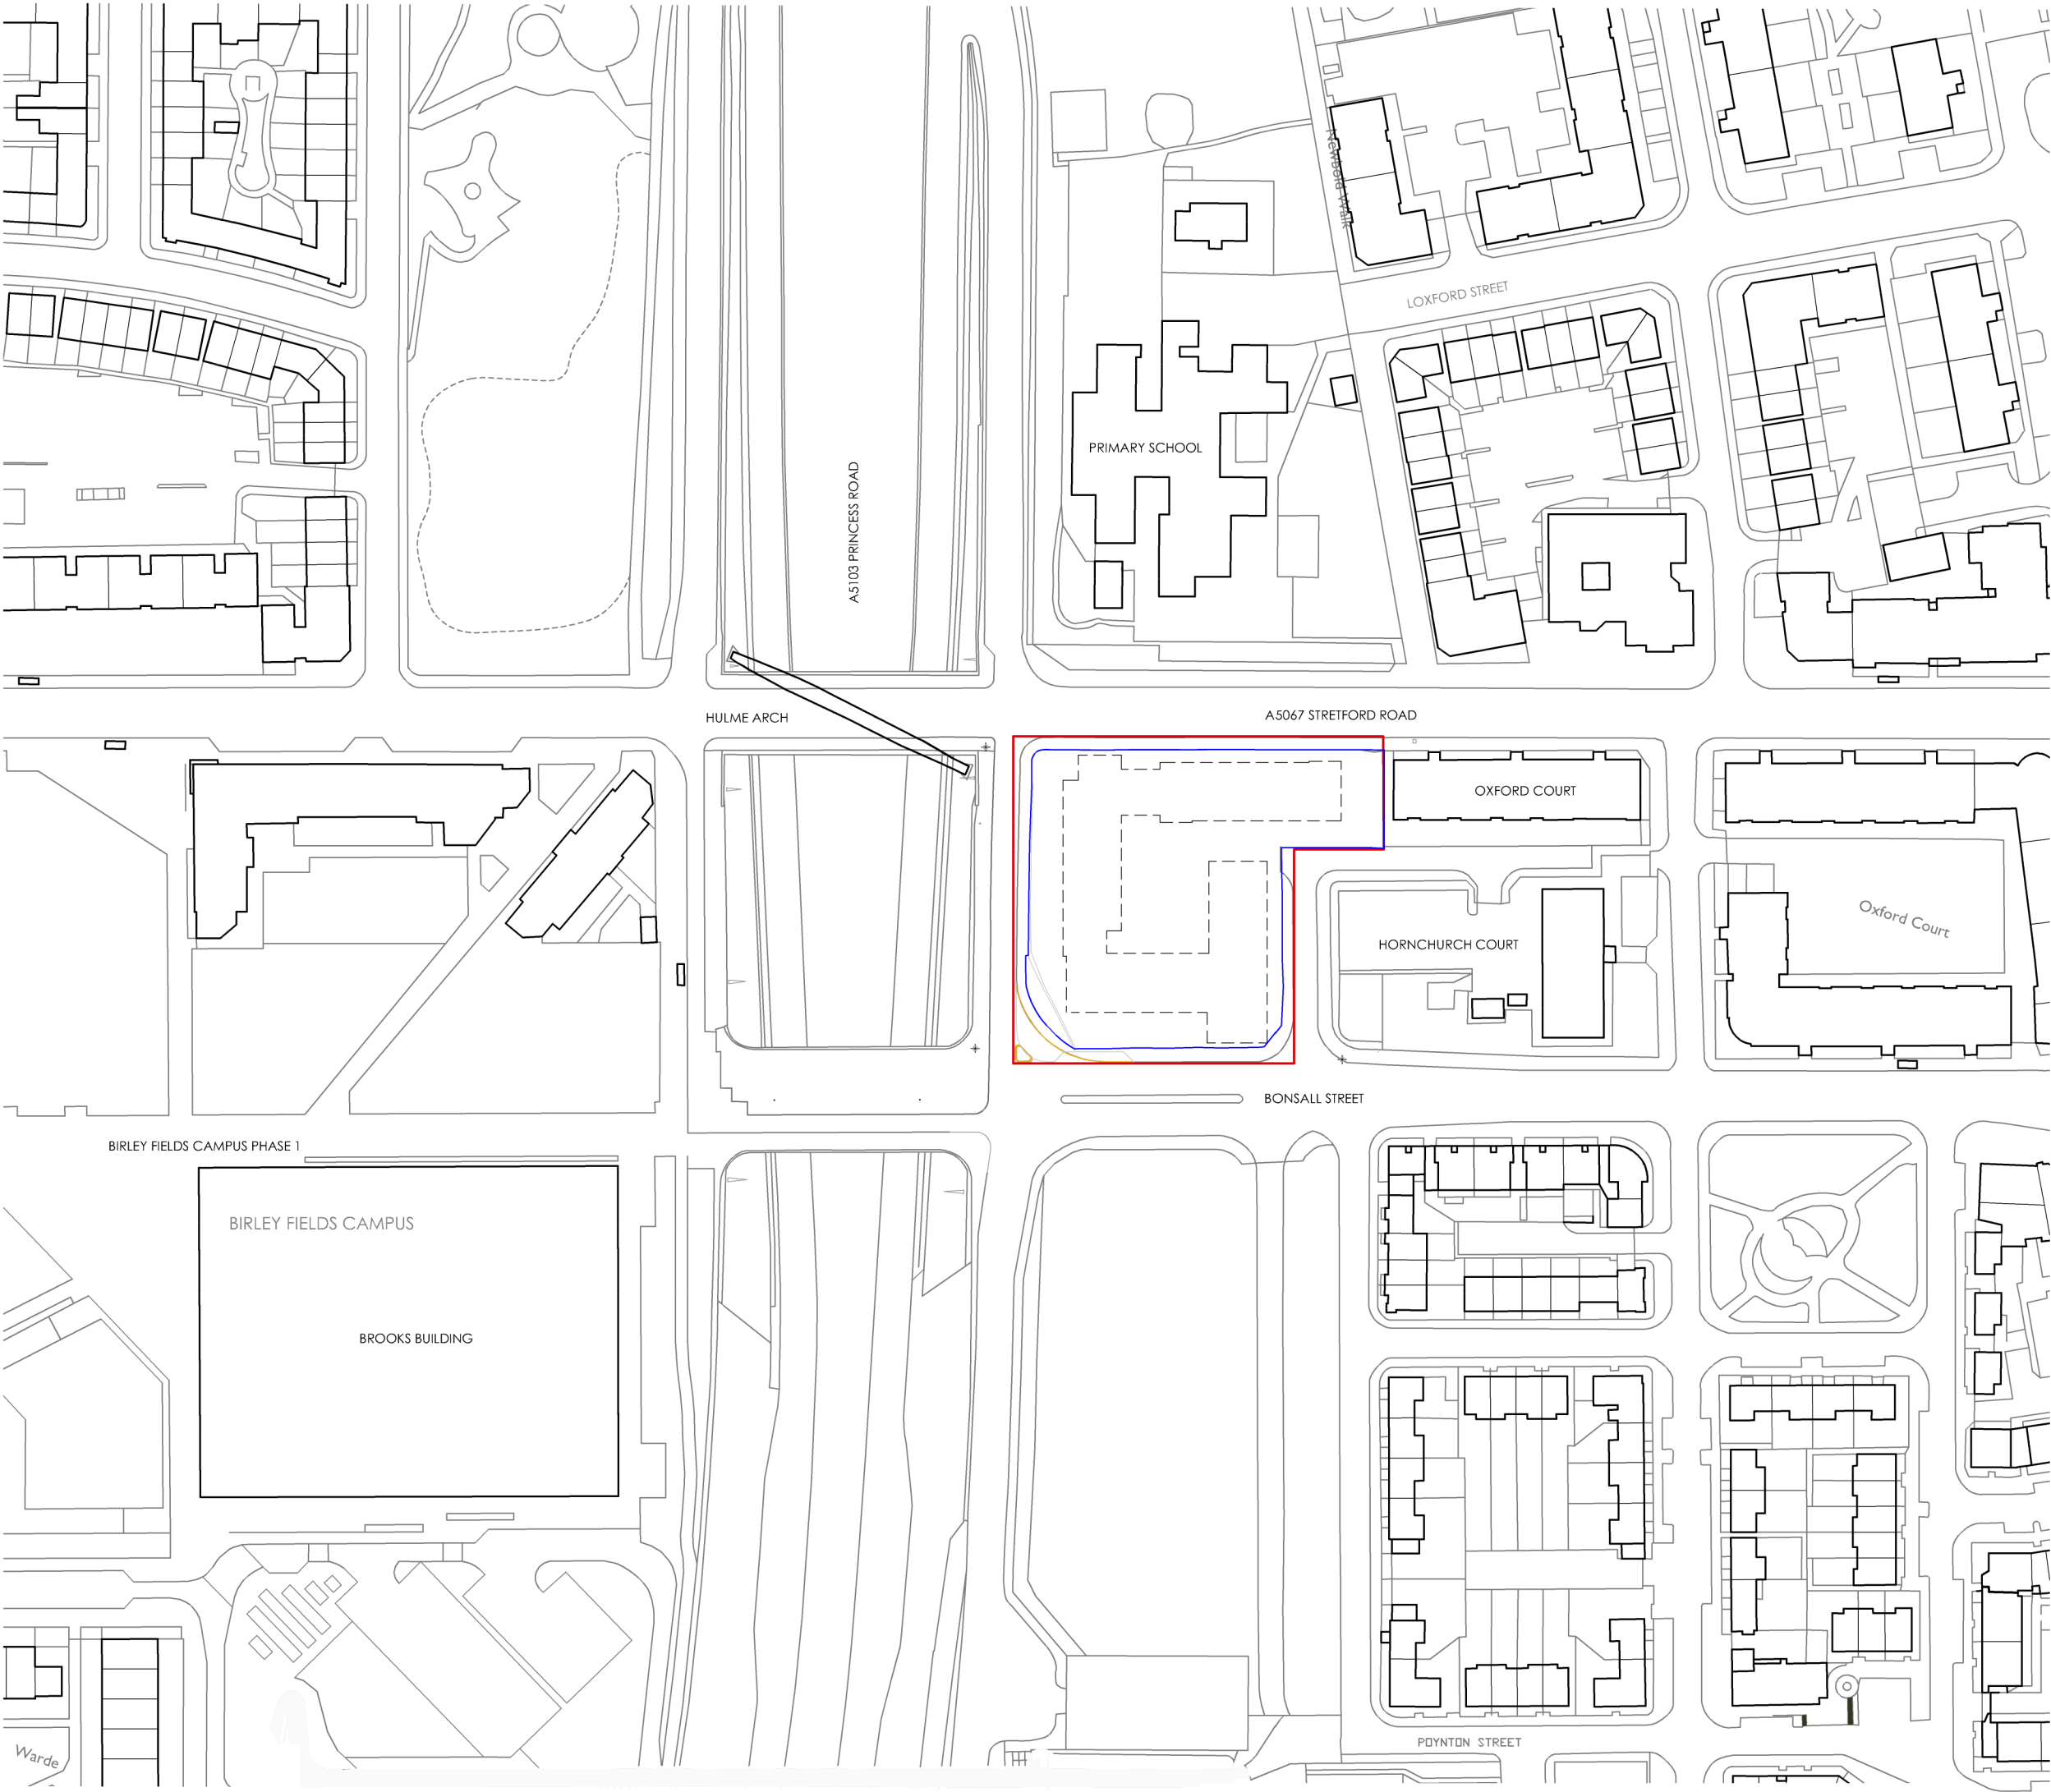

NOTES:
1. THIS DRAWING NOT TO BE SCALED. FIGURED DIMENSIONS ONLY TO BE TAKEN.
2. SHOULD ANY DISCREPANCIES BE FOUND WITH THIS DRAWING, PLEASE INFORM THIS OFFICE.
3. COPYRIGHT OF THIS DRAWING IS OWNED BY JMArchitects.



- Site Development Boundary
- Land Ownership Boundary
- Proposed New Building Outline

P03	Issue for Planning Amendments	19.05.29	KZ	DJ
P02	Entrance hub adjusted	19.05.17	KZ	DJ
P01	Building A moved	19.04.26	KZ	DJ

REV.	DESCRIPTION	DATE	ISSUED BY	CHK BY
P03	Issue for Planning Amendments	19.05.29	KZ	DJ
P02	Entrance hub adjusted	19.05.17	KZ	DJ
P01	Building A moved	19.04.26	KZ	DJ

PROJECT

Birley Residences, Phase 2

CLIENT

Manchester Metropolitan University

1180B-JMA-00-00-A-900005

P03

1:1250 @ A3

KZ

DJ

2019.05.29

3A

Princess Street

Manchester

M1 4HS

T: 0161 200 6300

manchester@jmachitects.net

www.jmachitects.net