
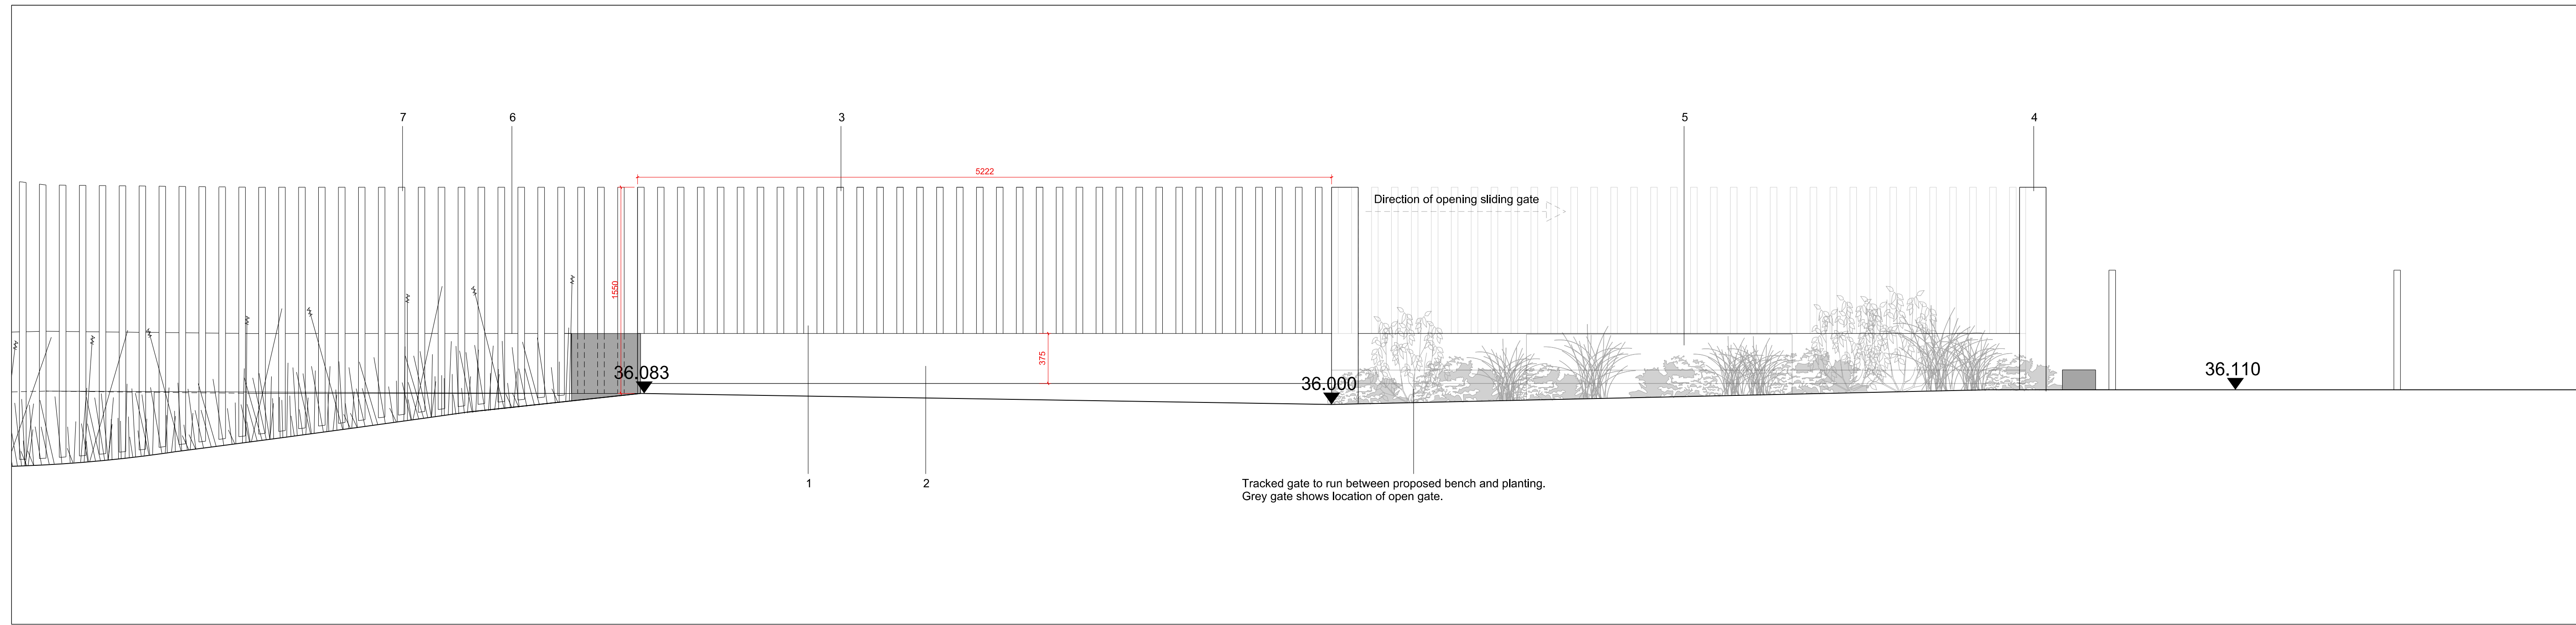



Baring Street Elevation and Gate Design Intent

A Proposed Elevation along Baring Street
1:100

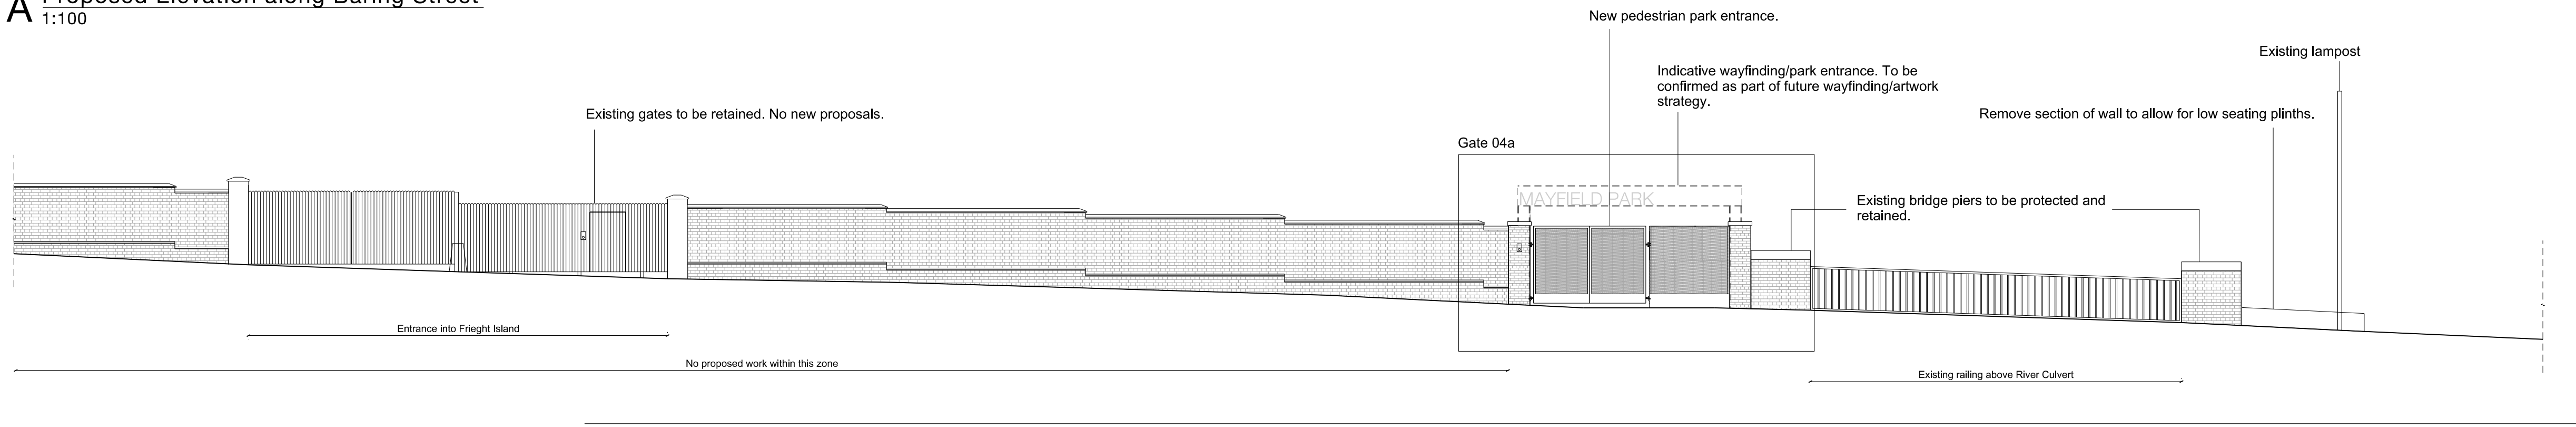

C Design Intent - Gate 01
1:25


1. Automated tracked sliding gate.
2. Weathered steel skirt to base of gate. Datum to match top of adjacent low concrete plinth/wall.
3. Vertical gate fins.
4. Frame for gate to slide into when open. Finish: Oxidised patina to match vertical fins.
5. Track for gate to slide along concealed with weathered steel skirt
6. Concrete plinth/wall to bridge refer to bridge design intent drawings 0345-SEW-ZZ-ZZ-DR-L-PL3403 and 0345-SEW-ZZ-ZZ-DR-L-PL3404 for proposals
7. Bridge balustrade, refer to bridge design intent drawings 0345-SEW-ZZ-ZZ-DR-L-PL3403 and 0345-SEW-ZZ-ZZ-DR-L-PL3404 for proposals

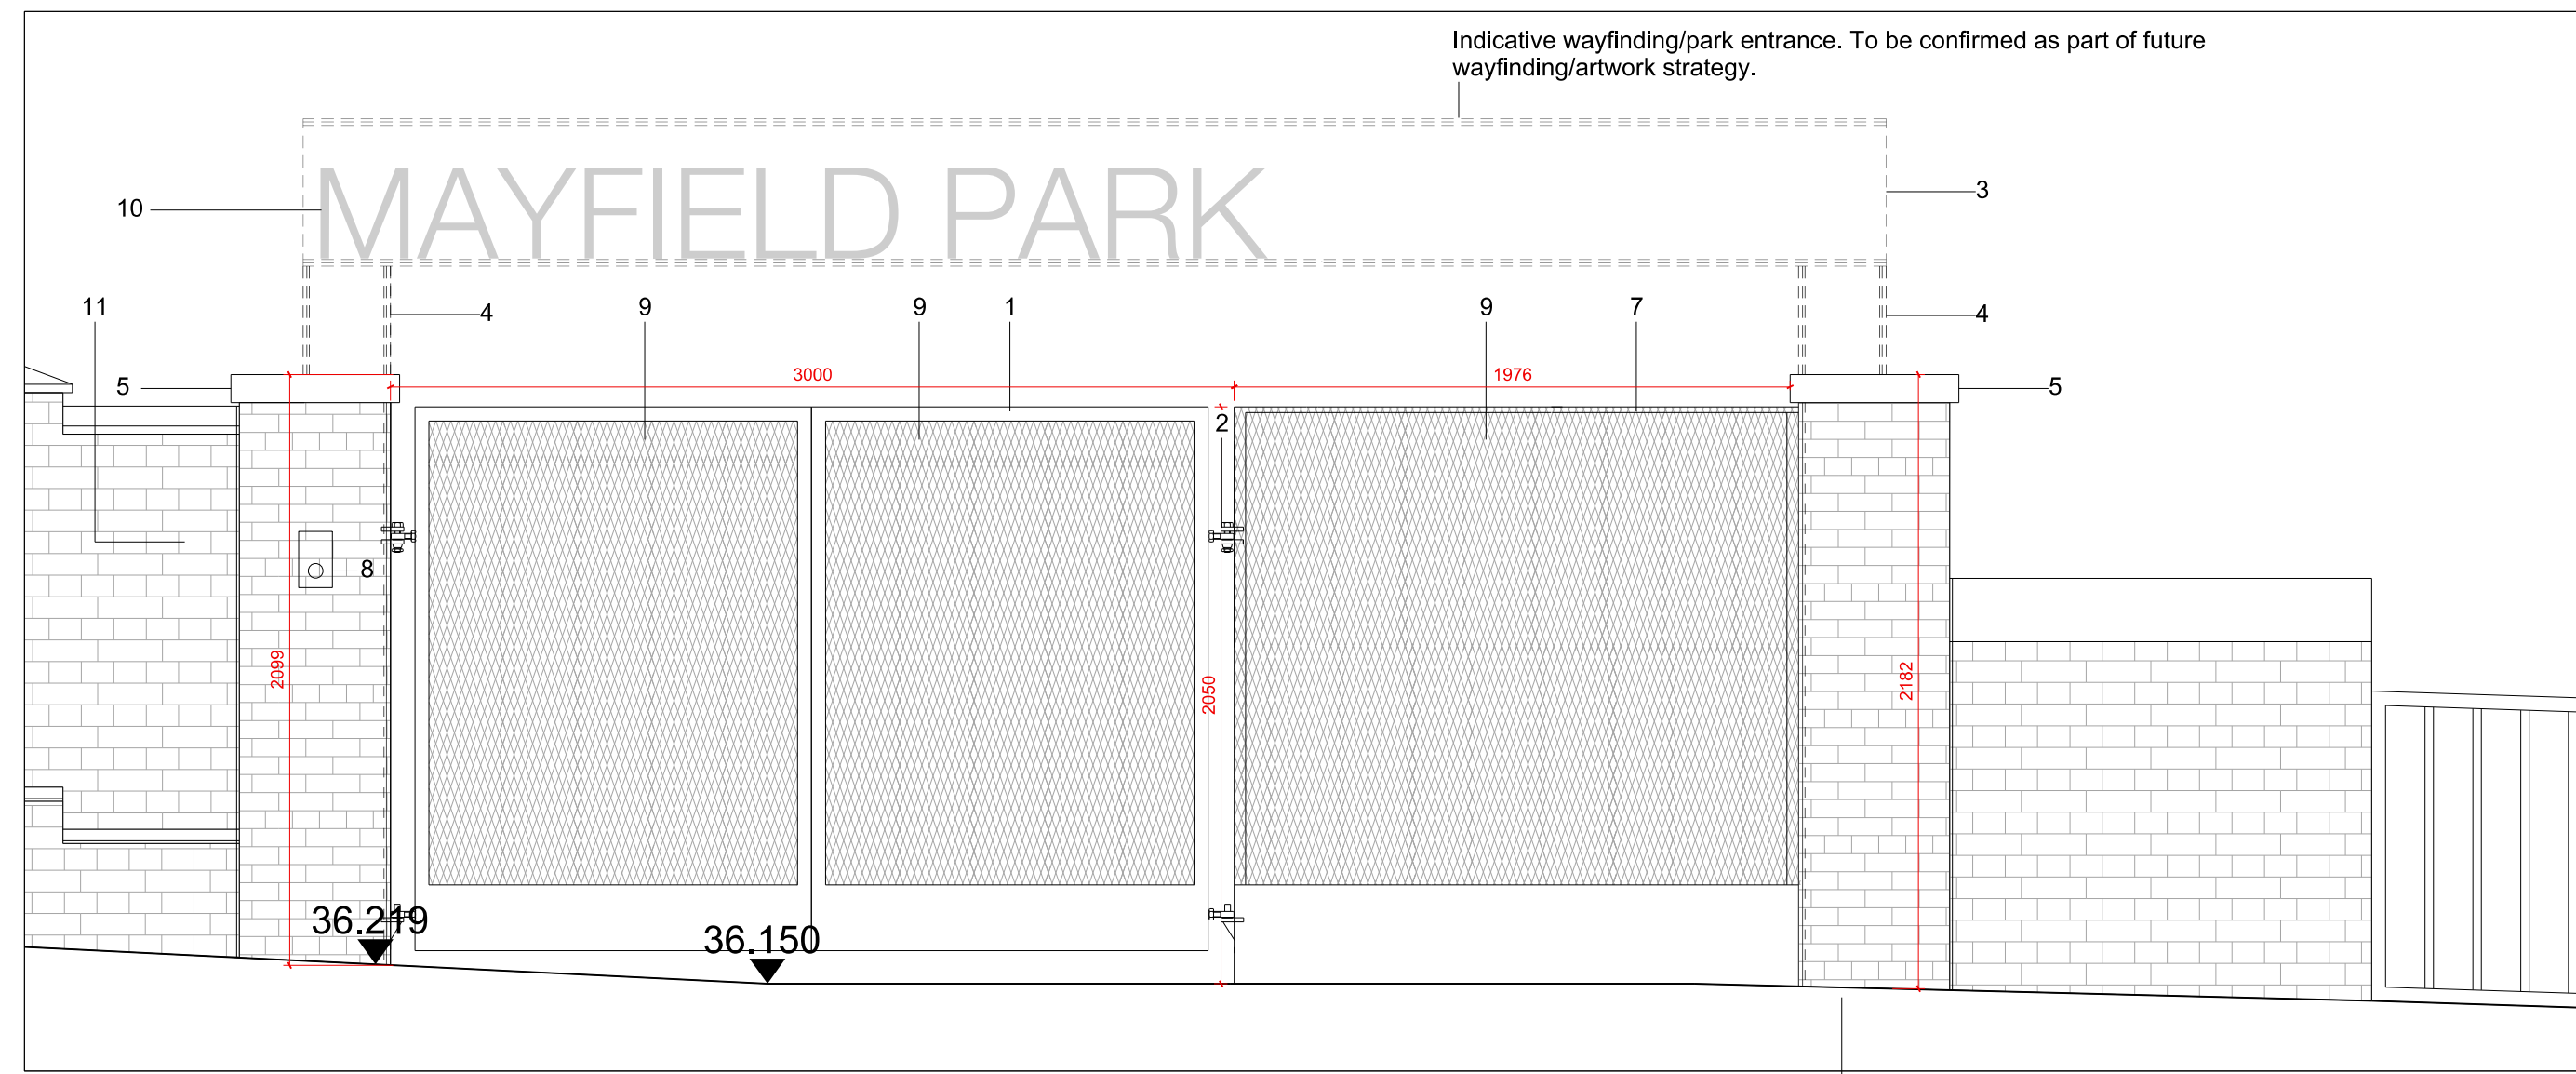

Design Intent - Gate 04a
1:25

1. Pedestrian double leaf electric gates. Weathered steel frame and structure with weathered steel bottom skirt.
2. Motorised hinge. To be designed and fixed as per fabricators specification.
3. Indicative wayfinding/park entrance. To be confirmed as part of the future wayfinding/artwork strategy.
4. Indicative wayfinding/park entrance structure. To be confirmed as part of the future wayfinding/artwork strategy.
5. Brick pier with concrete coping. Staffordshire blue brickwork to match existing at Baring Street. Brick pier to incorporate weathered steel I beam, gate to be hung off beam
6. Potential to add wayfinding signage above entrance as part of the wayfinding/artwork strategy.
7. Fence. Weathered steel frame with weathered steel bottom skirt.
8. Automated gate entry system wall mounted
9. Galvanised expanded mesh infill panels
10. Potential to add wayfinding signage above entrance as part of the wayfinding/artwork strategy.
11. Existing wall to be repaired/made good where new opening is created

Setting out and position of new gate to be confirmed on site prior to demolitions of existing wall.

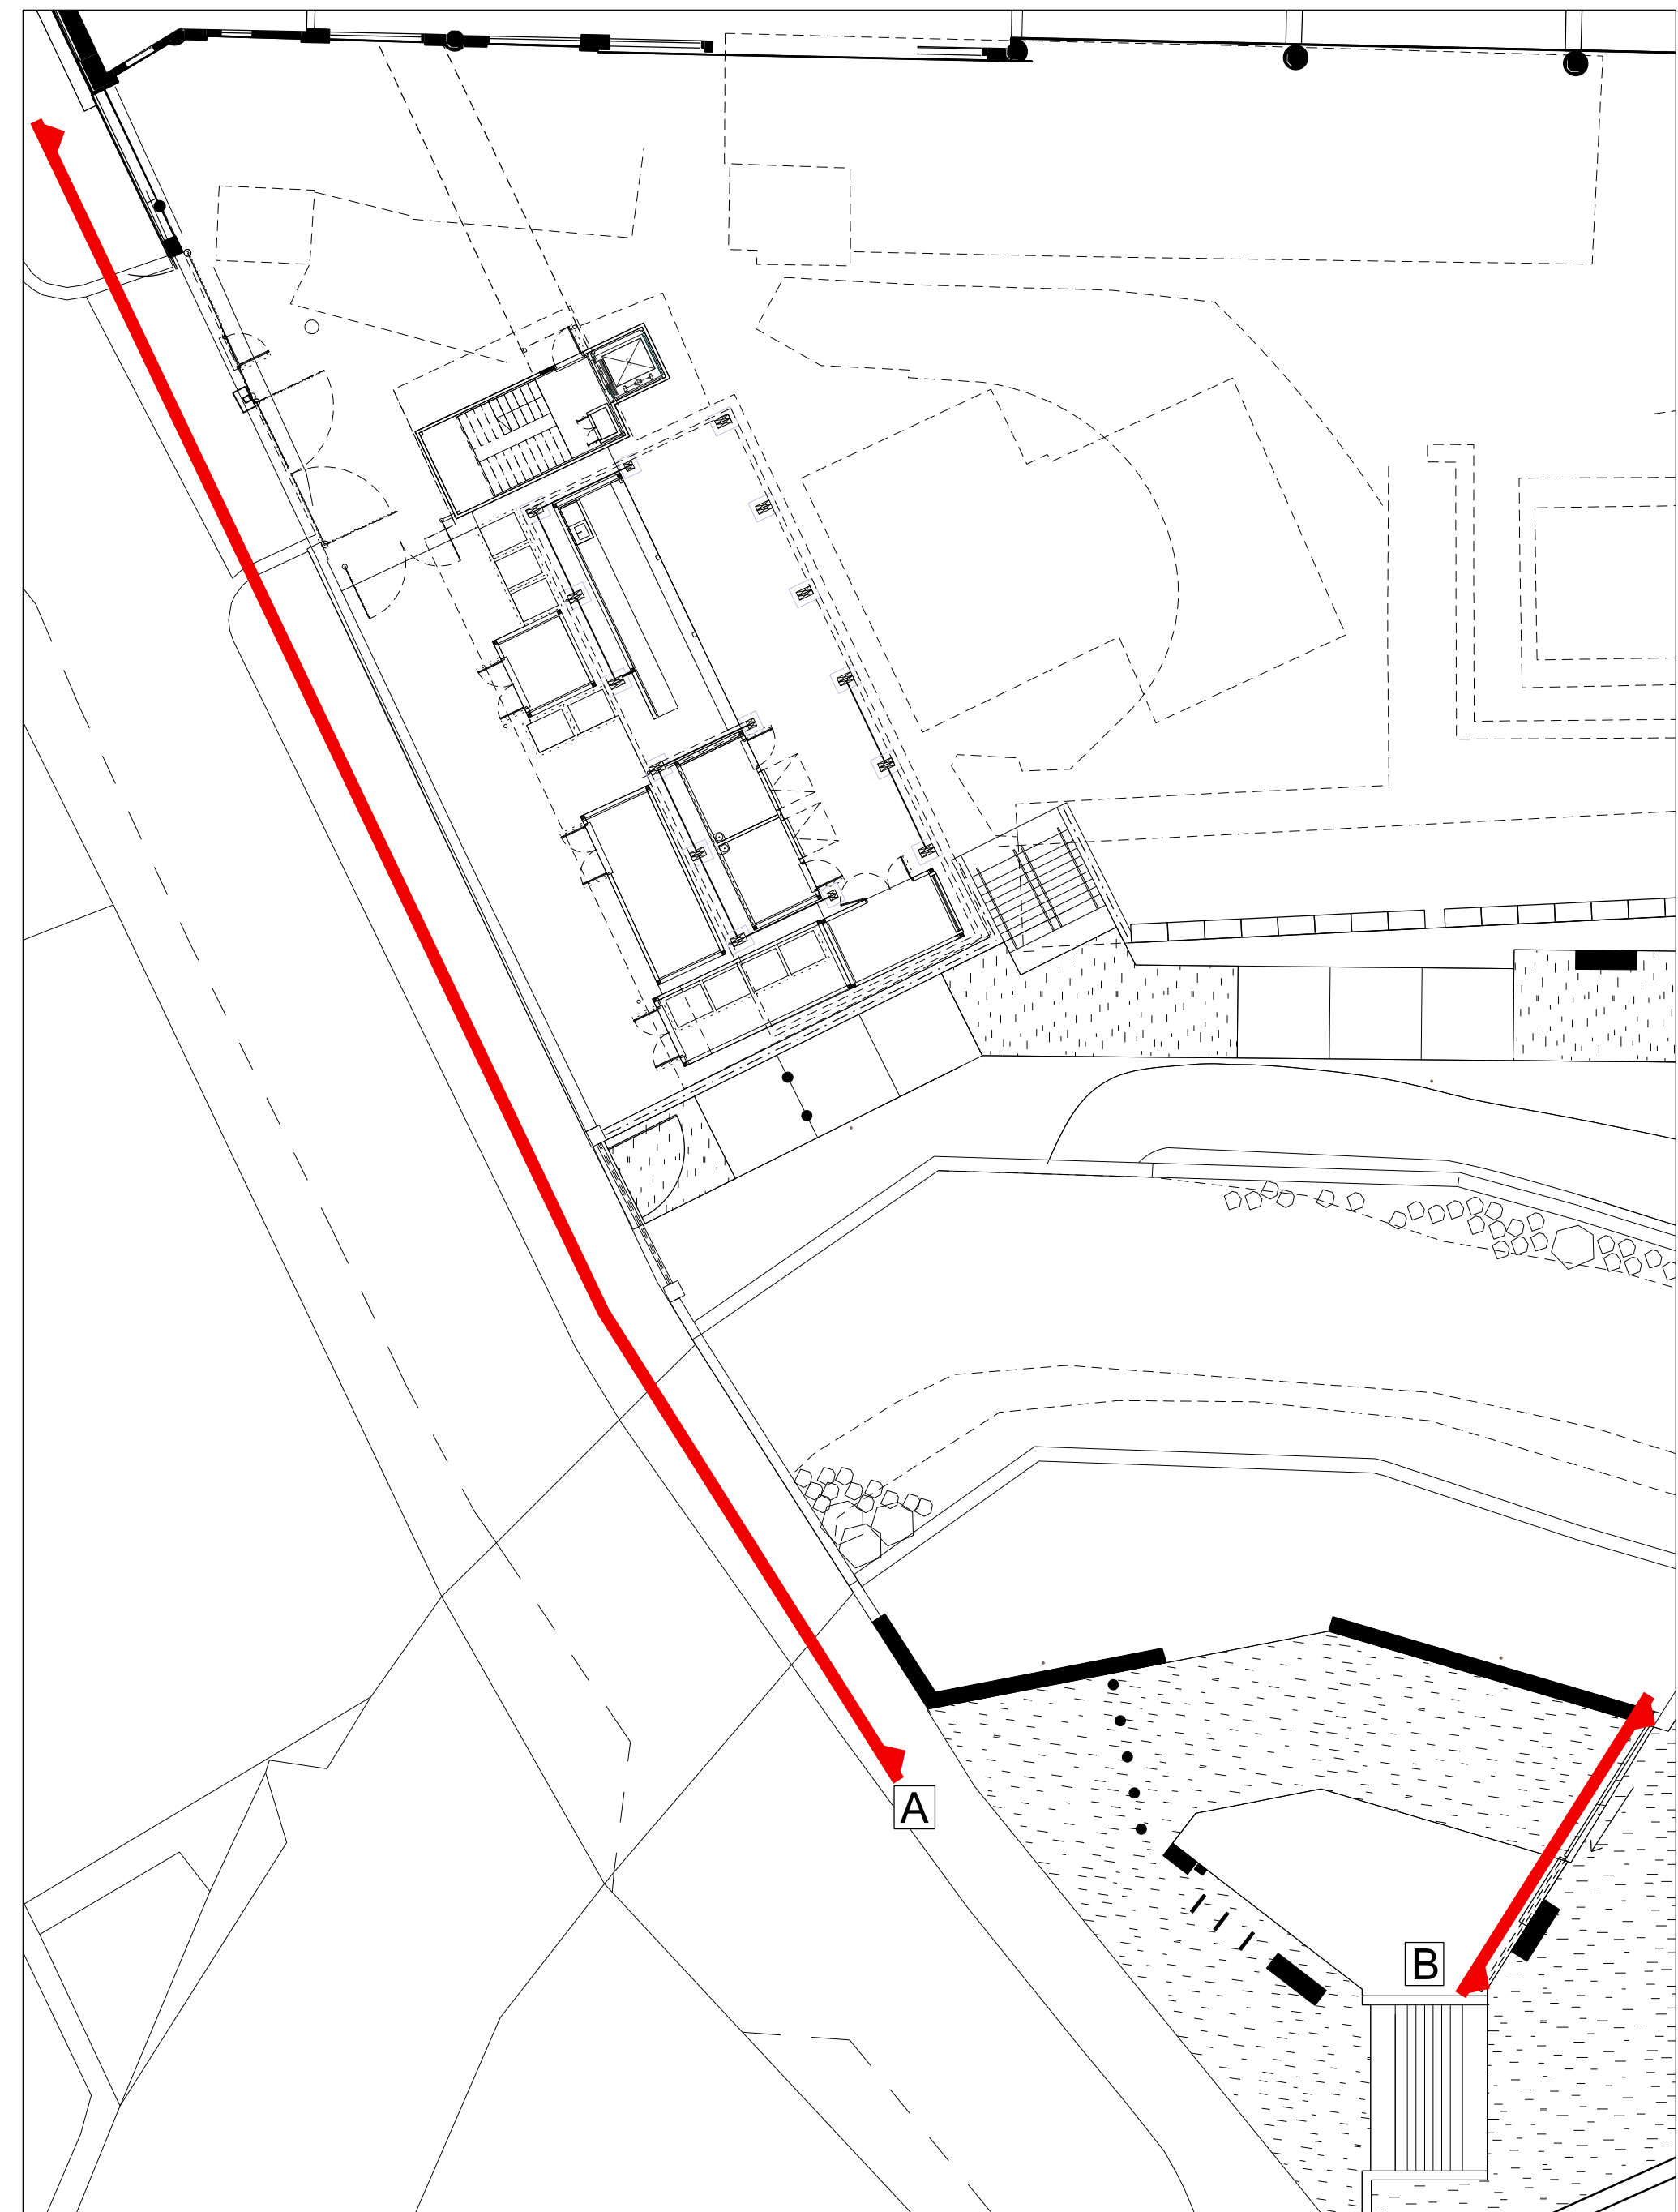


Location Map
1:500

General Notes

General Notes

Rev	Date	Reason for Issue	Chg
1	10/05/21	PLANNING	SEW

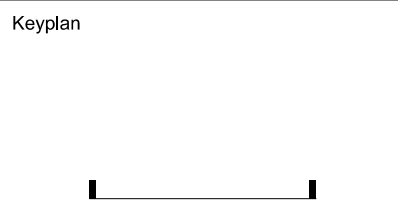

sew Studio
Egret
West
2 Brookhouse Yard
EC1V 4AB
0207 461 1730
020155 SEW Ltd

Mayfield Partnership

Project
Mayfield Park

Drawing Title
Baring Street Gate &
Boundary Treatments Elevations
Design Intent

Project Number 0345	Status PLANNING
Scale at A0 Varies	Date 03.05.21
Drawn by TH	Checked by SEW

Drawing Number 0345-SEW-ZZ-ZZ-DR-L-PL3403	Revision P00
--	-----------------