
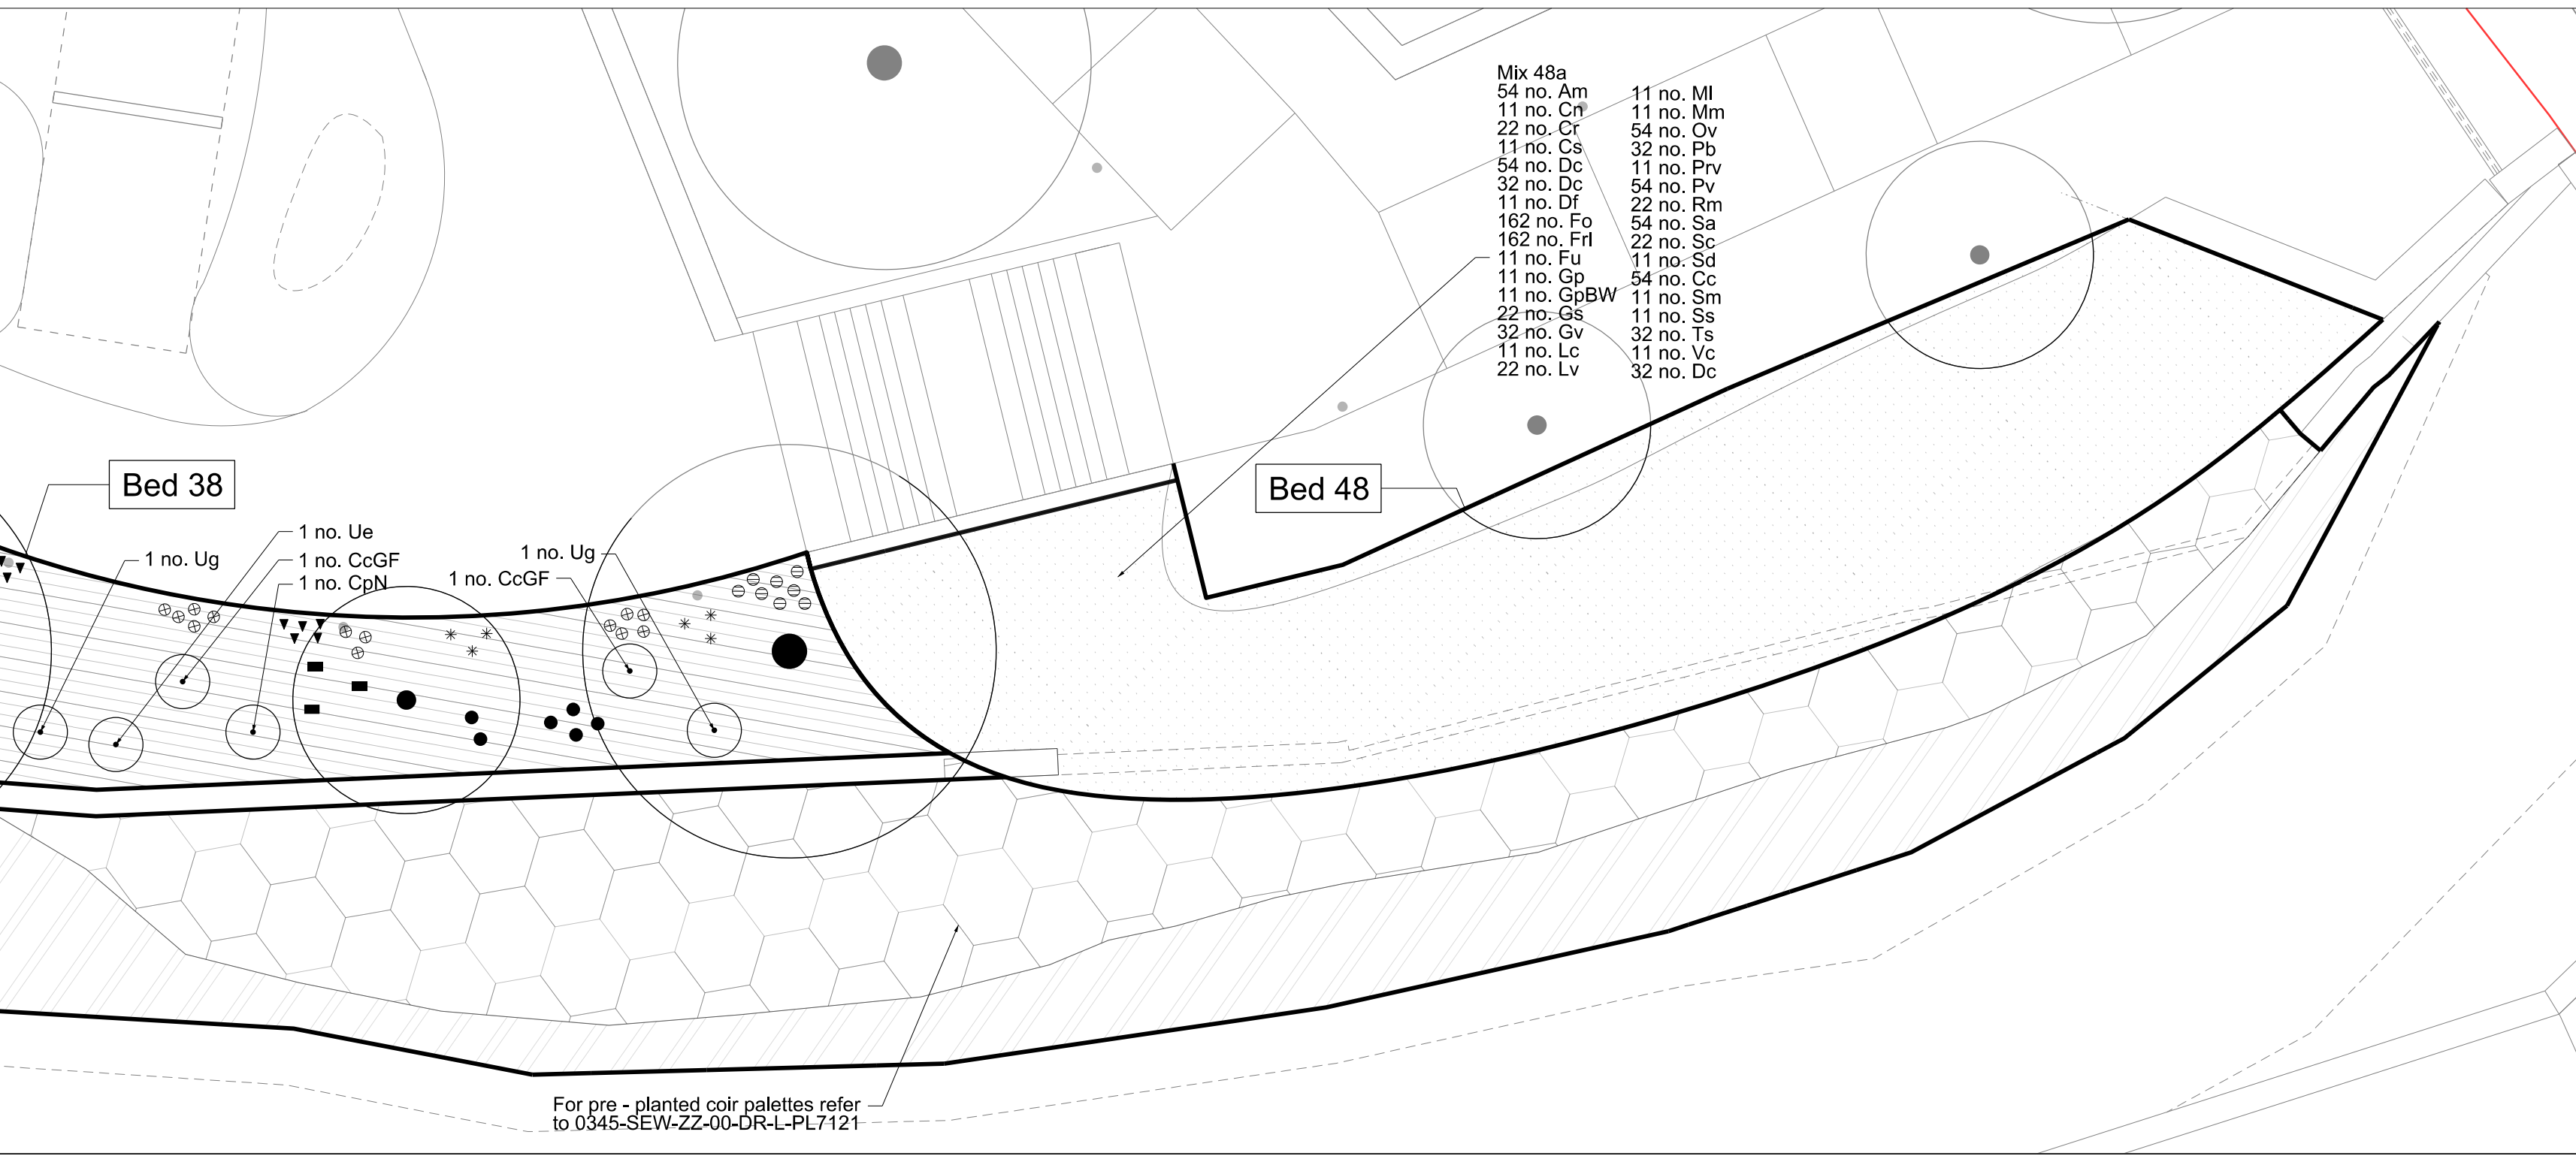
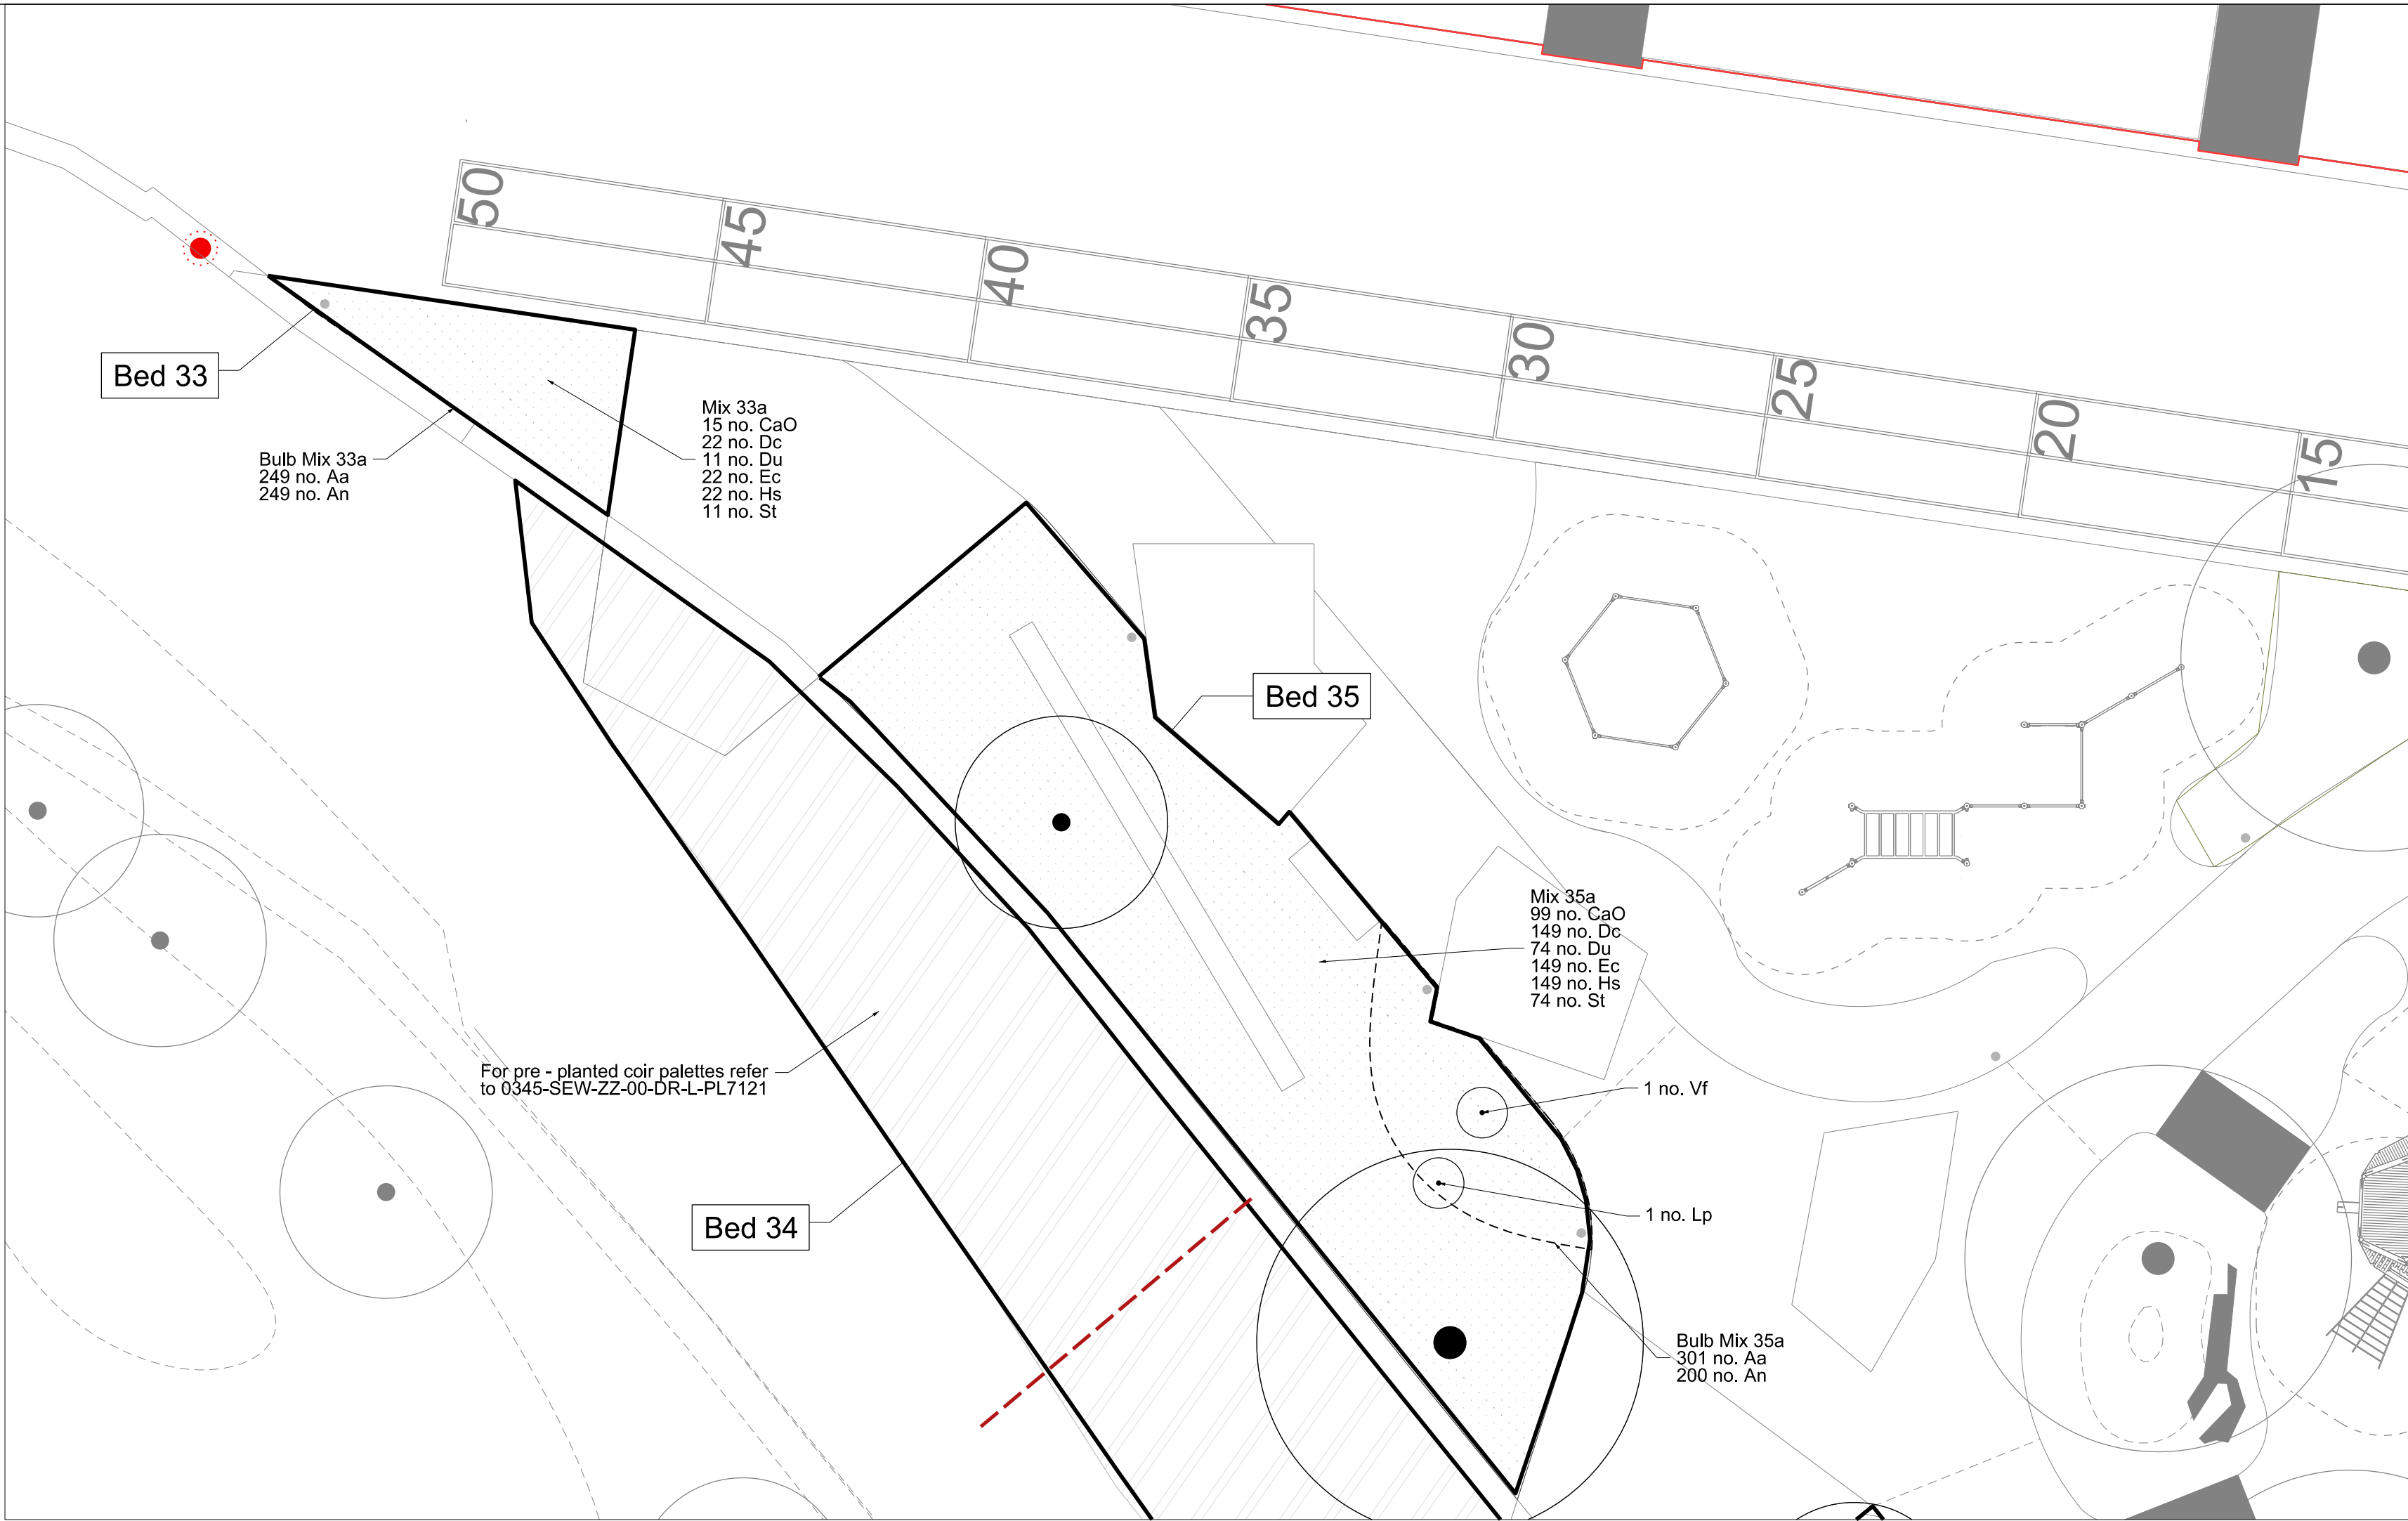
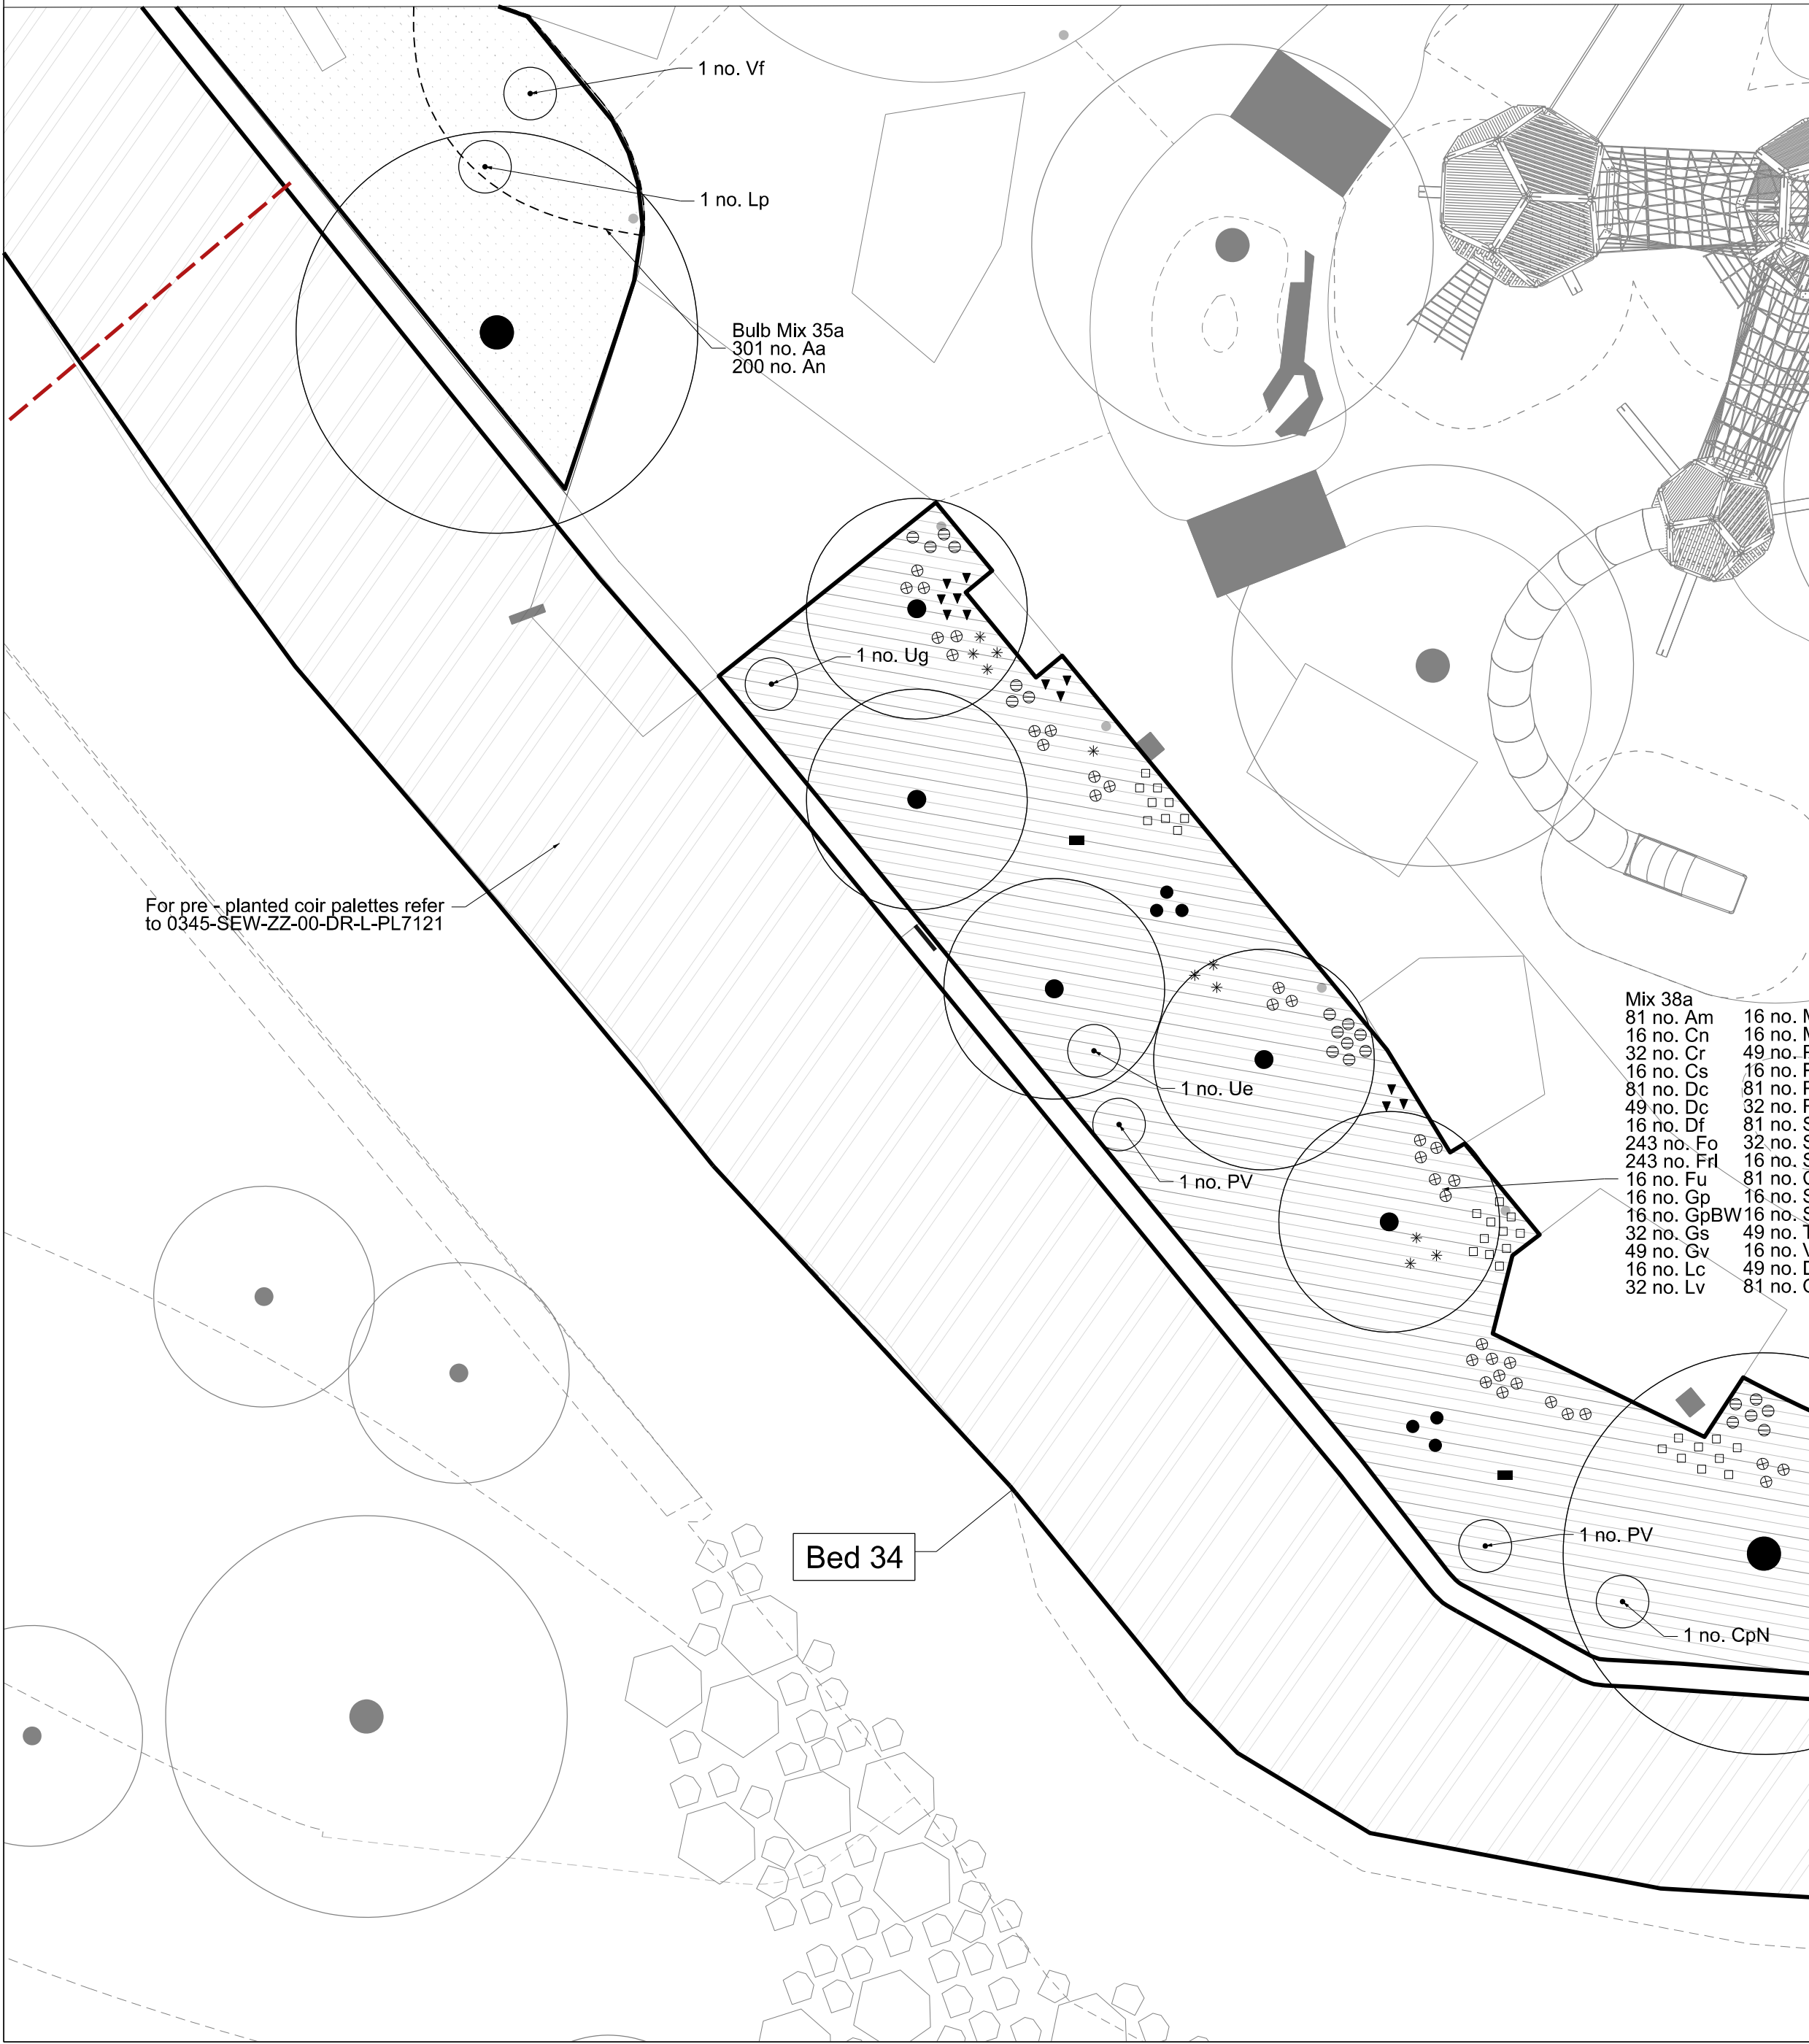


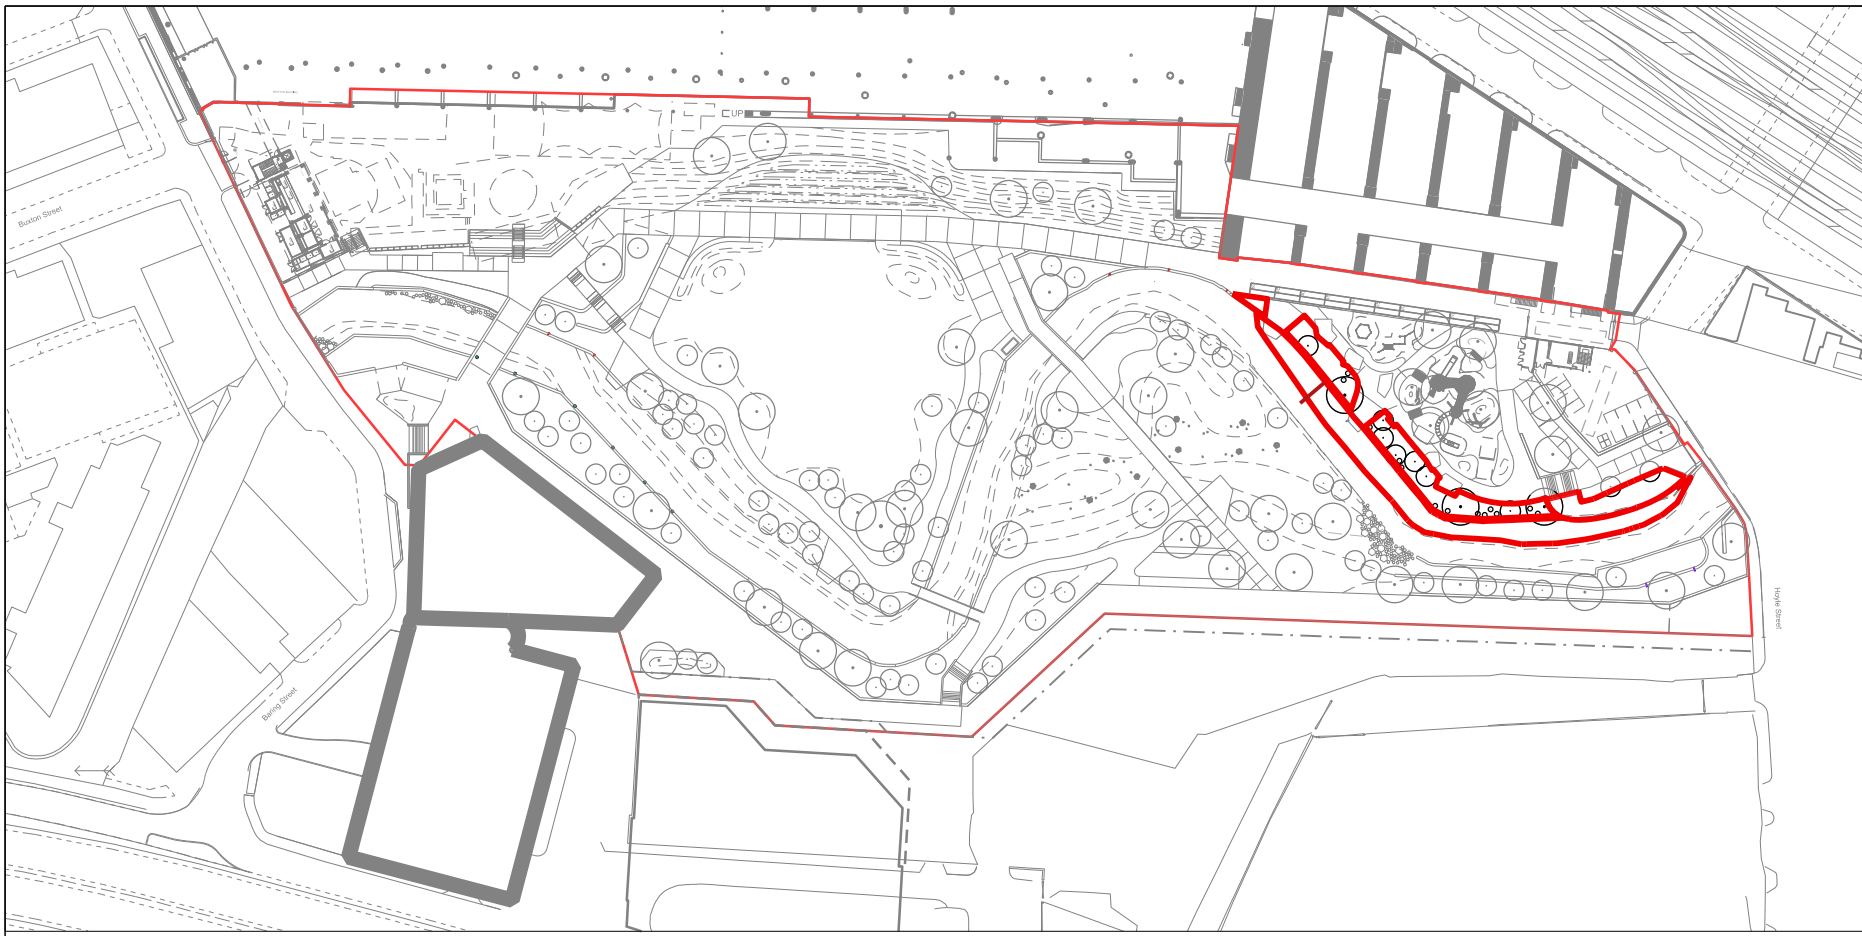

General Notes

No implied licence exists. This drawing should not be used to calculate areas for the purposes of valuation. Do not scale this drawing. All dimensions to be checked on site by the contractor and such dimensions to be their responsibility. All work must comply with relevant British Standards and Building Regulations requirements. Drawing errors and omissions to be reported to the architect.

Notes

Bed 33

"Please refer to: Planting Schedule 0345-SEW-ZZ-ZZ-SH-L-PL1007 (Bed 33) for full specification of species."

Bed 34

"Please refer to: Planting Schedule 0345-SEW-ZZ-ZZ-SH-L-PL1007 (Bed 34) for full specification of species."

Bed 35

"Please refer to: Planting Schedule 0345-SEW-ZZ-ZZ-SH-L-PL1007 (Bed 35) for full specification of species."

Bed 48

"Please refer to: Planting Schedule 0345-SEW-ZZ-ZZ-SH-L-PL1007 (Bed 48) for full specification of species."

Bed 38

"Please refer to: Planting Schedule 0345-SEW-ZZ-ZZ-SH-L-PL1007 (Bed 38) for full specification of species."

Bed 48

"Please refer to: Planting Schedule 0345-SEW-ZZ-ZZ-SH-L-PL1007 (Bed 48) for full specification of species."

Planting plans to be read in conjunction with Tree species GA 0345-SEW-ZZ-00-DR-L-PL119

Keyplan

Scale Bar

sew Studio Egret West

3 Brewhouse Yard London EC1V 4JQ 0207 549 1730

hello@egretwest.com egretwest.com ©2015 SEW Ltd

Client

Mayfield Partnership

Project

Mayfield Park

Drawing Title

Detailed Planting Plan Sheet 11

Project Number

0345

Status

PLANNING

Scale at A1

1:100

Date

05.03.21

Drawn by

TH

Checked by

SEW

Drawing Number

0345-SEW-ZZ-00-DR-L-PL161

Revision

P00