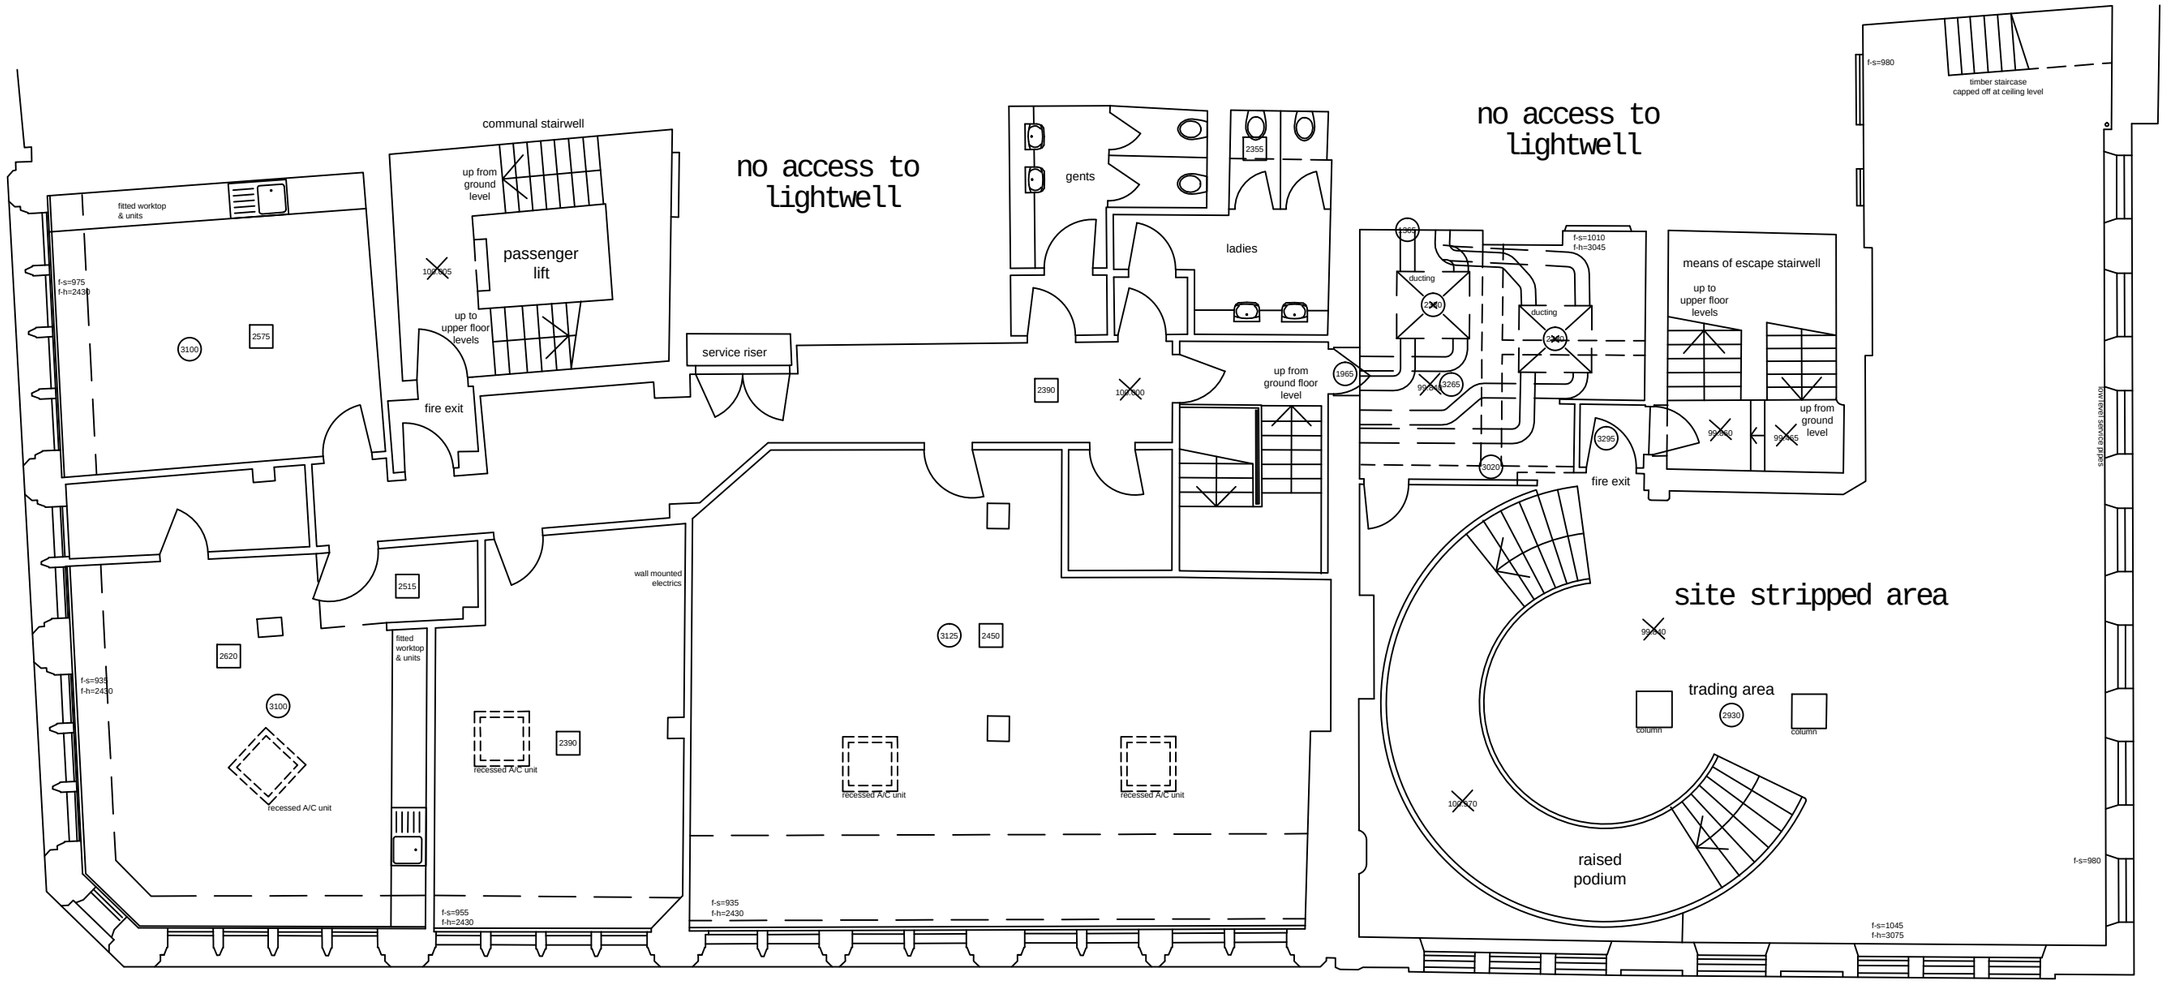


alignment crosshair

existing first floor plan

0 1m 2 3 4 5

scale

survey legend

(dim)	floor to ceiling / beam height
[dim]	floor to suspended ceiling height
f - cg	floor to ceiling height at specified position
f - c	floor to cill
c - h	cill to head
arch:-	
sp	floor to spring
hn	floor to haunch
f - bm	floor to underside of beam
s.p.	soil pipe
s&vp	soil & vent pipe
r.w.p	rain water pipe

Fittings note;-
Radiator fittings not indicated unless stated.

Levels note;-
Local co-ordinates used.
Level datum of +100.000 used.
Survey data does not relate to OS data.

LONDON SURVEY COMPANY
is the trading name of Electronic Architecture Ltd.
LONDON Mob: 07773 007 727
mail@eaworld.co.uk www.eaworld.co.uk

CLIENT
Five Guys

SITE
Yorkshire Building Society
17 Piccadilly,
Manchester, M1 1LS

DRAWING
Existing first floor plan

DATE	SCALE	SURVEYOR	CAD
Sep. 2020	1:50	EA	GE

NUMBER
EA517-20 - 01

AMENDMENT

© Copyright is reserved by Electronic Architecture Ltd. This drawing is the property of Electronic Architecture Ltd and is issued on condition that it is not copied in any manner or issued to third parties without the written consent from Electronic Architecture Ltd.
For Terms and Conditions refer to; http://www.eaworld.co.uk/terms.php.
All figured measurements are represented in millimetre units.