


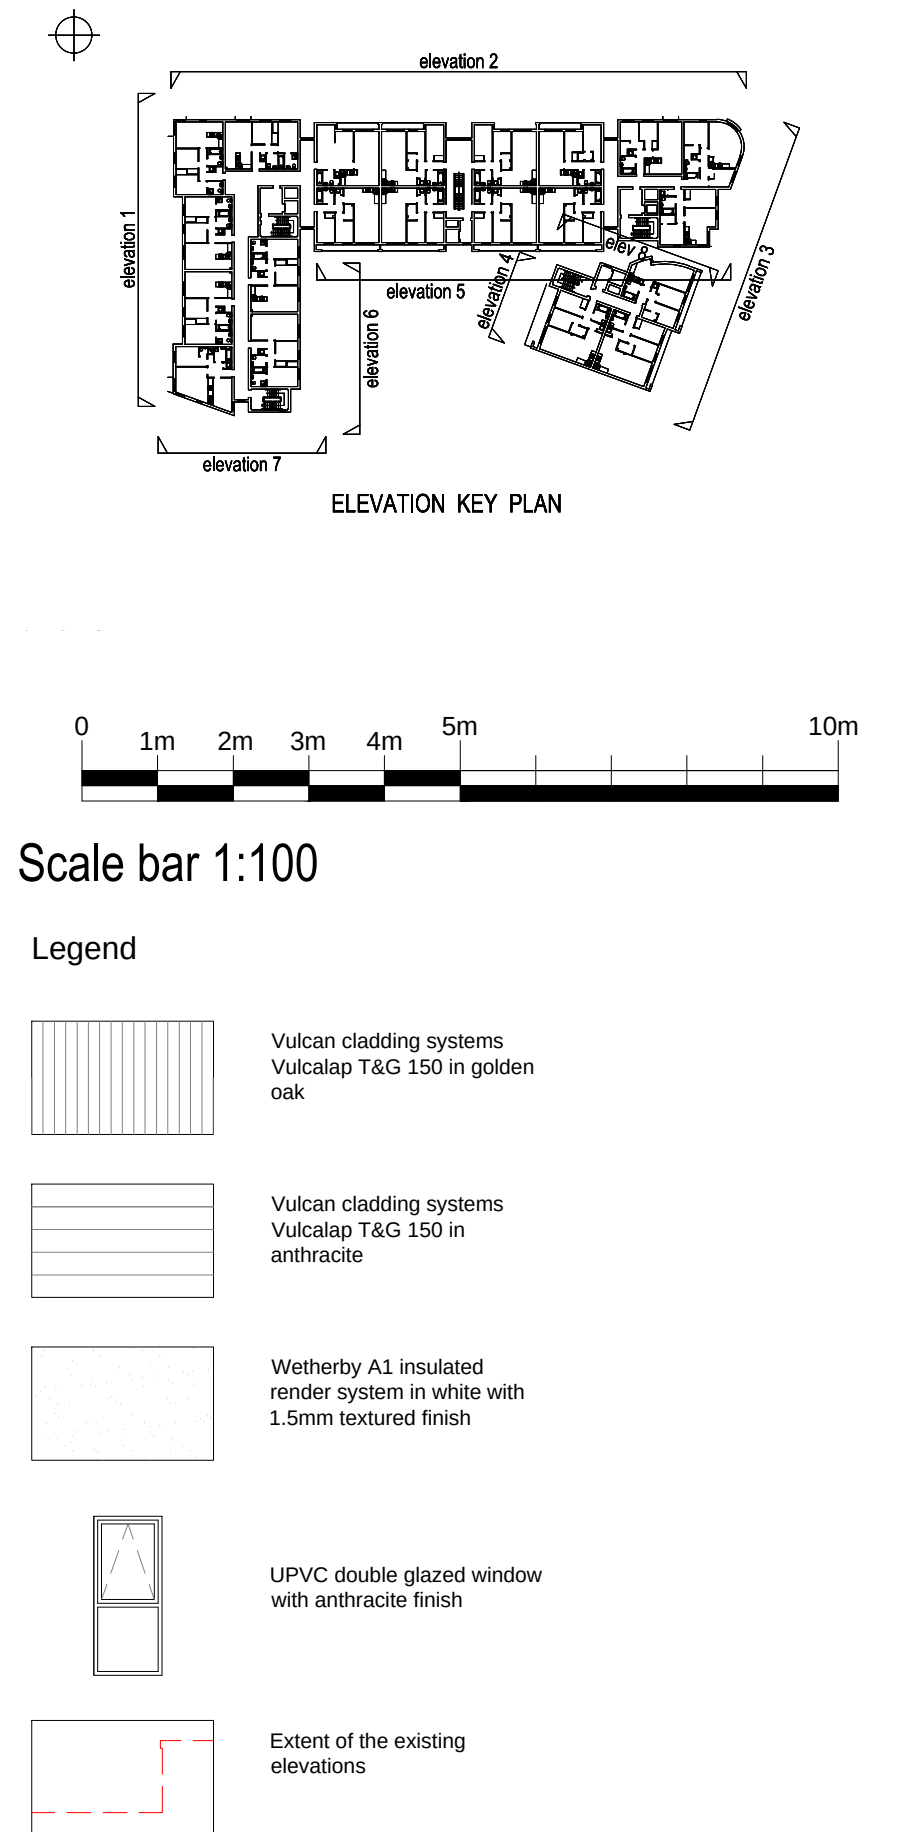

Rev.		Initials	Date	Rev.		Initials	Date	Notes:	PRELIMINARY INFORMATION ONLY FOR CONSTRUCTION FINAL / AS BUILT REVISION Checked by:		Project: New Lawrence House Title: Proposed 2 storey roof top extension Proposed elevations 1 & 2	Client: Zagora Management Ltd drawn JMT date Feb 21 scale 1:100@A1 drawing number C1518-GA-PD10	 Drawing House Waterford Business Park Waterford Rect B15 7DR Tel: 0161 762 9920 Fax: 0161 762 9914 E: MailAdmin@cobe.co.uk
------	--	----------	------	------	--	----------	------	--------	--	--	--	---	--